



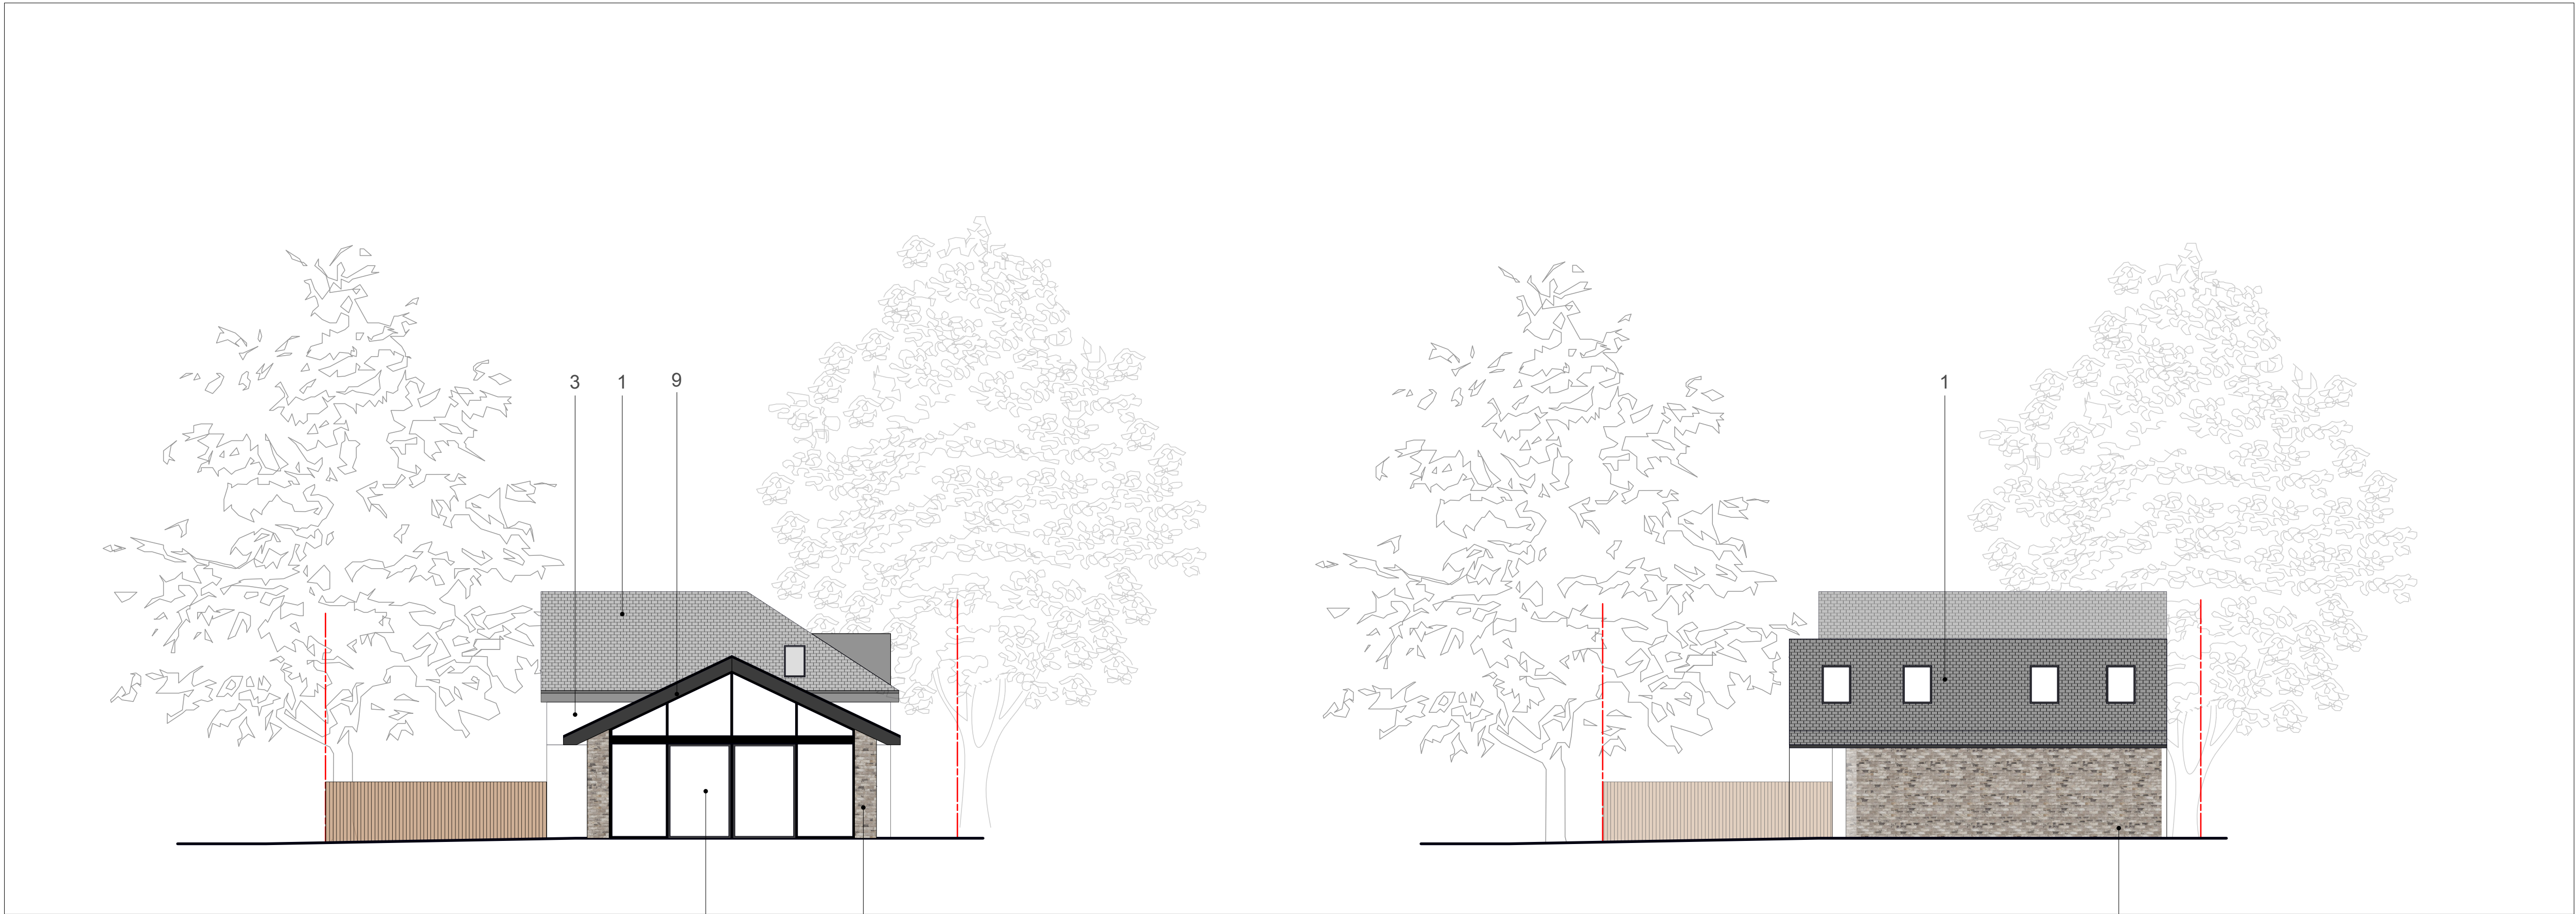

01 Proposed East Elevation
1:100

02 Proposed East Elevation
1:100

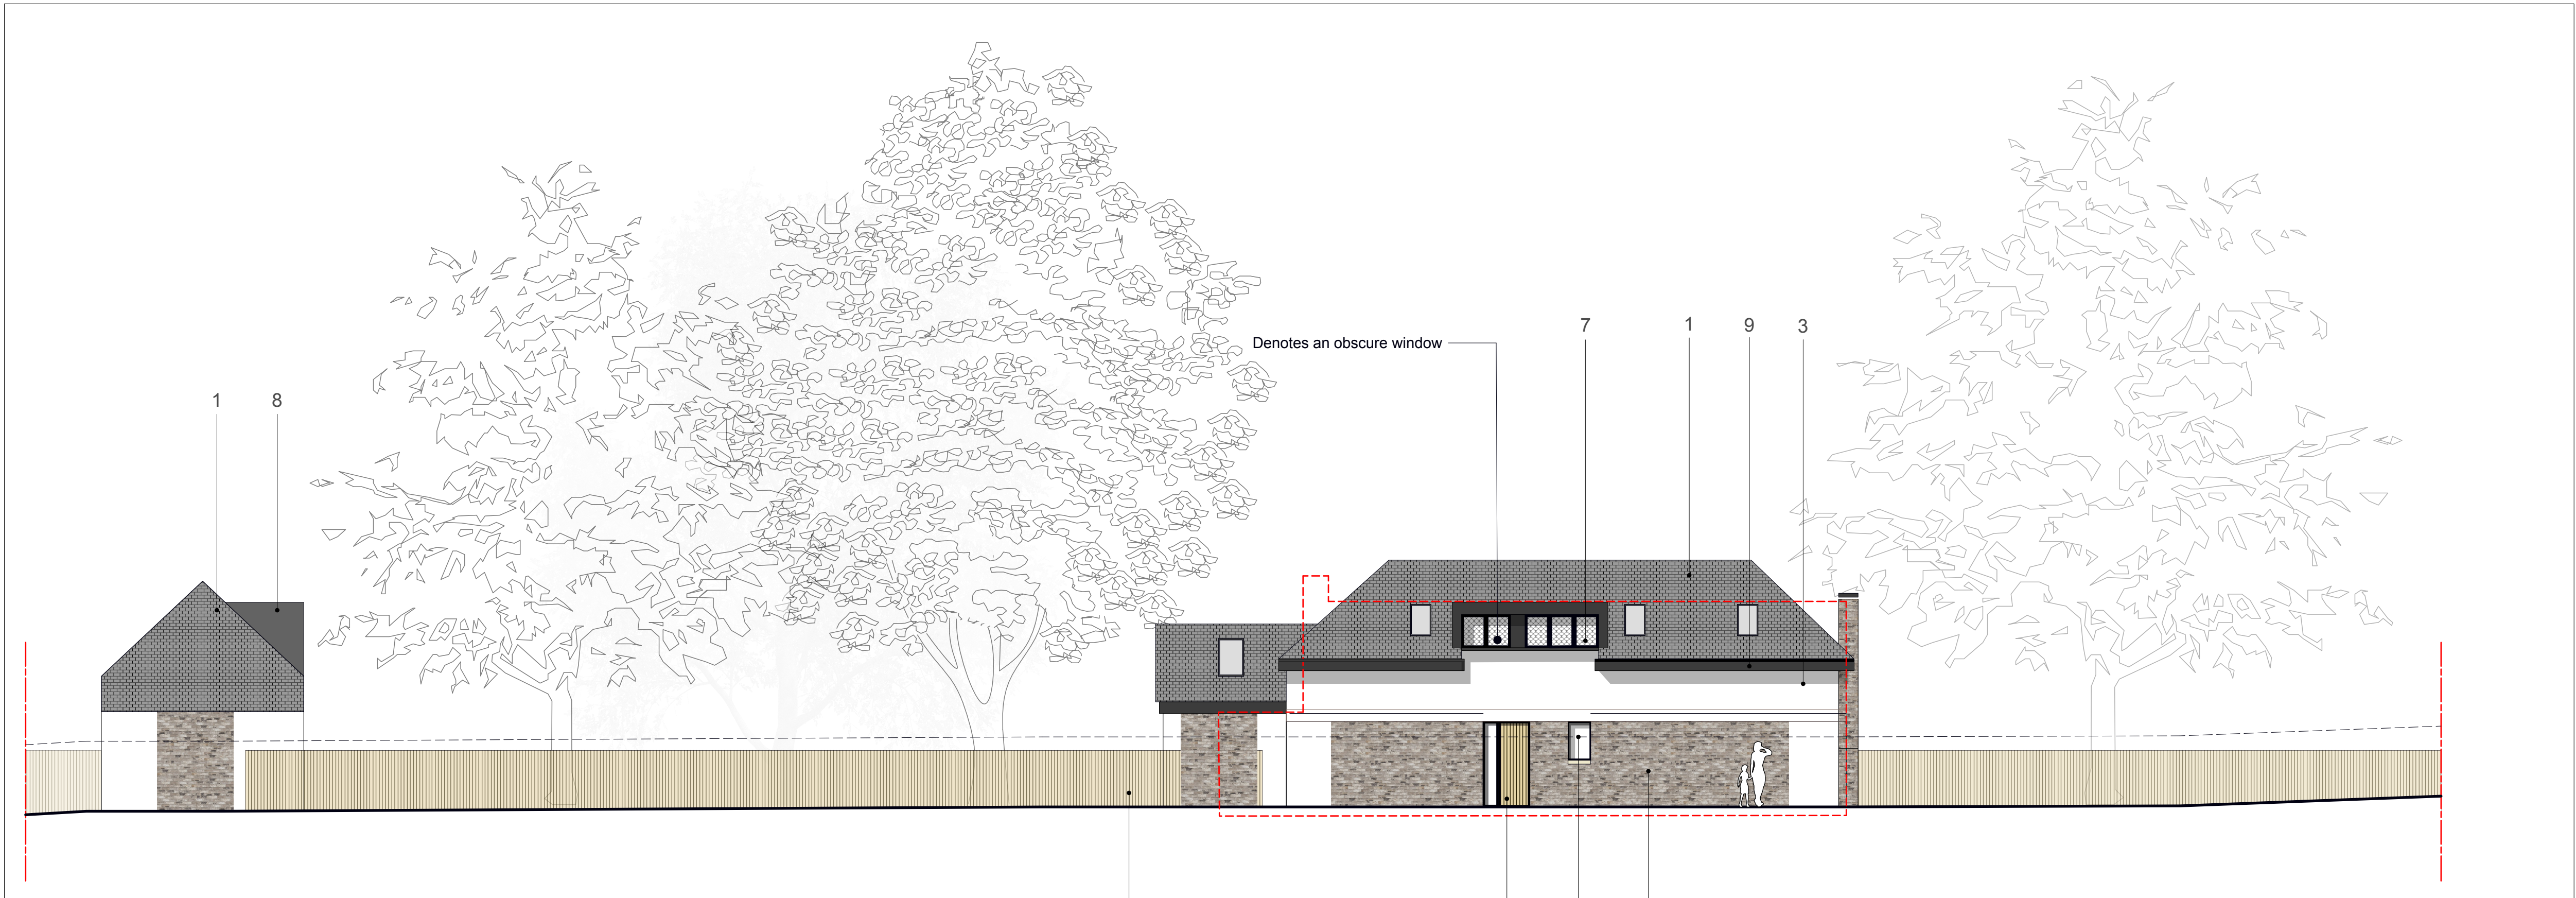

03 Proposed North Elevation
1:100

General Notes
1 This drawing is © copyright BLUNN Architects 2024. No unauthorized reproduction of any kind is permitted.
2 No dimensions to be scaled from this drawing.
3 This map is reproduced from Ordnance Survey material with the permission of Ordnance Survey on behalf of the controller of the Mapcopy's Stationary Office © Crown copyright. Unauthorised reproduction infringes Crown Copyright and may lead to prosecution or civil proceedings. (100019180), (2024)

Notes:

Key:

1. Natural slate roof
2. Buff colour brick
3. White render
4. Timber cladding - Timber finish door/panel
5. Stone cill/surround
6. Closed boarded vertical timber fence
7. Dark grey aluminium windows & doors
8. Dark grey aluminium flashing / canopy/panel
9. Dark grey painted fascia / soffit

Site Boundary - - - - -

FOR PLANNING

Rev	Date	Description	Drawn	Check
0	05.08.20	Issued For Planning NMA	DG	TB
1	15.08.20	Issued For Planning NMA	DG	TB
2	11.08.24	Issued For Planning	DG	TB
3	30.07.24	Issued For Planning	DG	TB
4	29.06.24	Issued For Planning	DG	TB

BLUNN. ARCHITECTS

Foxcroft Studio
Oliver's Battery
Winchester
SO22 4JT

mail@blunnarchitects.com
tel:01962 275935
07977 148516

38 Nichol Road
Chandlers Ford
SO53 5AU

Proposed East & North Elevations
Scale 1:100 @ A1/ 1:200 @ A3

P1091-A-ELE-311