


NOTE : This drawing is subject to copyright, no portion is to be used without prior consent. This scheme is subject to Town Planning, Building Regulations and all other necessary consents. Dimensions, Areas and levels where given are subject to a site survey and are to be checked on site prior to construction.

This project falls under the Construction Design and Management Regulations 2015 whether domestic or commercial. As the client you have specific duties under these regulations. These duties are a legal requirement. For information on your responsibilities please go to www.HSE.gov.uk then CDM Regulations 2015.

5m @ scale 1:100

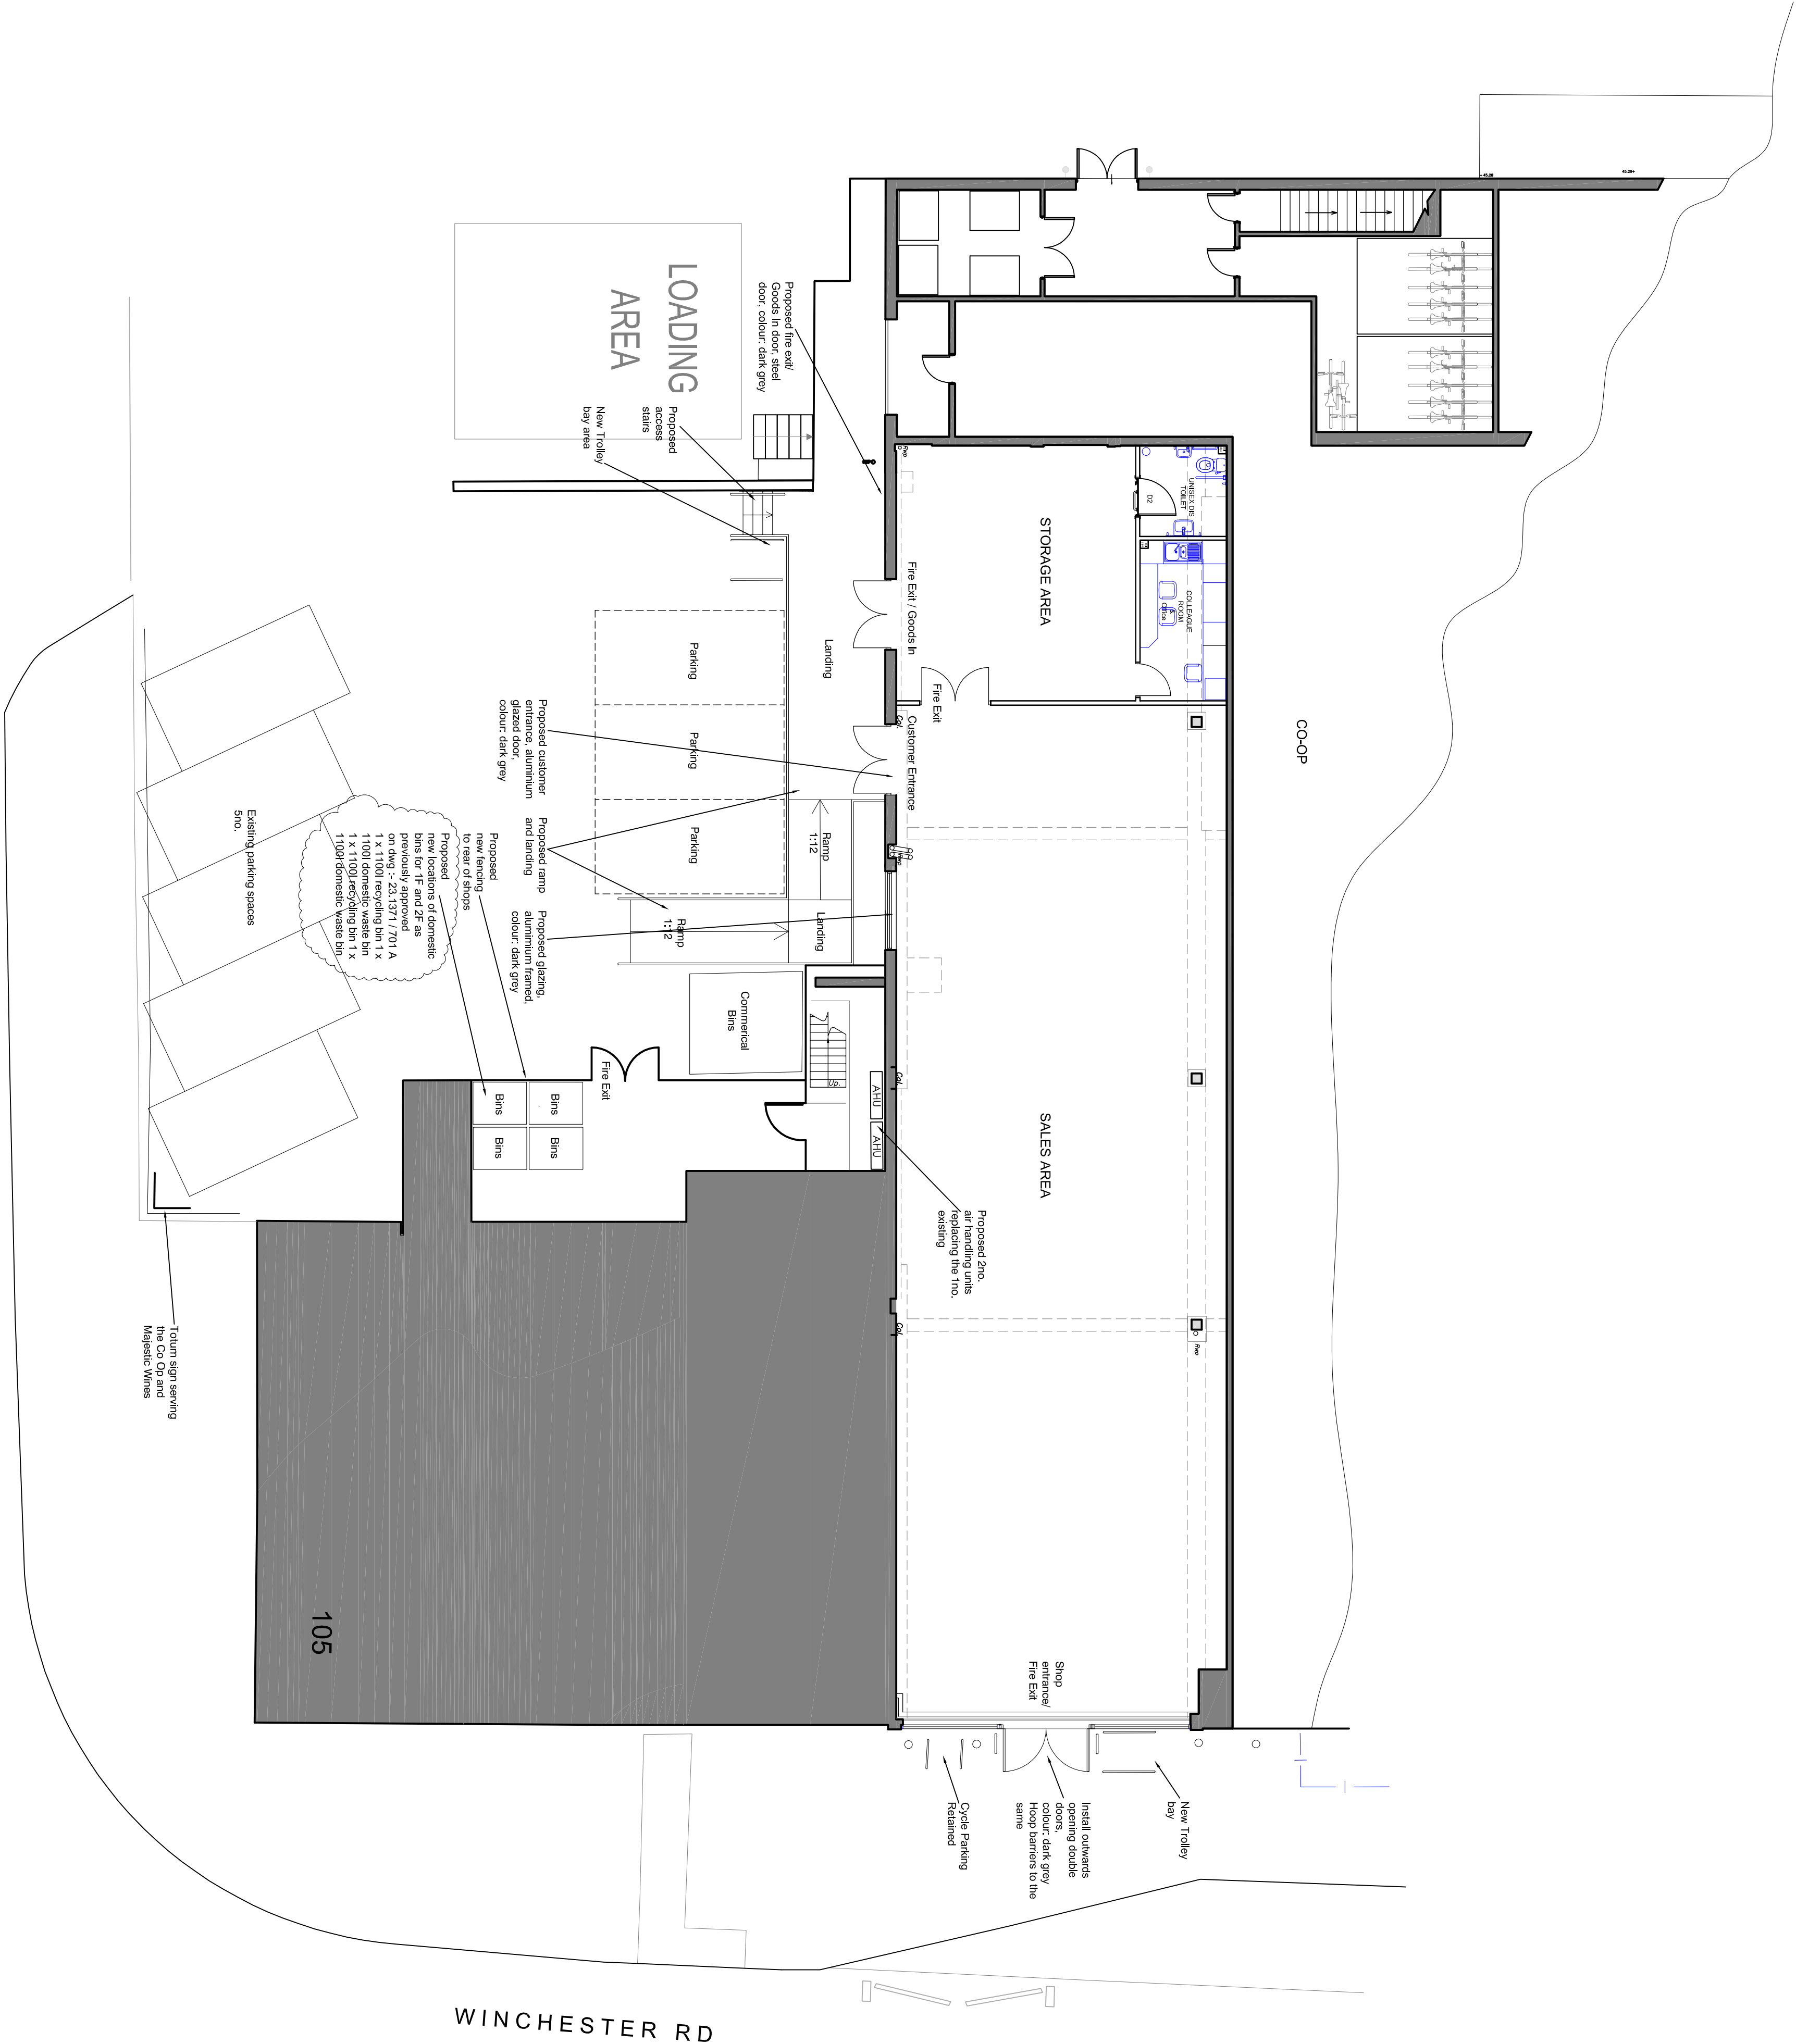

Rev Date Amendments

bwp bourne wood partnership

SALISBURY HALL LONDON COLNEY ST ALBANS HERFORDSHIRE AL2 1BL
1683177231597 Enquiries@bournewood.co.uk
www.bournewood.co.uk

Client / Project:
Majestic Wines
111 Winchester Road,
Chandlers Ford, Eastleigh,
SO53 2GH

Drawing Title:

Proposed Floor Plan

Drawn By: Date: Oct 2025

Scale: Size: A1

Job / Drawing Number: Revision:
2243 - PD02 K

Project Management And Cost Control Of Construction Projects