
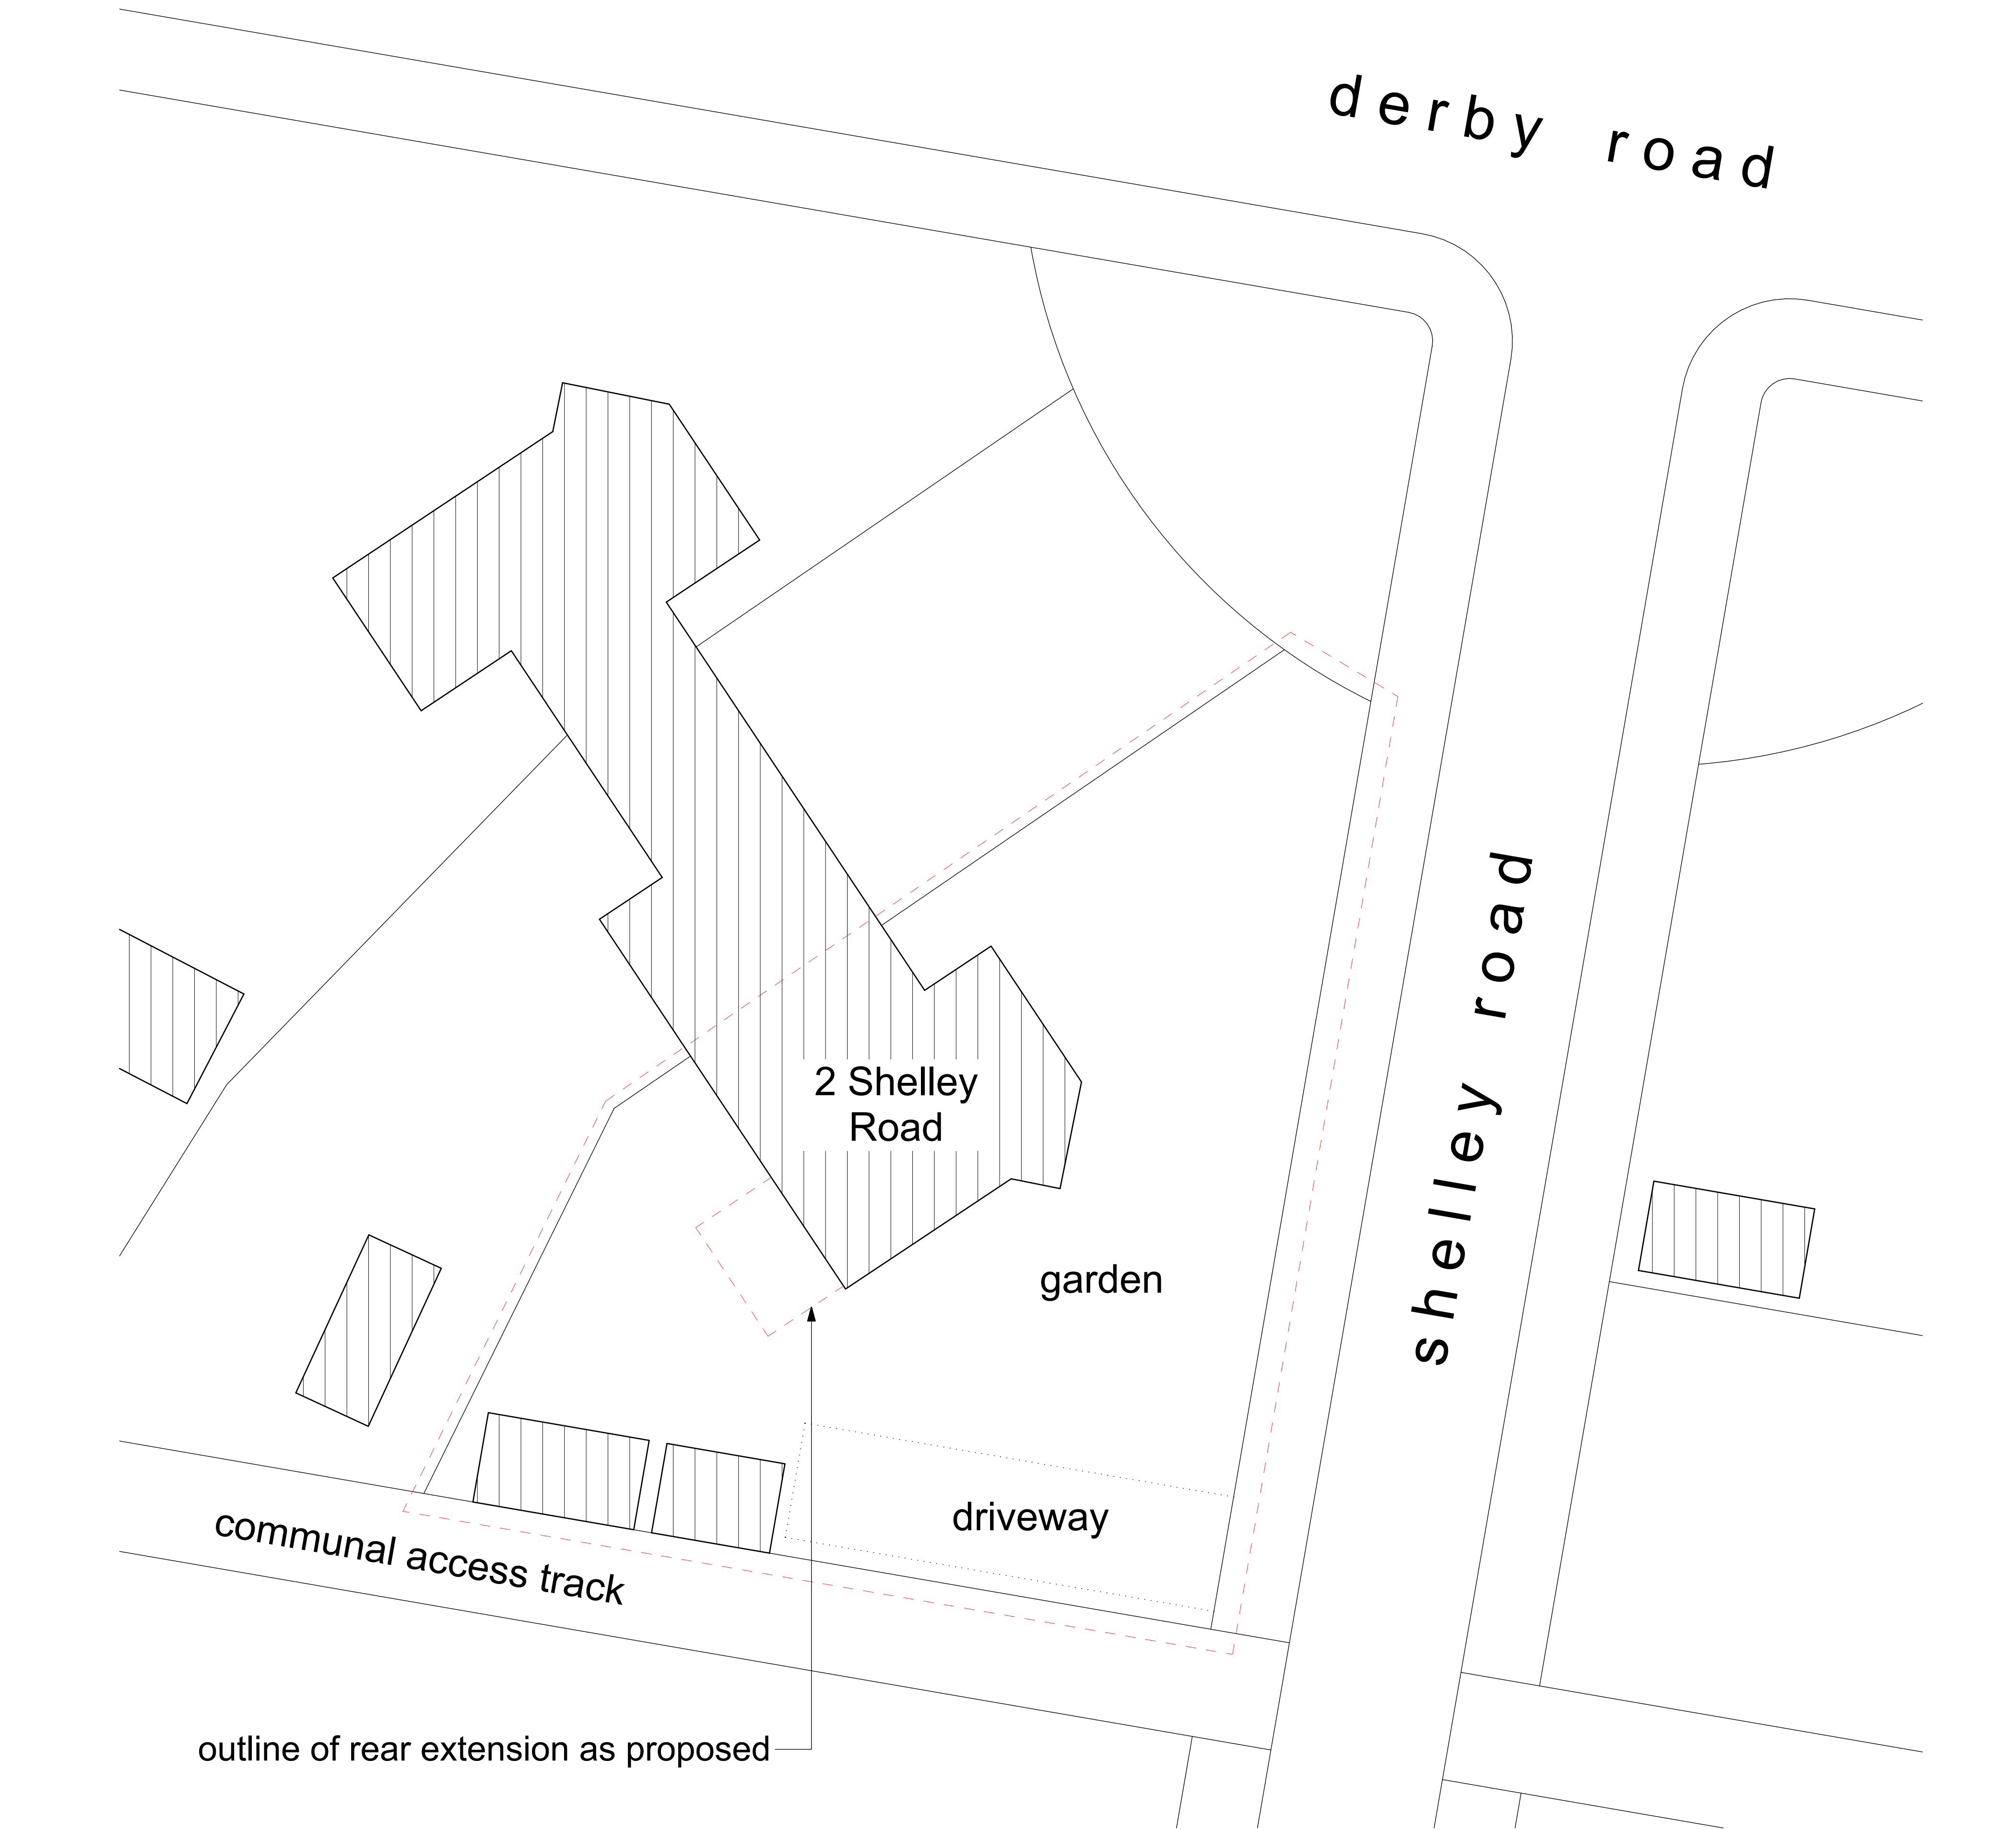


0m 2 4 6 8 10m
scale bar 1:100 @ A1 or 1:200 @ A3

This document and its design content is copyright ©. It shall be read in conjunction with all other associated project information including models, specifications, schedules and related consultants documents. Do not scale from documents. All dimensions to be checked on site. Immediately report any discrepancies, errors or omissions on this document to the Originator. If in doubt ASK.

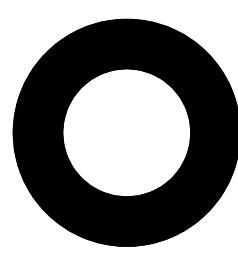

revision	issue date	purpose
01	Aug 2026	Extension Planning

studio o architects
REAR EXTENSION
2 Shelley Road Eastleigh
Hampshire SO50 5FB
Site Plan
As Existing showing Proposed
Drawing No: **26SR/2/2/SITE/03** Revision: **01**
Scale: **1:100 @ A1 FOR PLANNING**
t: 07740 10 55 77 e: o@studiooarchitects.com
studio o architects limited is registered in england and wales no.9519941