





Rear Elevation as Proposed

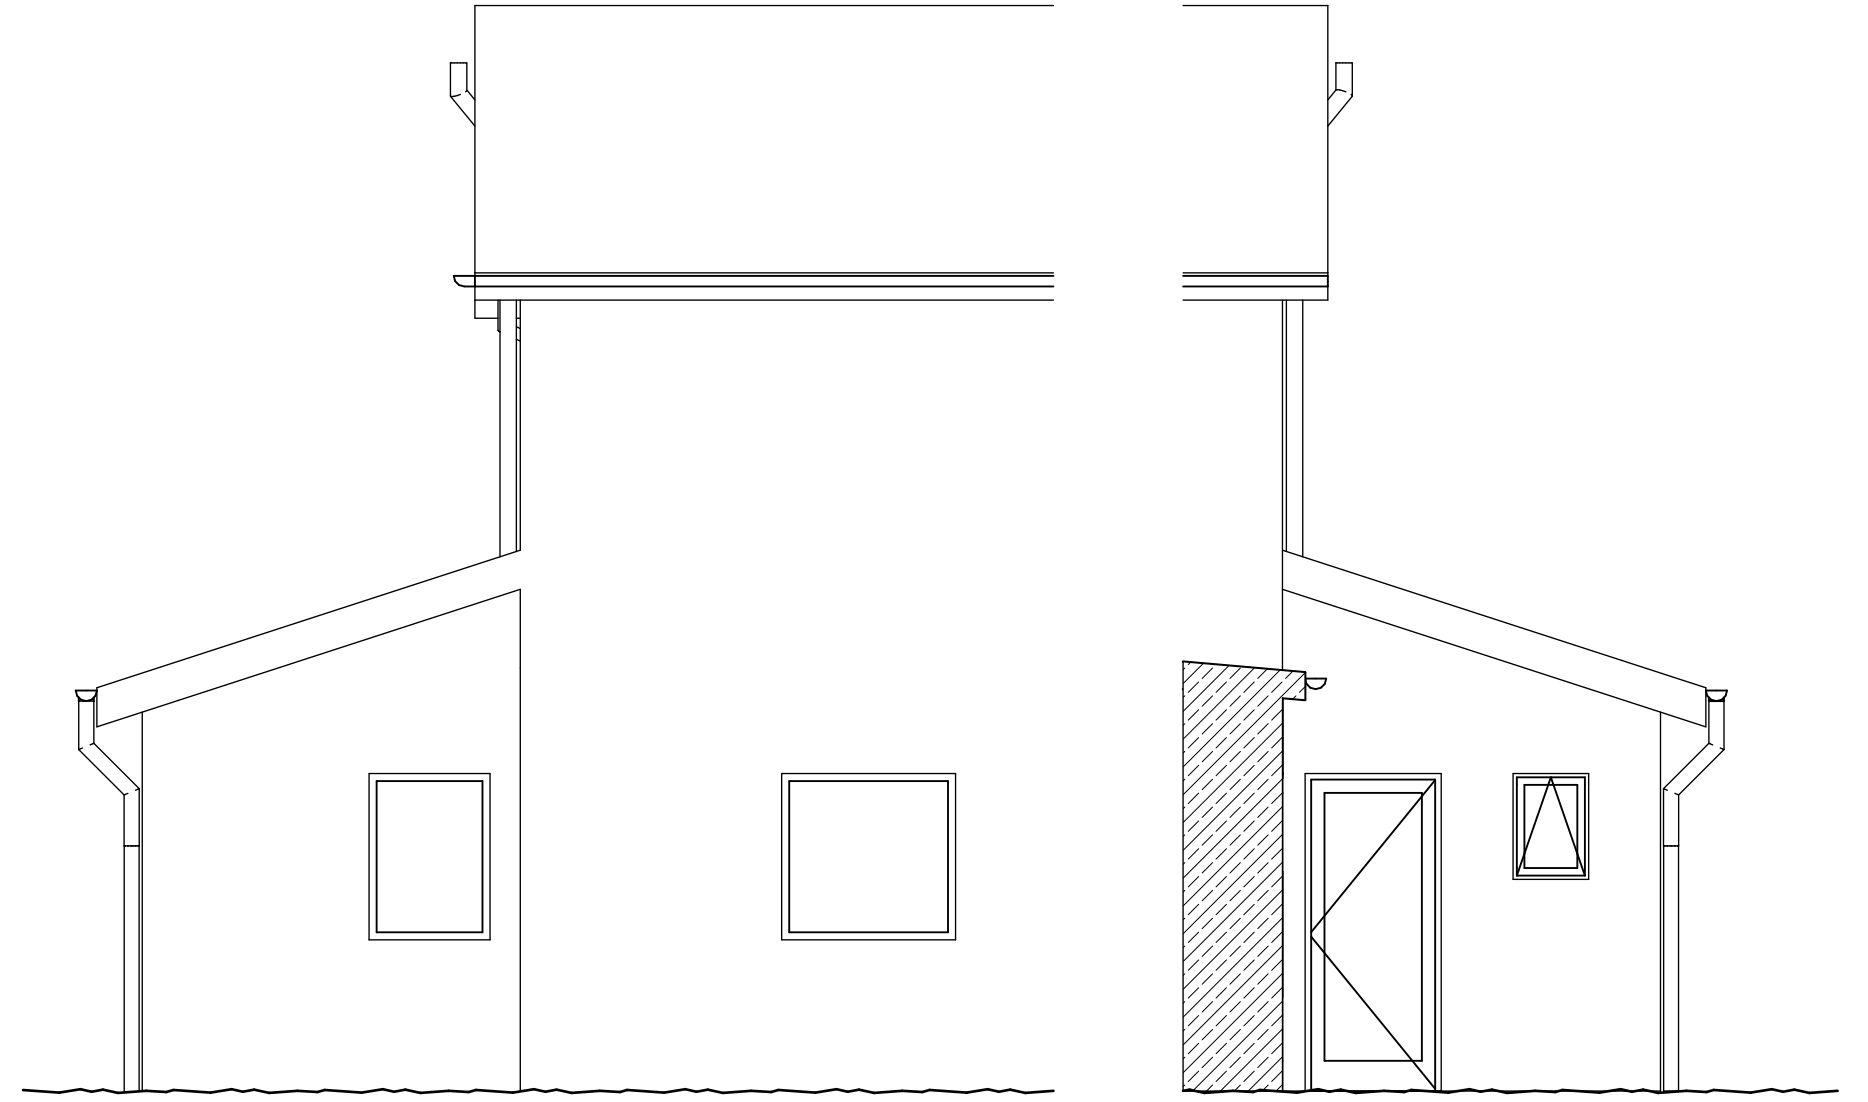


Side Elevation from Garden
looking Northwest

Side Elevation from Terrace
looking Southeast


Side Elevations as Proposed showing Extension

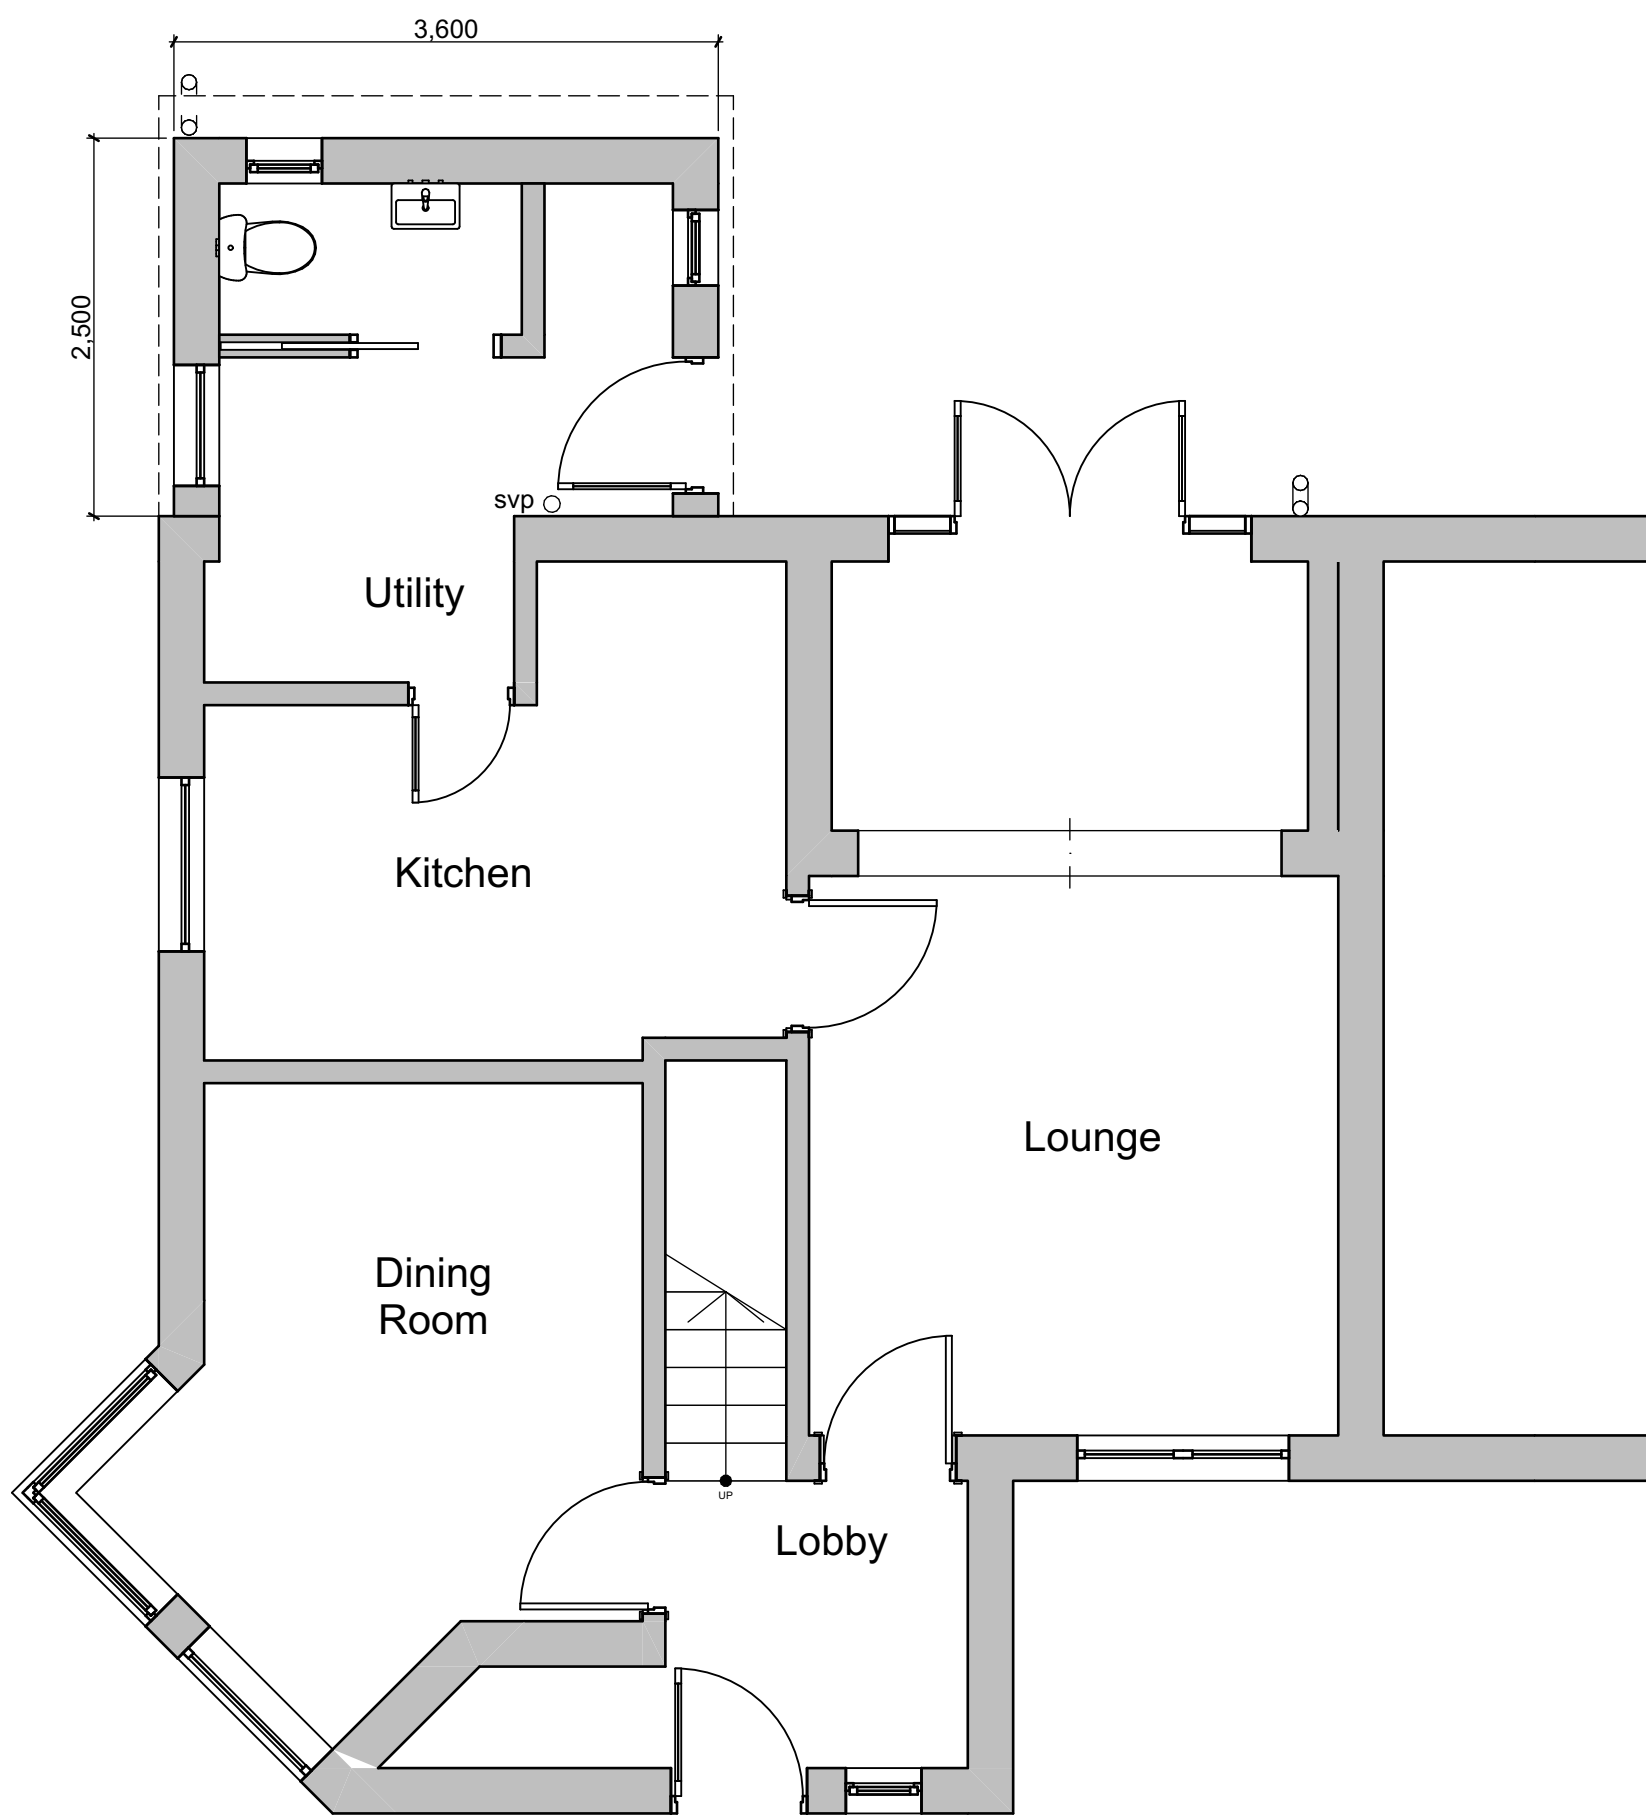

Ground Floor Plan as Proposed

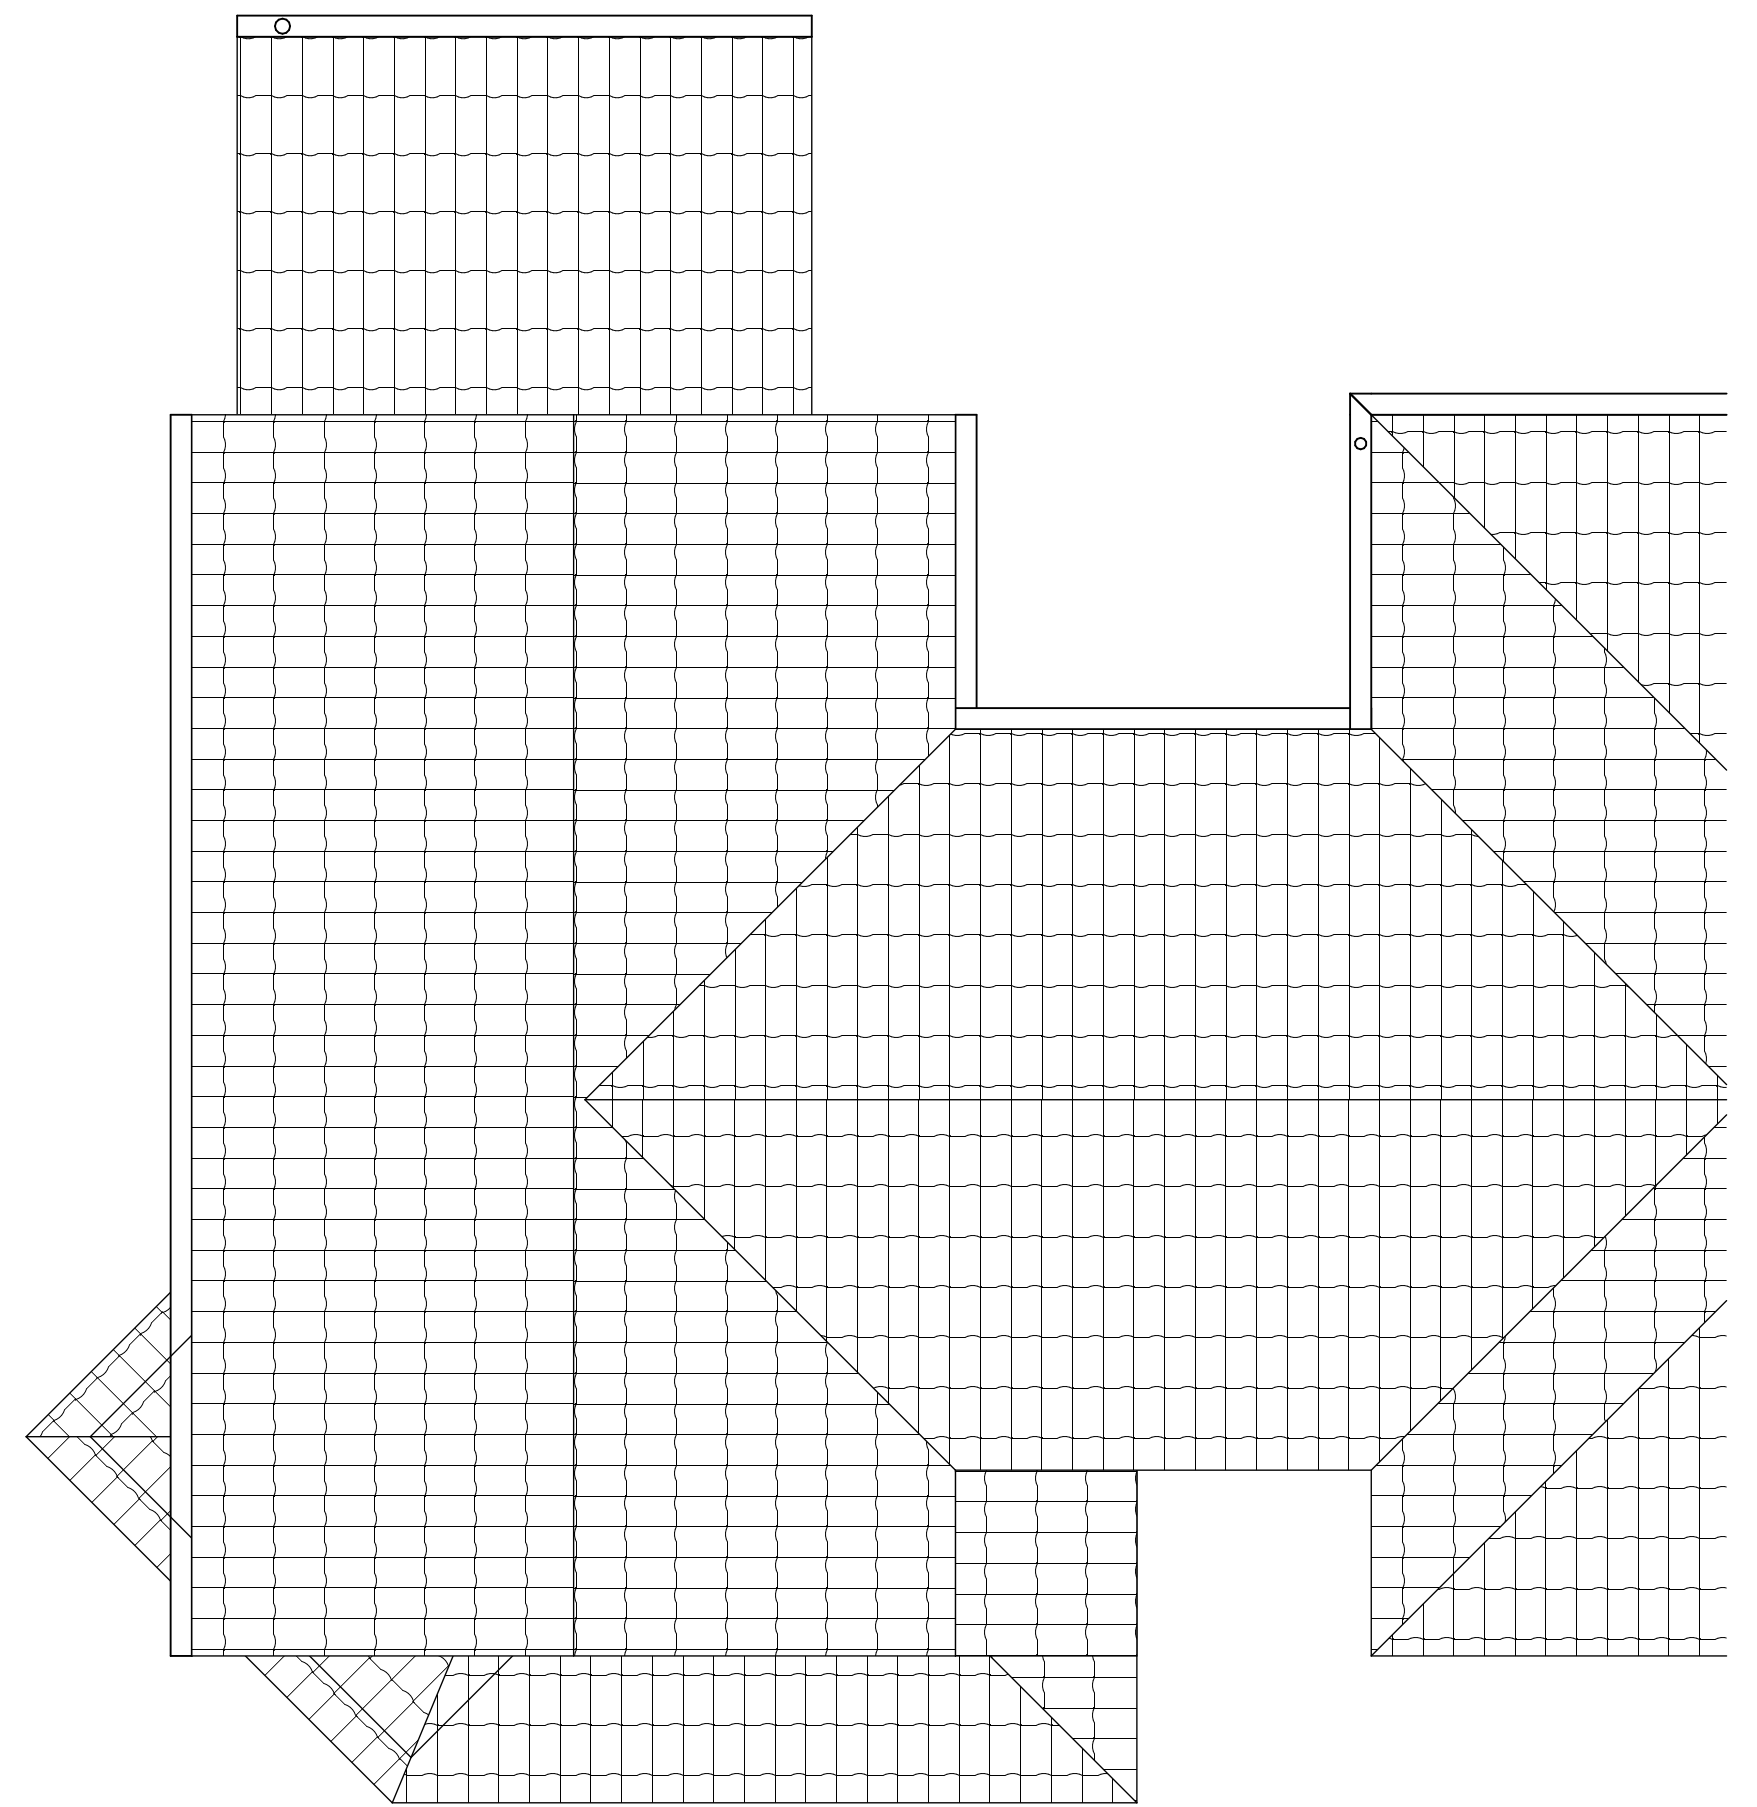


Roof Plan as Proposed

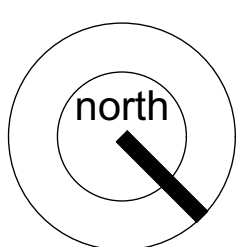

0m 1 2 3 4 5m
scale bar 1:50 @ A1 or 1:100 @ A3

This document and its design content is copyright ©. It shall be read in conjunction with all other associated project information including models, specifications, schedules and related consultants documents. Do not scale from documents. All dimensions to be checked on site. Immediately report any discrepancies, errors or omissions on this document to the Originator. If in doubt ASK.

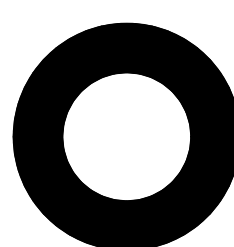

revision	issue date	purpose
01	Aug 2026	Extension Planning

studio o architects

REAR EXTENSION

2 Shelley Road Eastleigh

Hampshire SO50 5FB

Rear Extension

As Proposed

Drawing No: **26SR/2/2/GA/02** Revision: **01**

Scale: **1:50 @ A1** **FOR PLANNING**

t: 07740 10 55 77

e: o@studiooarchitects.com

studio o architects limited is registered in england and wales no.9519941