




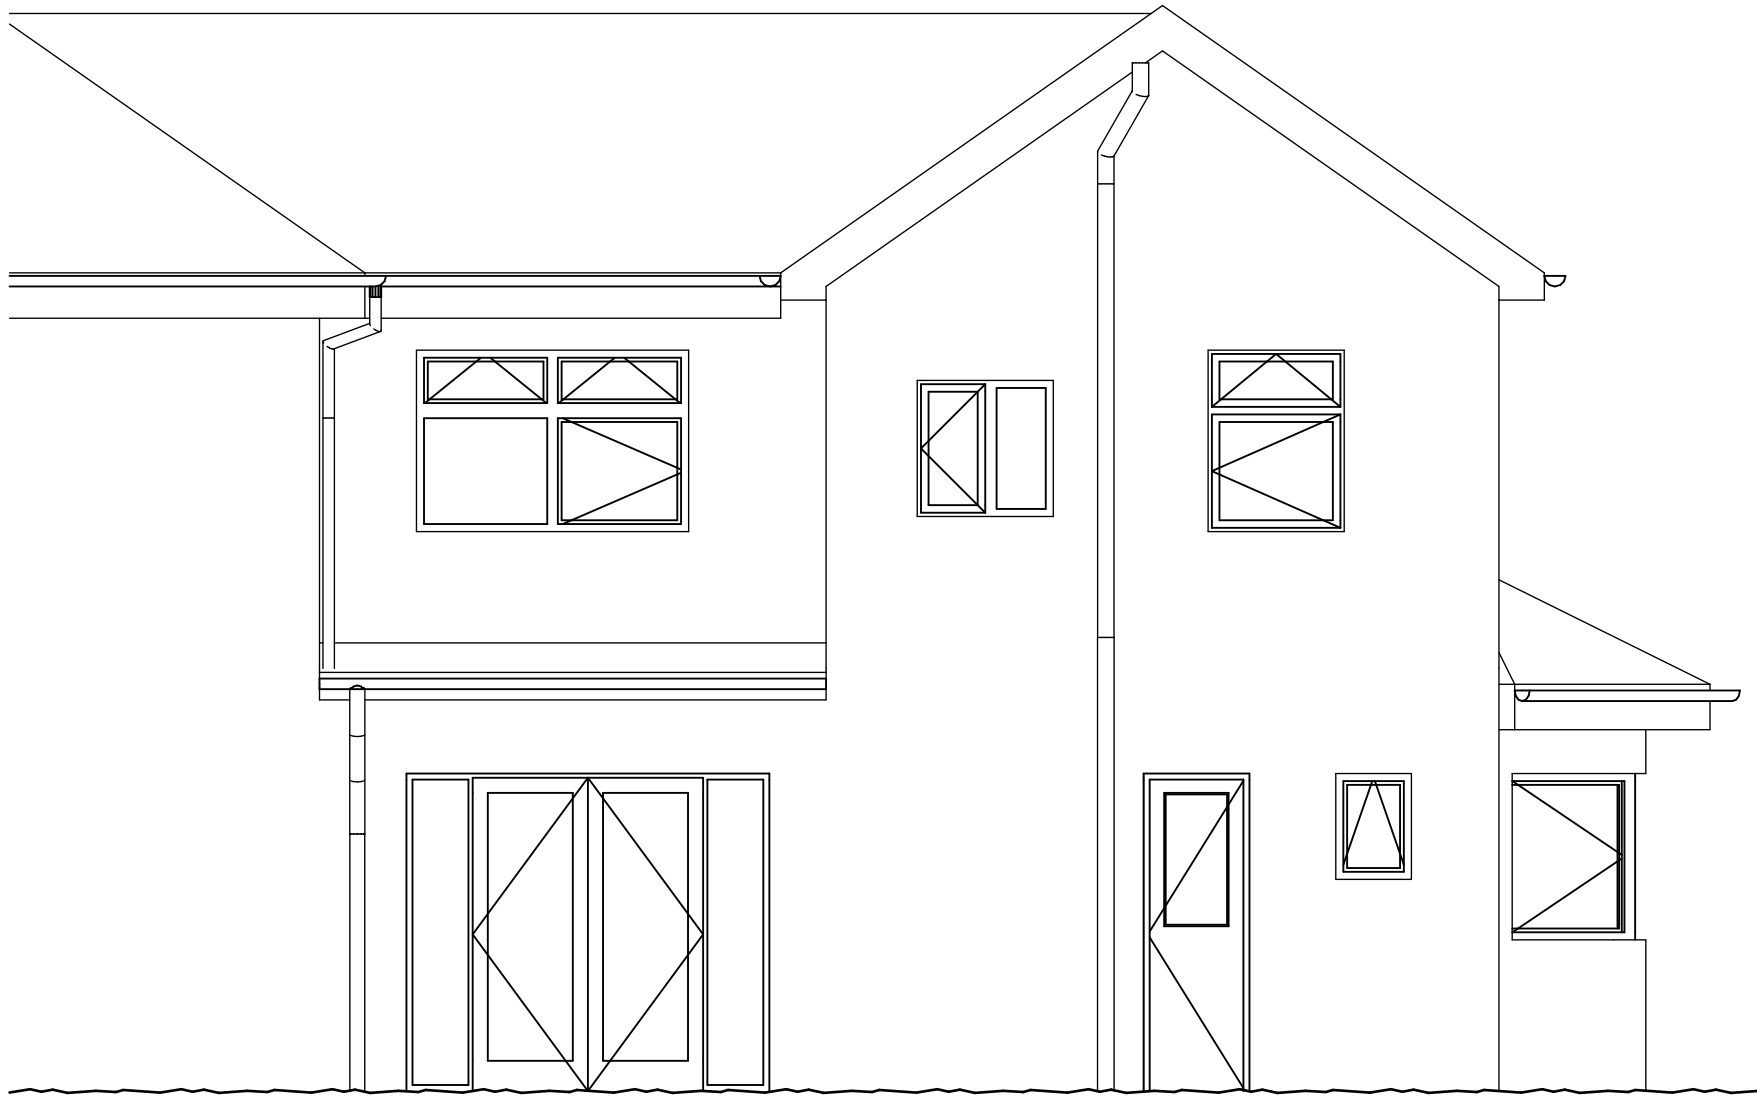


Rear Elevation as Existing

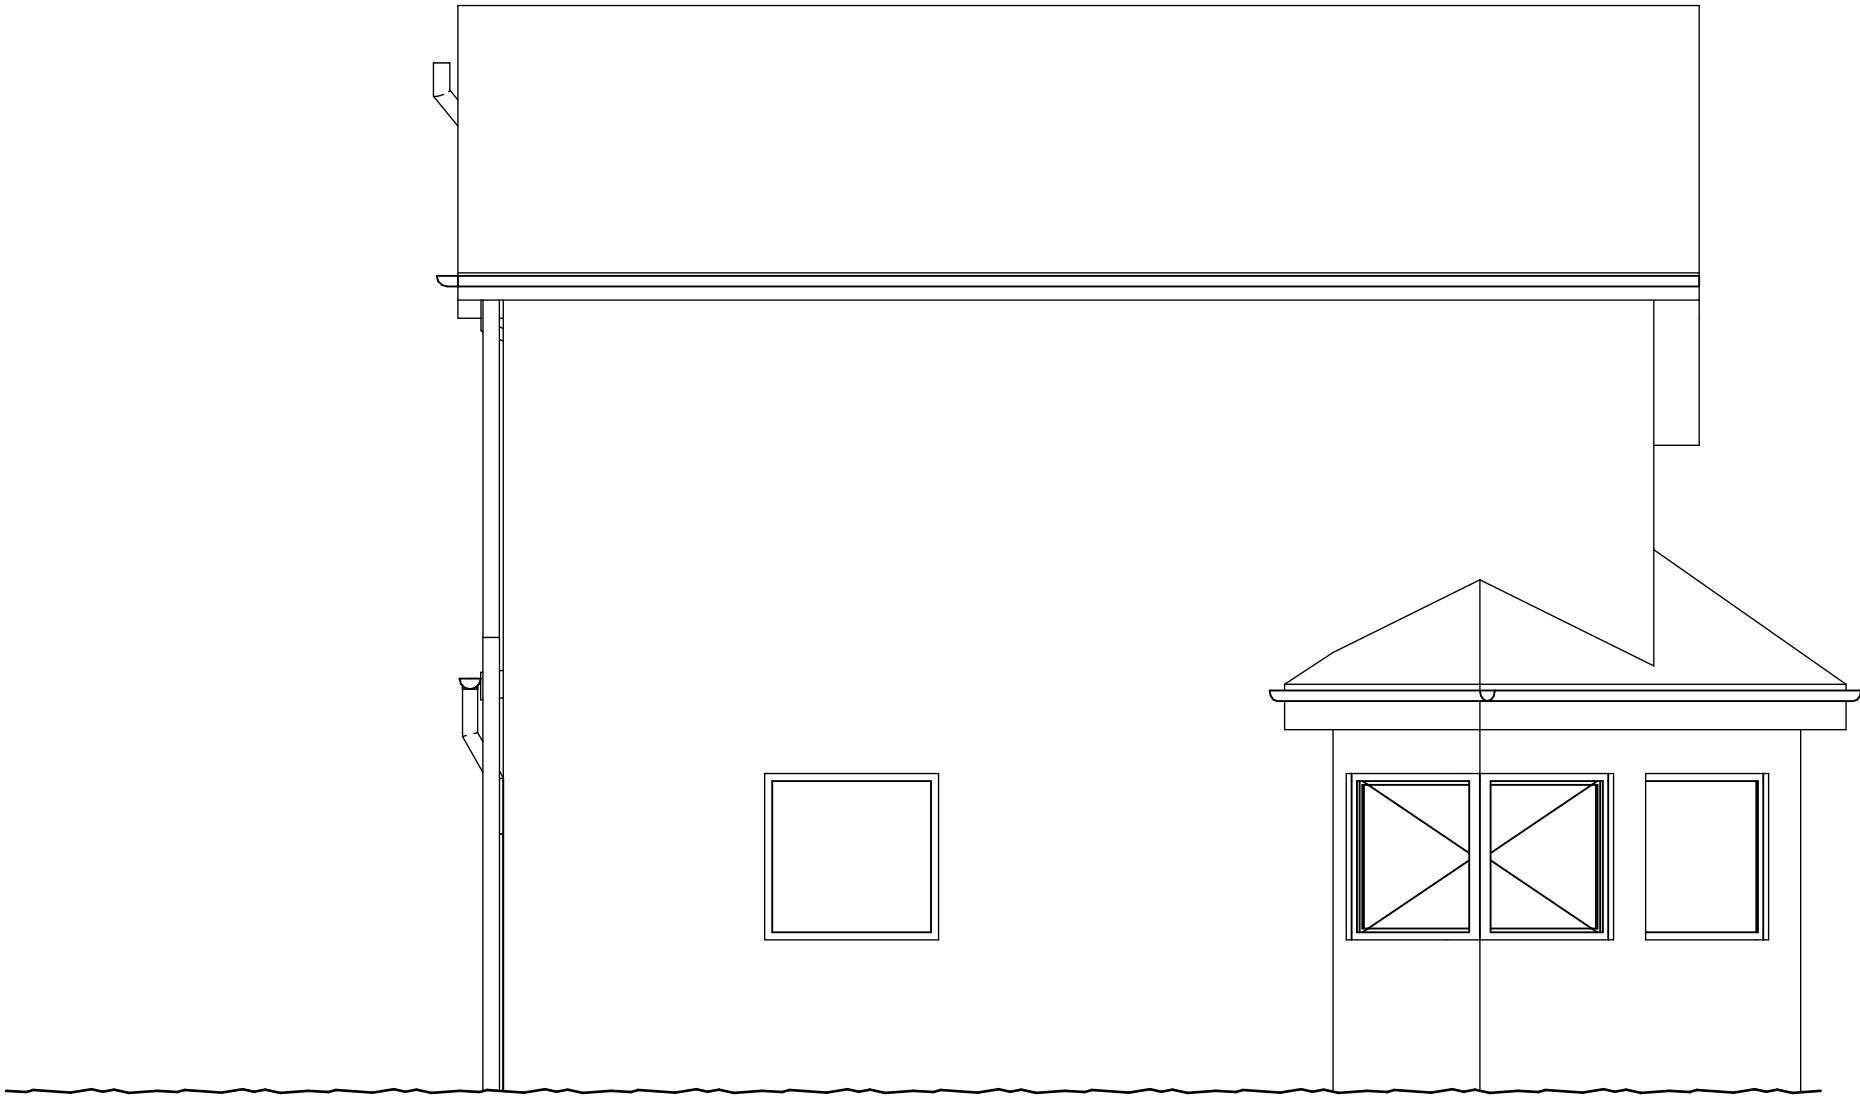


Side Elevation as Existing

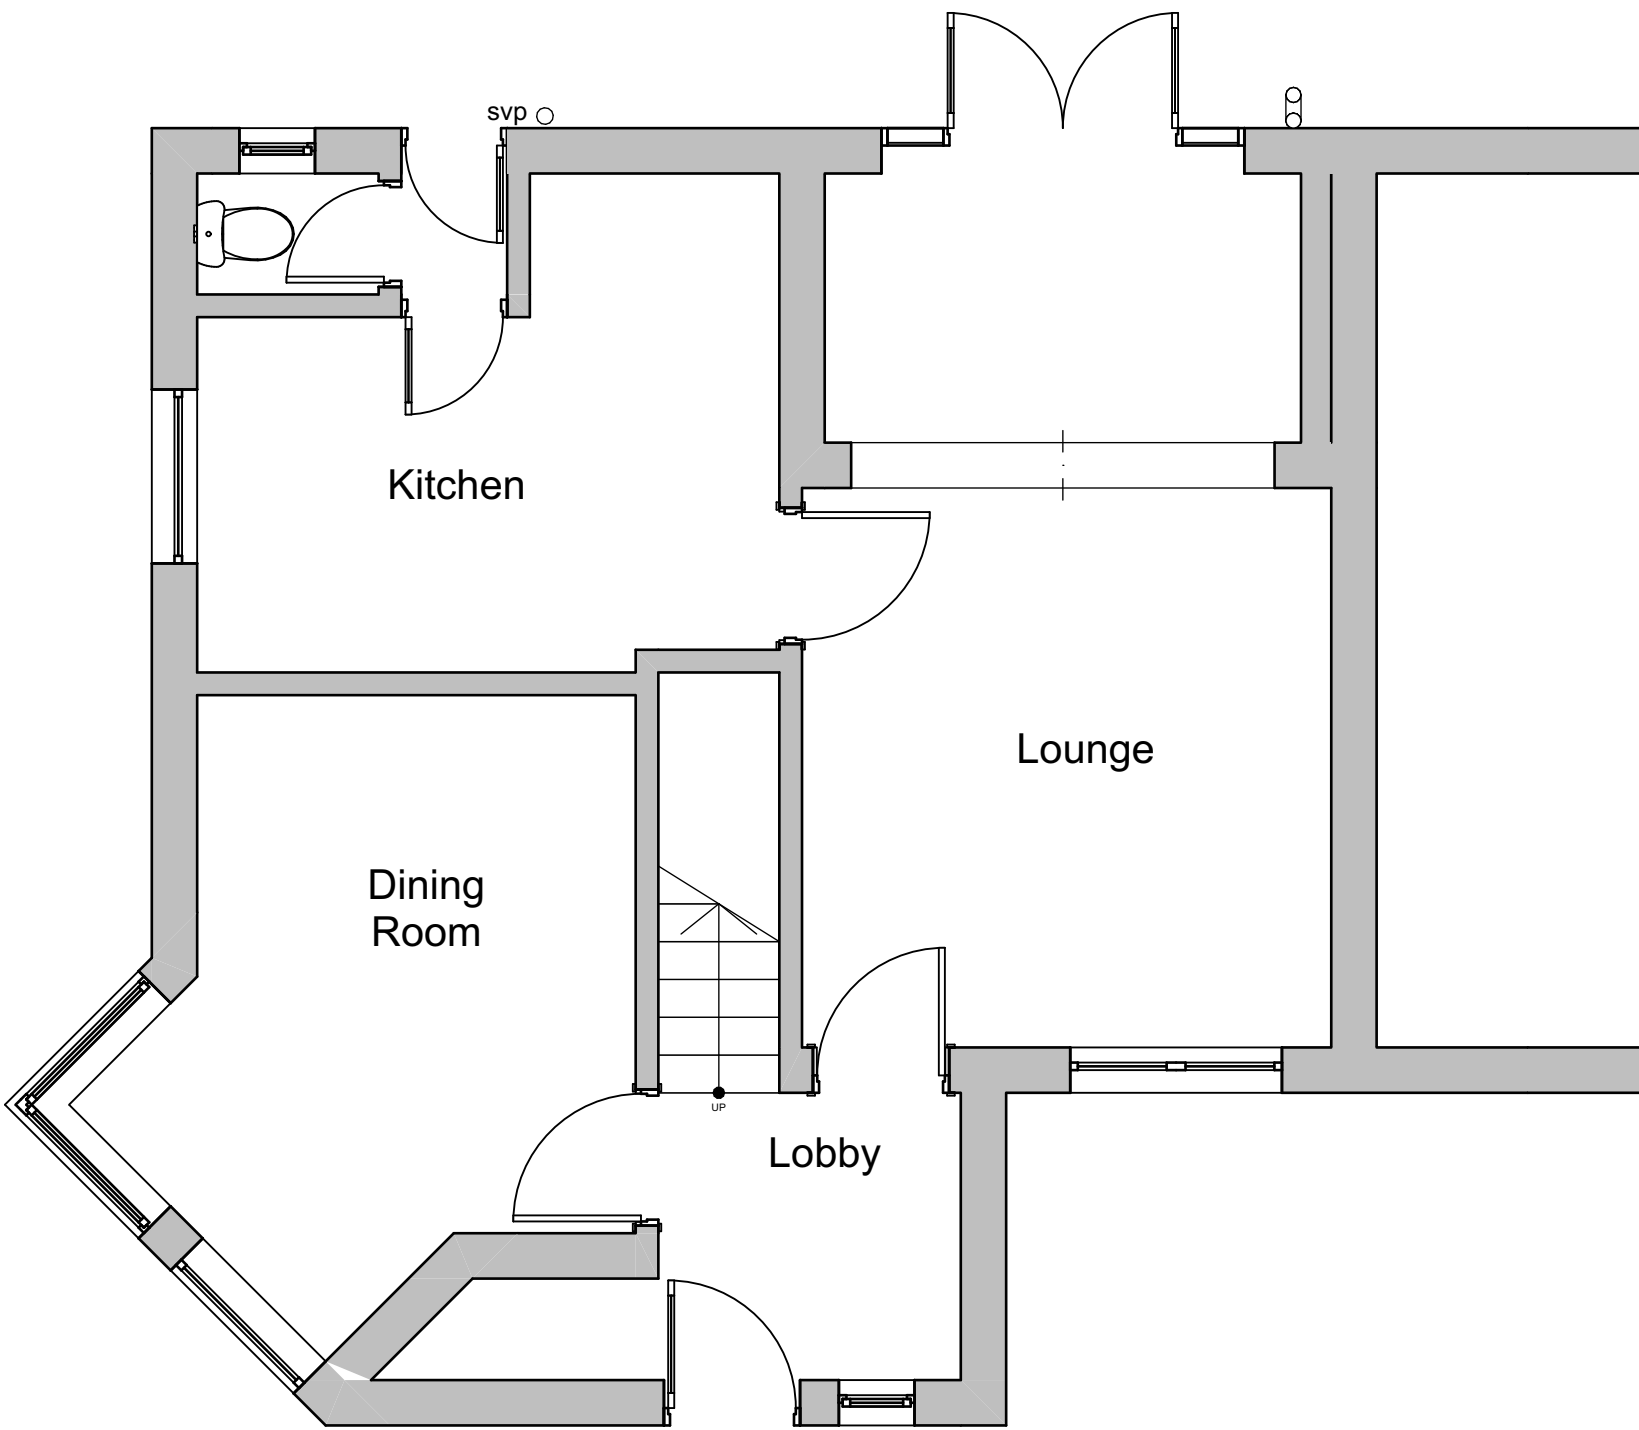

Ground Floor Plan as Existing

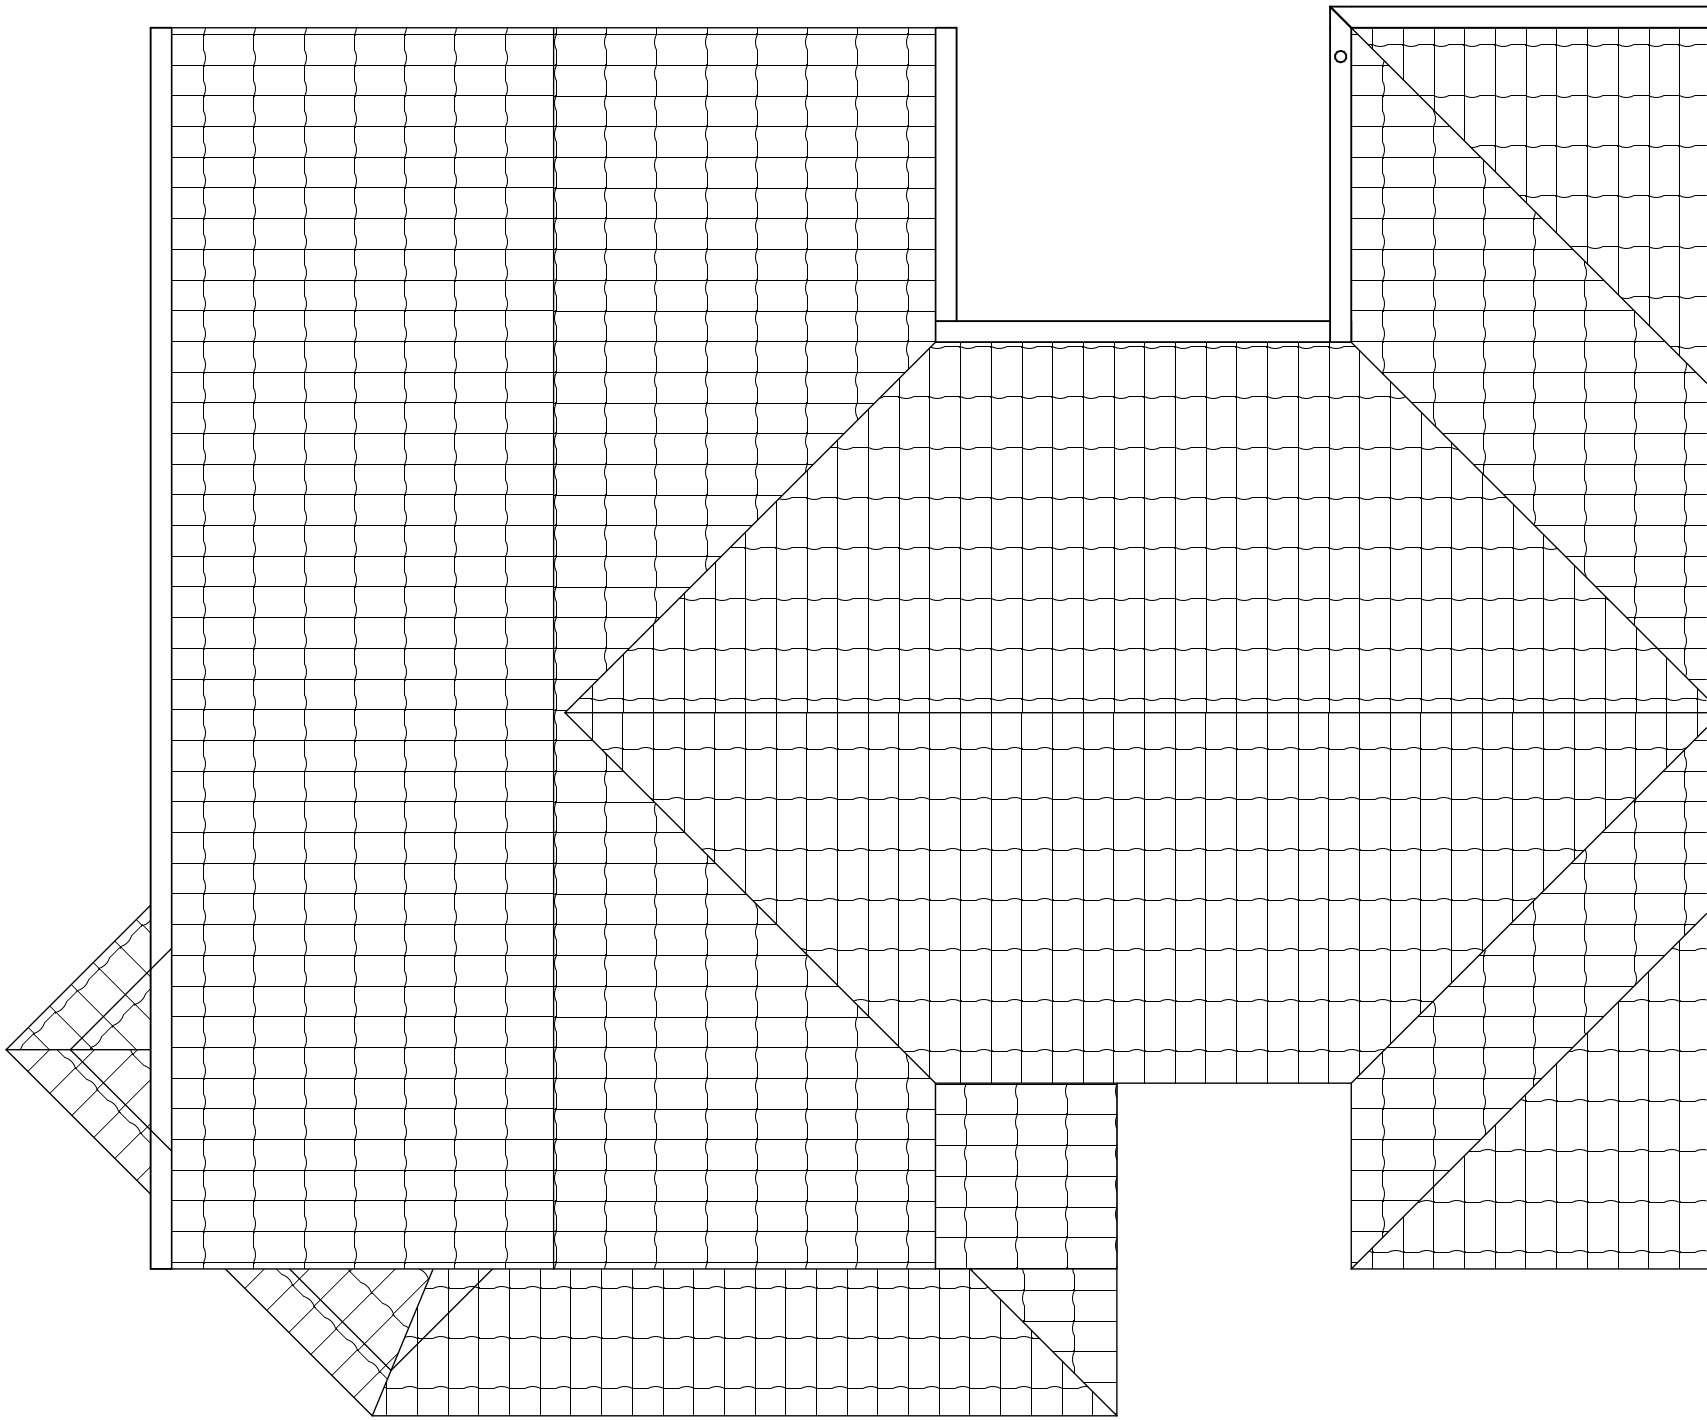


Roof Plan as Existing

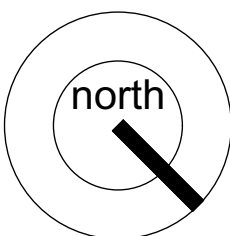

0m 1 2 3 4 5m
scale bar 1:50 @ A1 or 1:100 @ A3

This document and its design content is copyright ©. It shall be read in conjunction with all other associated project information including models, specifications, schedules and related consultants documents. Do not scale from documents. All dimensions to be checked on site. Immediately report any discrepancies, errors or omissions on this document to the Originator. If in doubt ASK.

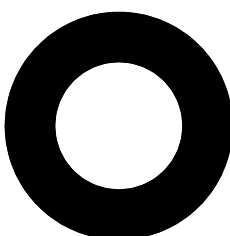

revision	issue date	purpose
01	Aug 2026	Extension Planning

studio o architects
REAR EXTENSION
 2 Shelley Road Eastleigh
 Hampshire SO50 5FB
House
As Existing
 Drawing No: **26SR/2/2/GA/01** Revision: **01**
 Scale: **1:50 @ A1** **FOR PLANNING**
 t: 07740 10 55 77 e: o@studiooarchitects.com
 studio o architects limited is registered in england and wales no.9519941