


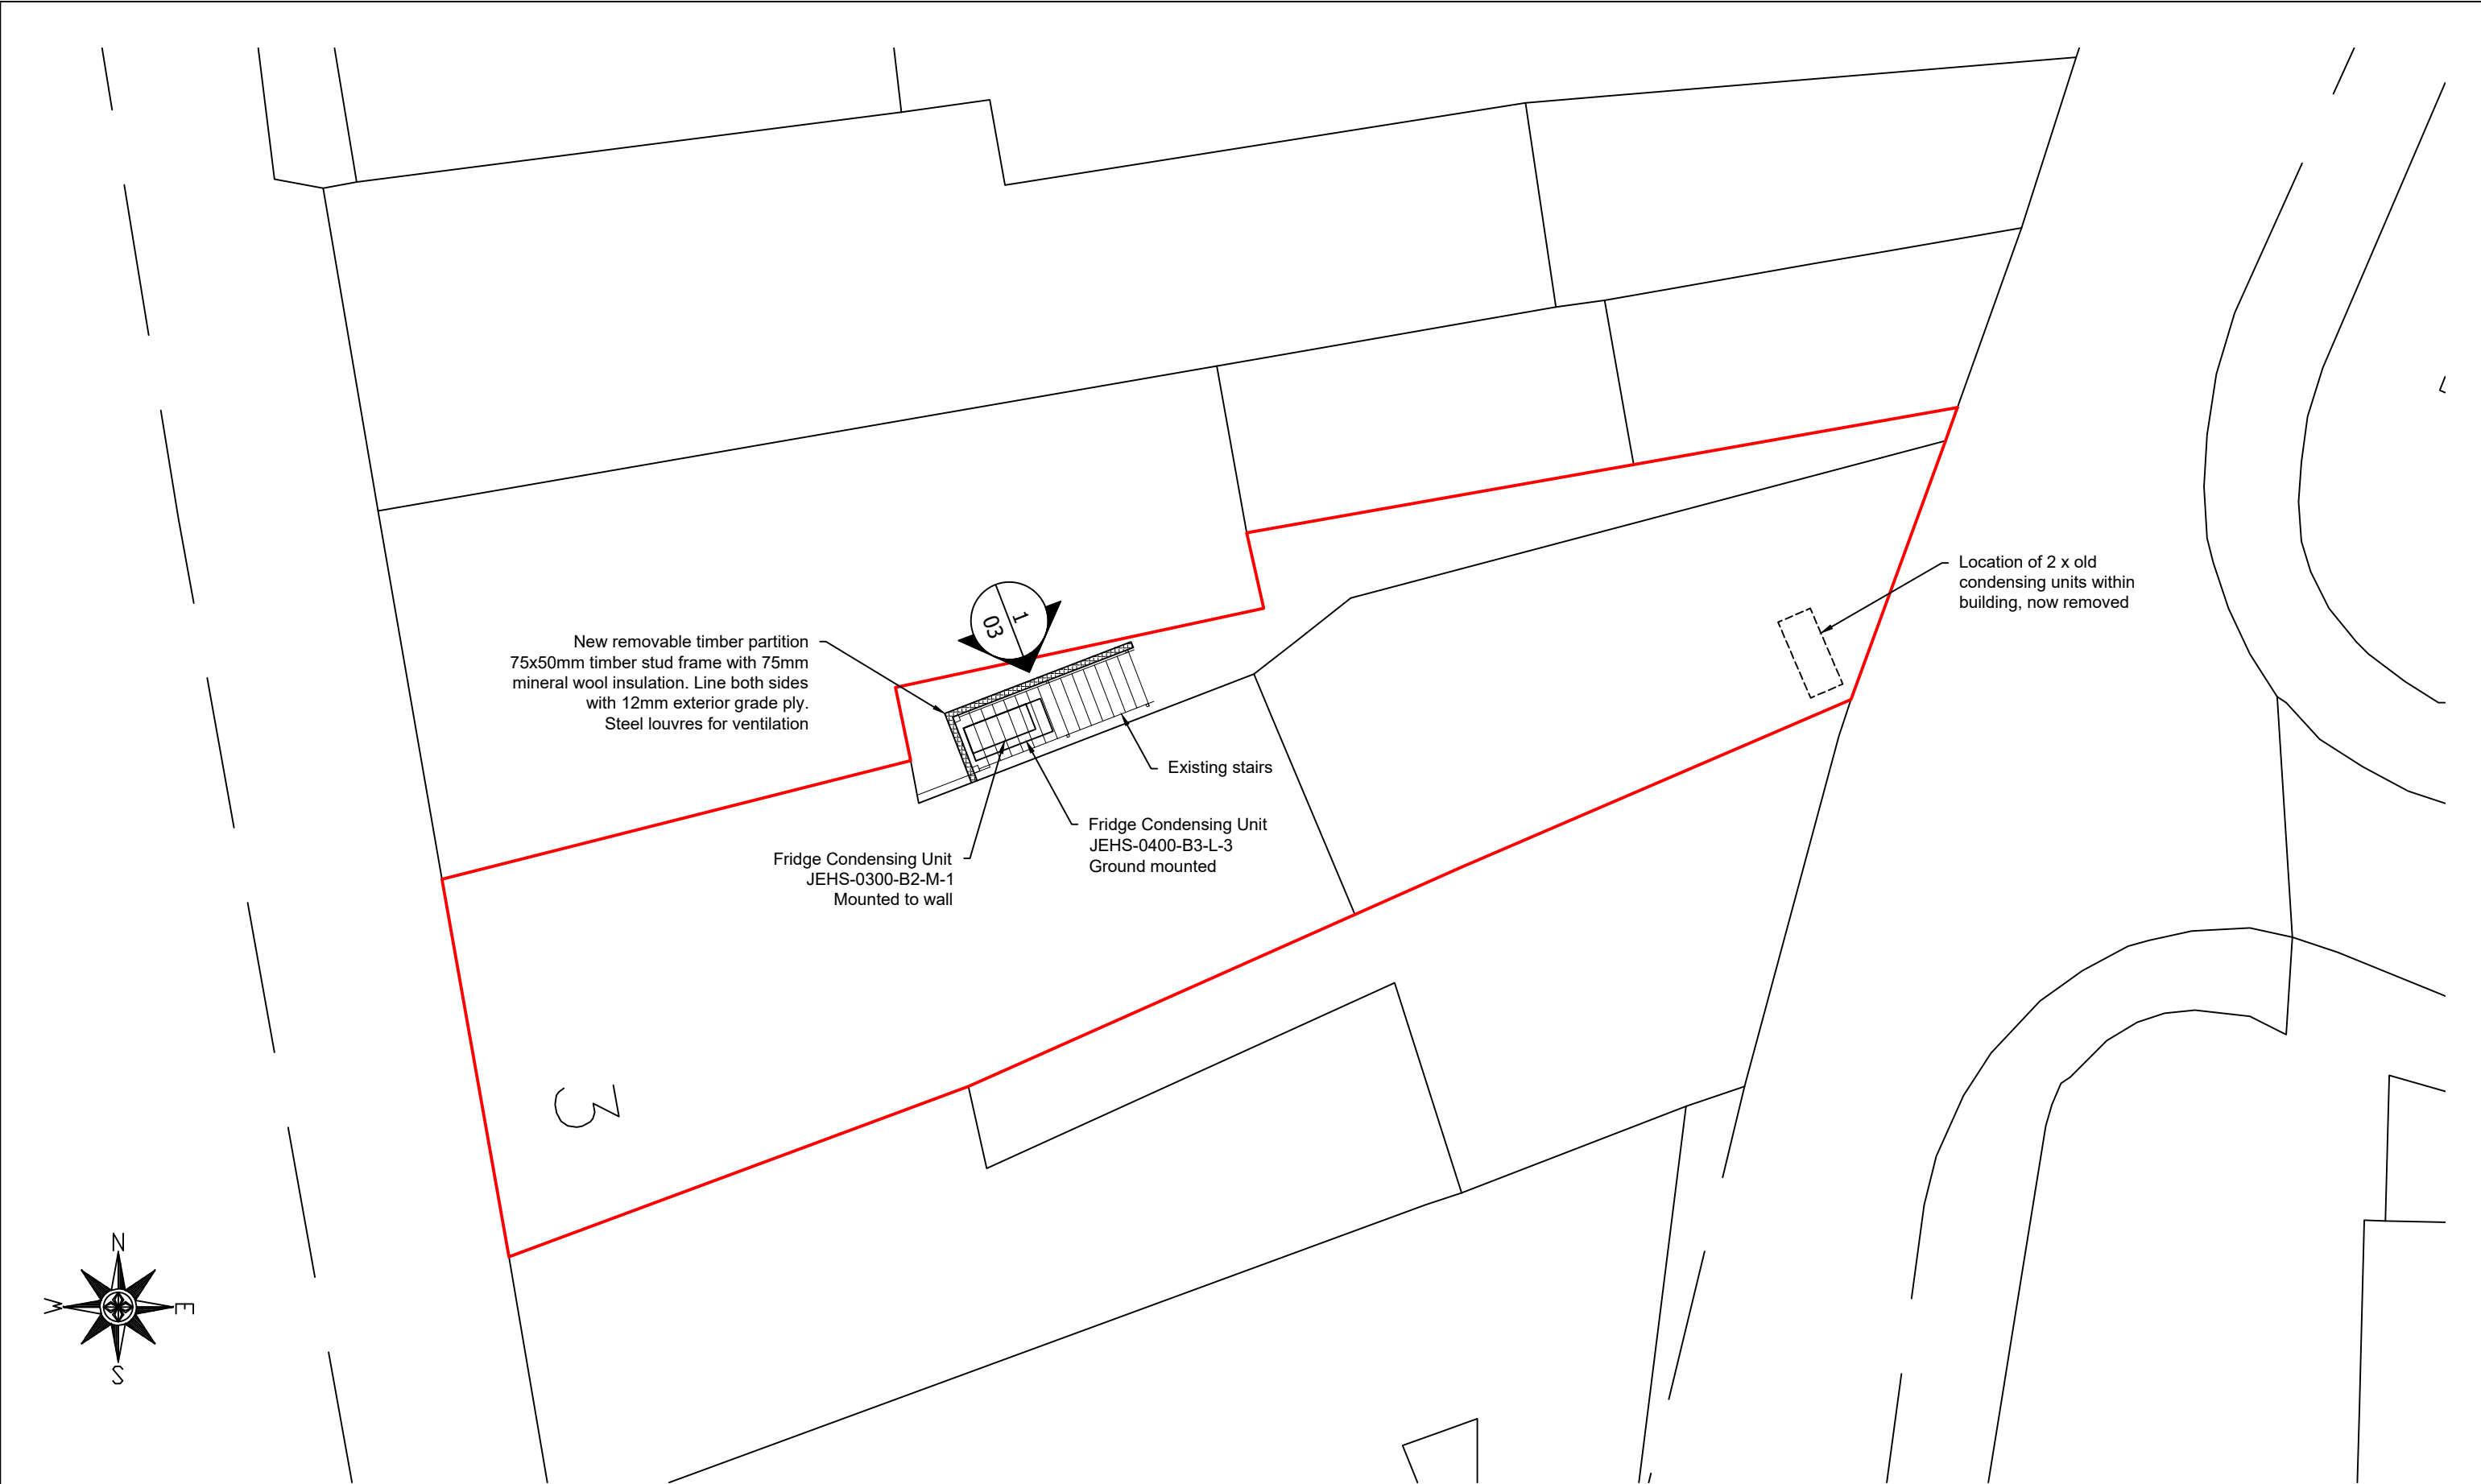

Rev No.	Revision Note.	Date	Drawn	Checked
B	Red line amended	21.01.26	AW	AW
C	Condensers moved under stairs	14.07.26	AW	AW
D	Red line added to site plan	22.07.26	AW	AW

NUMBER - REV - CLIENT - PROJECT 01305-00 - D - LJ Smith - 3 Riverside		
TITLE Site Plan		BOURNE VALLEY ASSOCIATES ANDOVER LANE FARM FABERSTOWN ANDOVER HAMPSHIRE SP11 9PE Tel: 01264 850159 Email: info@bournevalley.co.uk
DATE 22.07.26	SHEET 02	
DRN BY AW	CHK BY AW	PAPER SIZE A3