


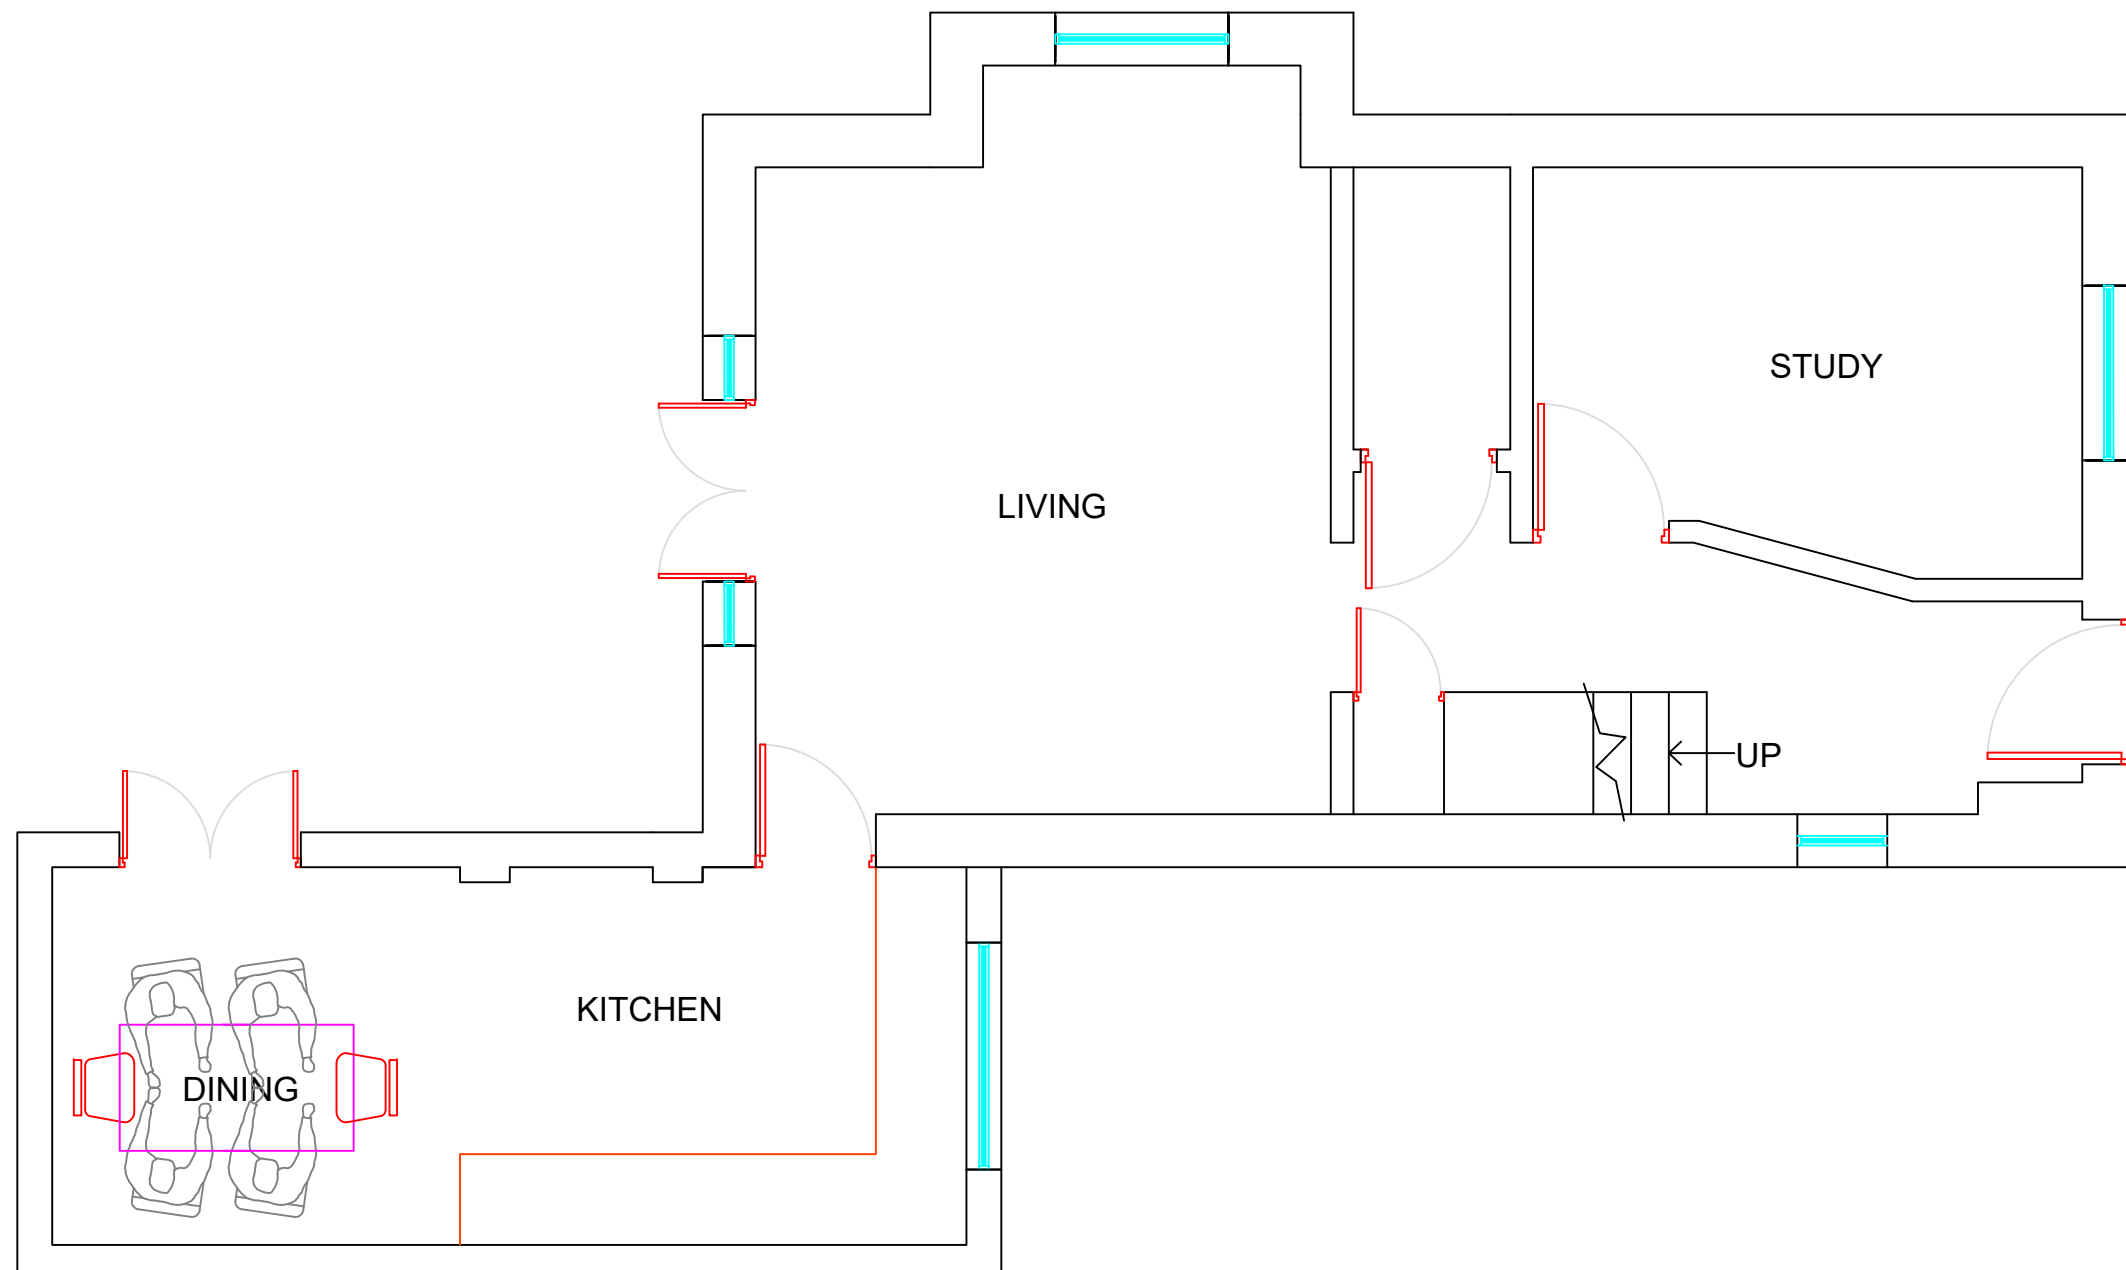

PROPOSED GROUND FLOOR PLAN

PROPOSED GARAGE CONVERSION FOR HUMAYUN AT
22, LEMARECHAL AVENUE, SOUTHAMPTON

Scale:1:50@A3

DWG NO:002

Drawn:Jay

Date:25/07/2026



LG PLANNING LIMITED
81, GOLDEN GROVE
SOUTHAMPTON-SO14 1RA
E-Mail:lgplanninglimited@gmail.com