




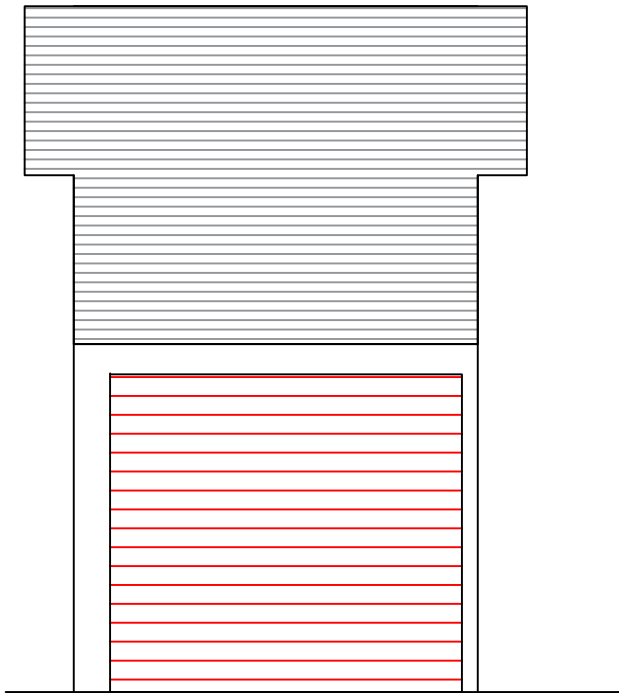


EXISTING FRONT ELEVATION

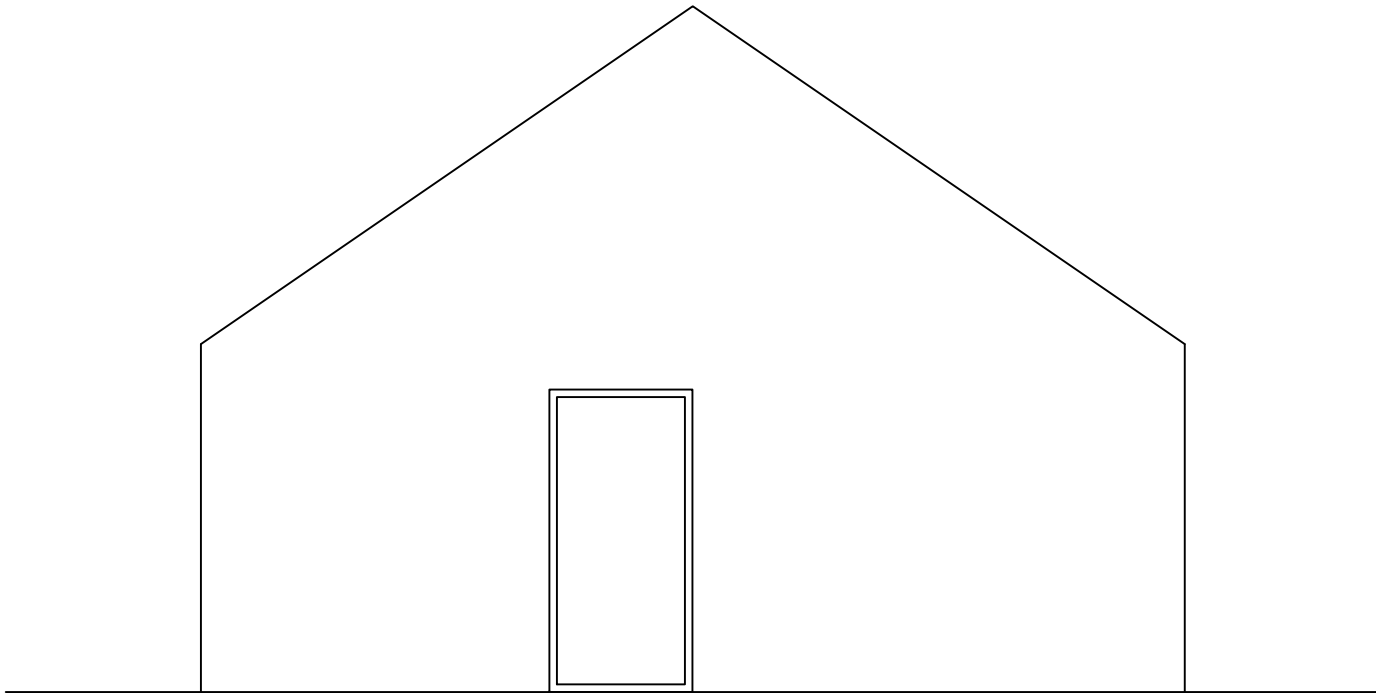

EXISTING SIDE ELEVATION

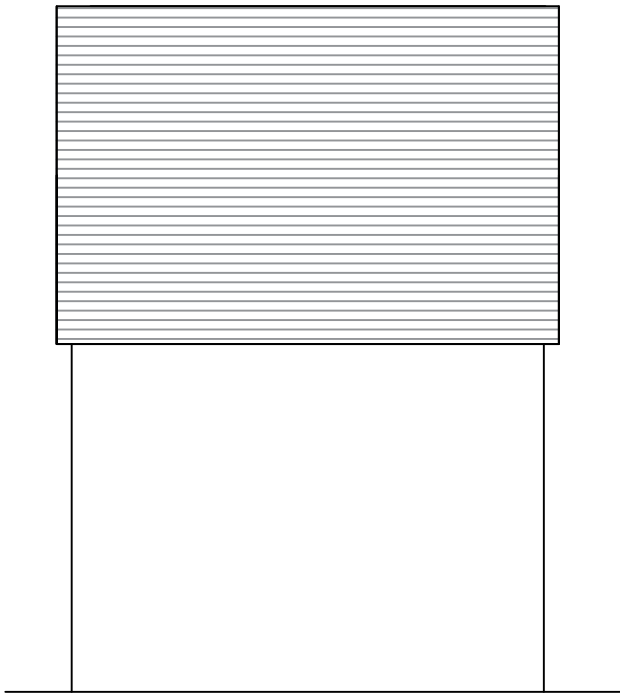

EXISTING REAR ELEVATION

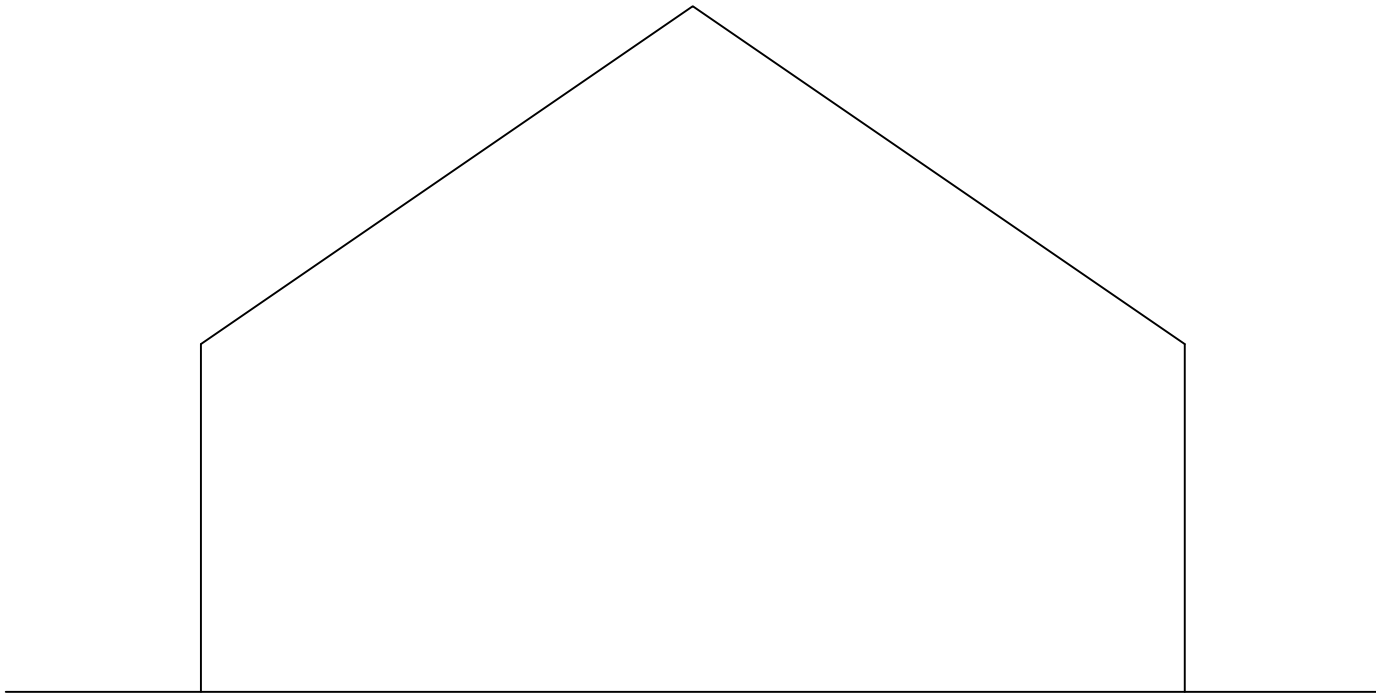

EXISTING OTHER SIDE ELEVATION

PROPOSED GARAGE CONVERSION FOR HUMAYUN AT
22, LEMARECHAL AVENUE, SOUTHAMPTON

Scale:1:50@A3	DWG NO:003
Drawn:Jay	Date:25/07/2026
 LG PLANNING LIMITED 81, GOLDEN GROVE SOUTHAMPTON-SO14 1RA E-Mail:lgplanninglimited@gmail.com	