



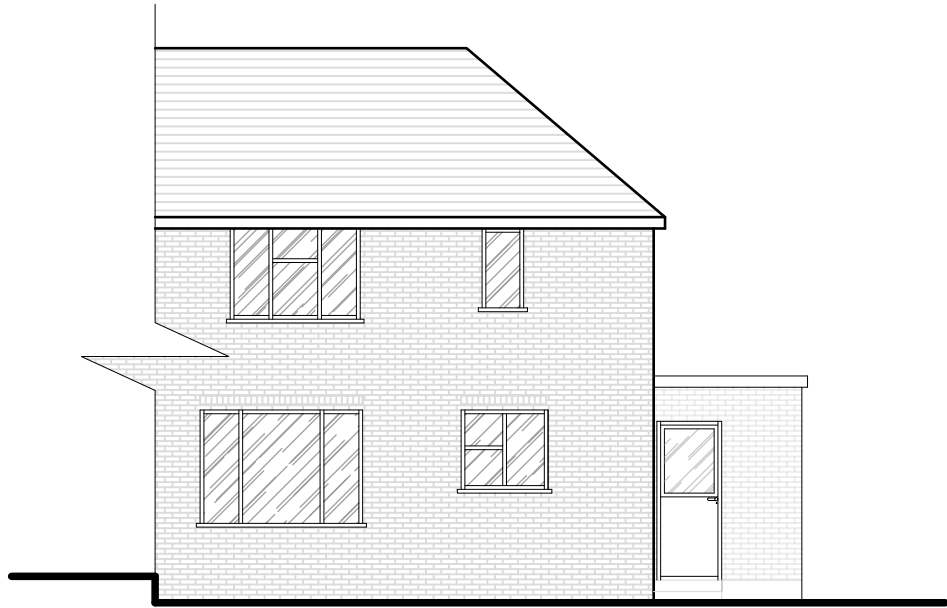


① Existing North-East Elevation
Scale 1:100

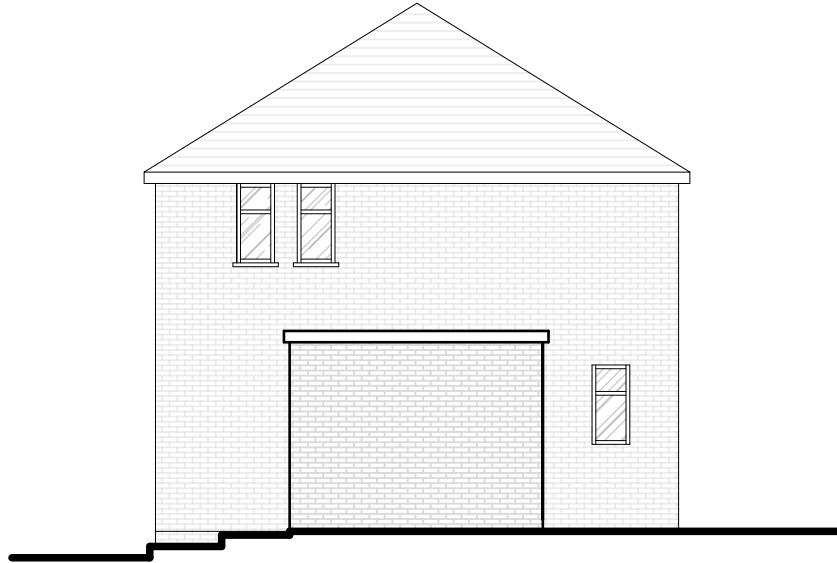

② Existing North-West Elevation
Scale 1:100



③ Existing South-West Elevation
Scale 1:100

 

Revisions:



BAS

Property Consultants Ltd

Suite 27, OVIC, Ocean Way, Southampton, SO14 3JZ
Tel: 02380 22 33 44

Project Title:	2 The Dr, West End, Southampton, SO30 3AN		
Drawing Title:	Existing Elevations		
Client	Vivid Housing		
Dwg No:	200	Scale	1:100 @ A3
Drawn	FD	Date	May 2026

All dimensions are in millimeters and are to be checked on site.
Contact BAS with any queries and to report any discrepancies.