




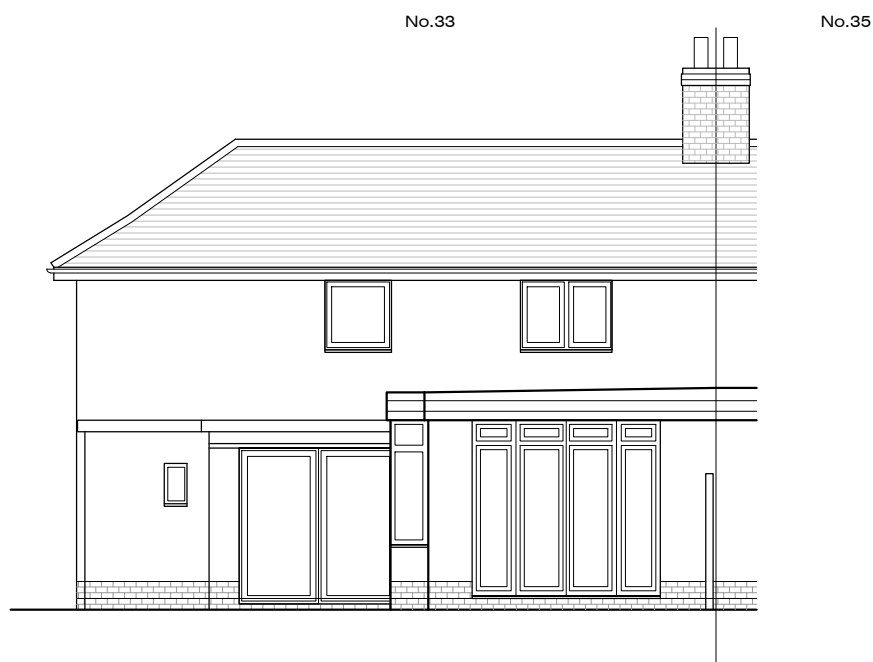

South-West (Rear) Elevation - As Existing

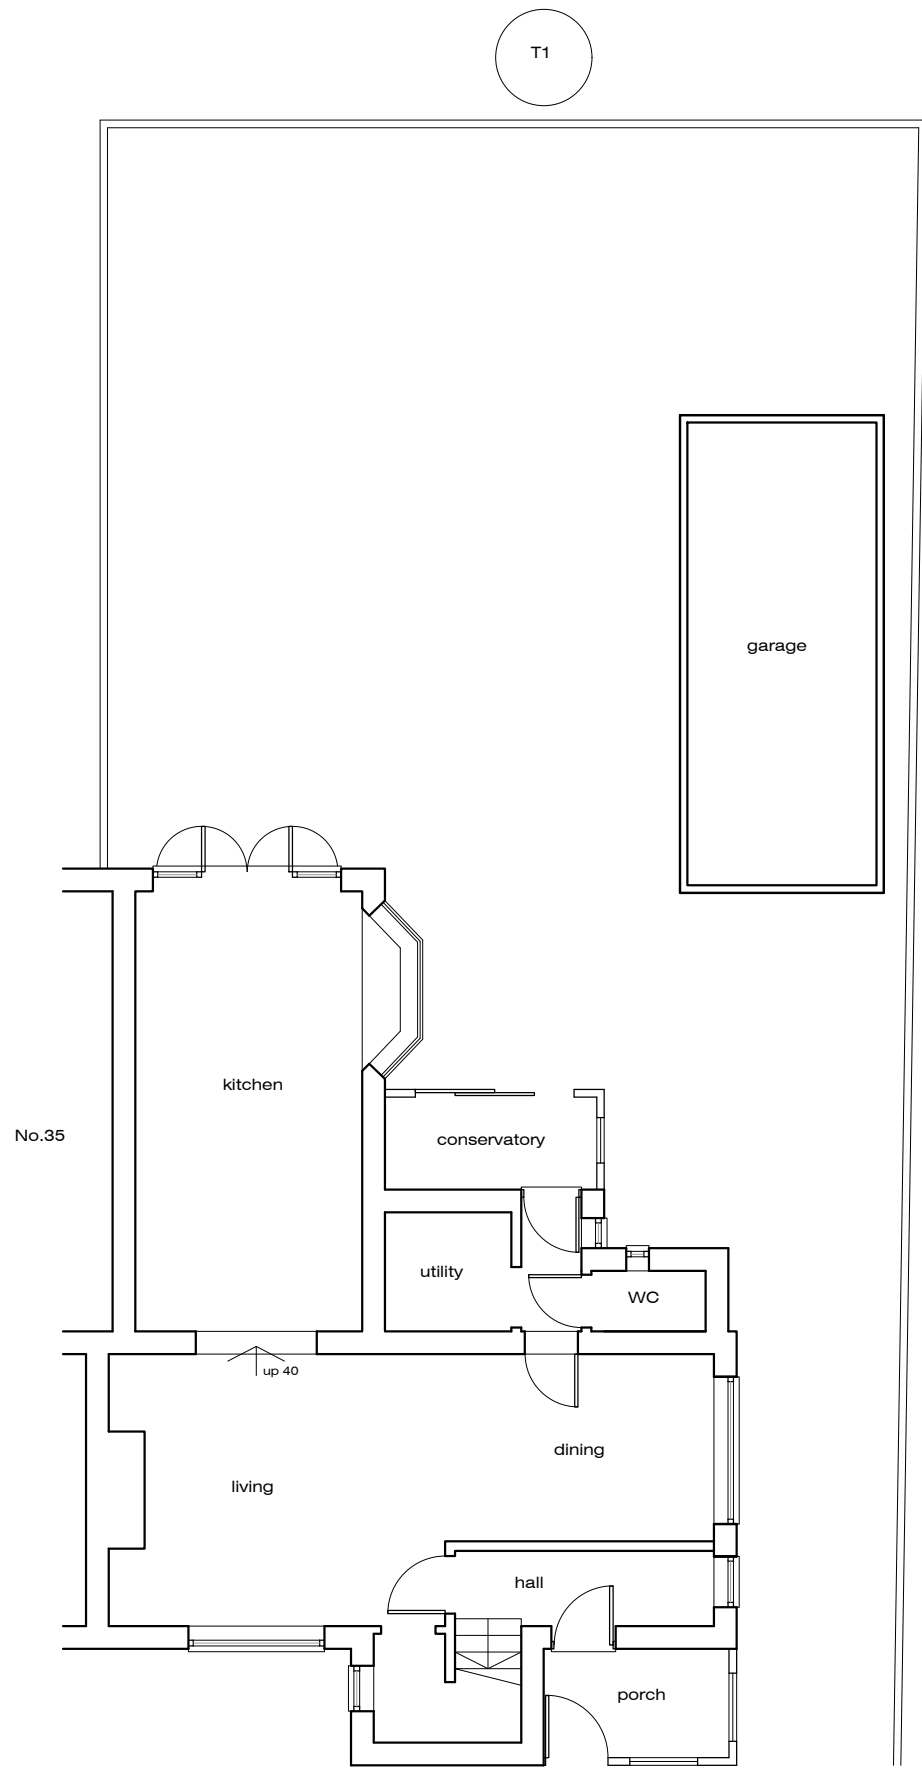


North-West (Side) Elevation - As Existing

 


Ground Floor Plan - As Existing


Garage

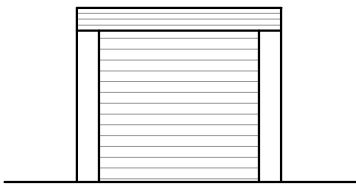


North-East (Front) Elevation - As Existing

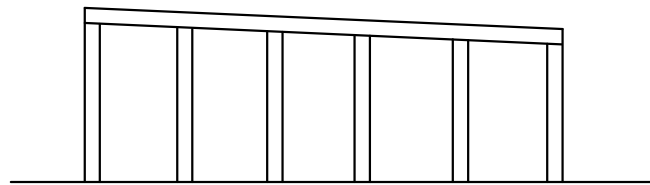


North-West (Side) Elevation - As Existing

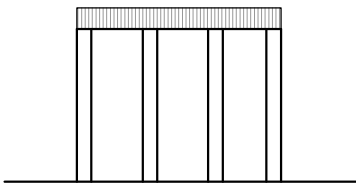

South-West (Rear) Elevation - As Existing

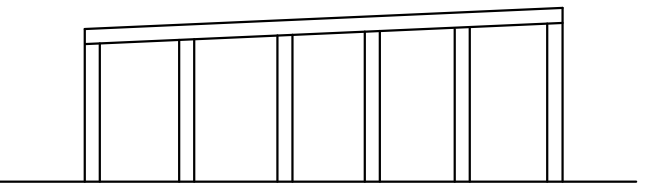

South-East (Side) Elevation - As Existing

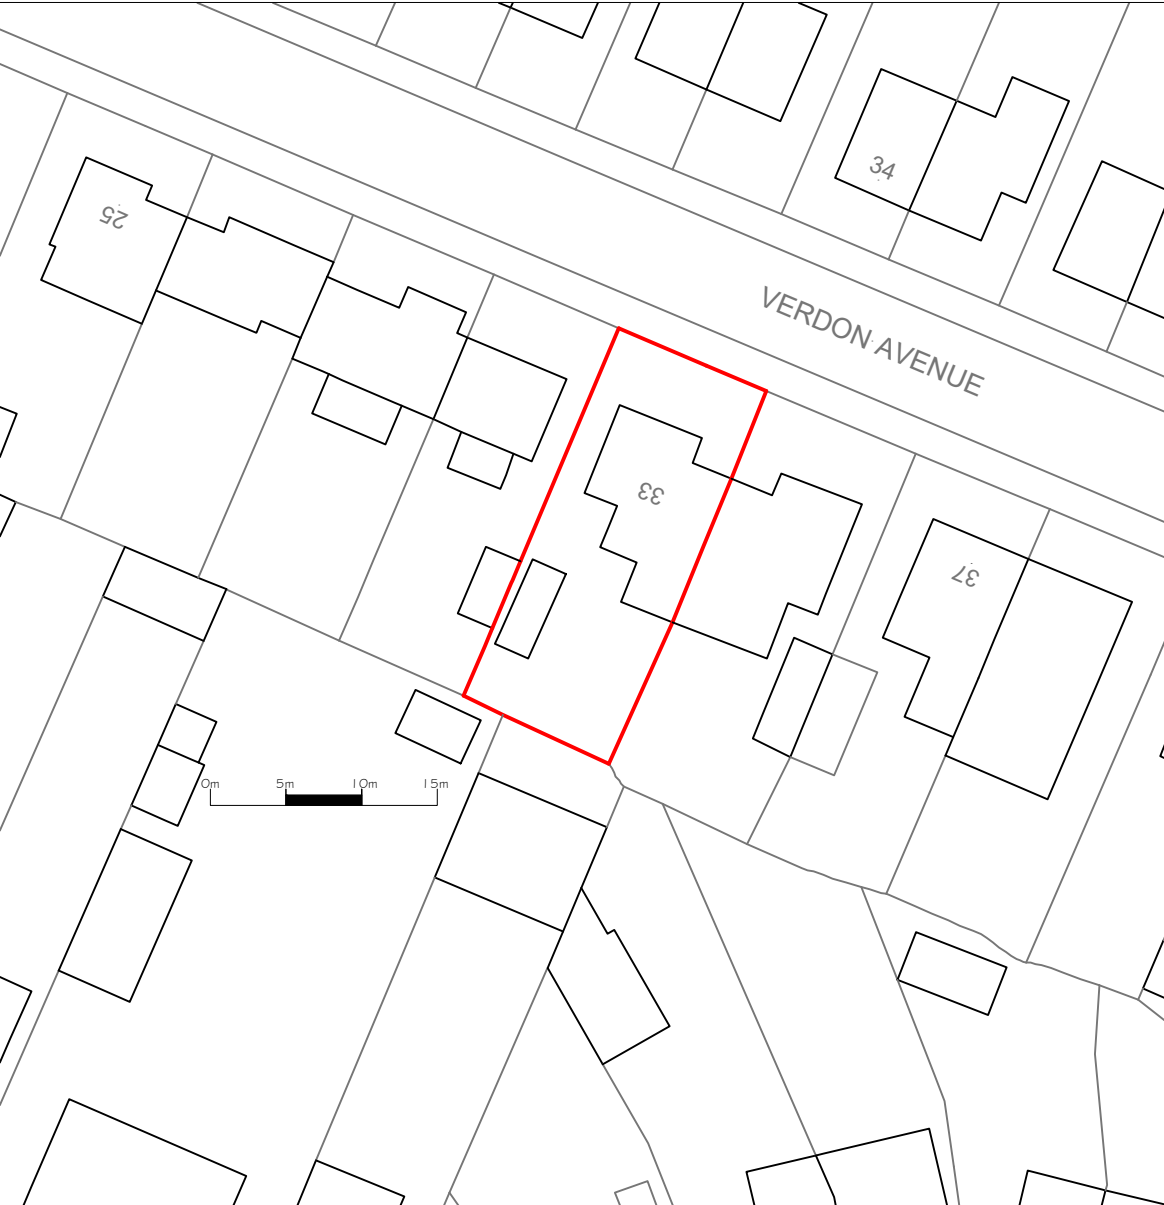

Block Plan - As Existing 1:500

A	Garage elevations added - Re-issued for Planning Application	NJ	11-08-26
-	Issued for Planning Application	NJ	18-06-26
Rev.		By	Date

Coast Architecture Ltd
The Hawthorns, 105 Dibles Road,
Warsash, Southampton, SO31 9JL
07920 260758

Project
33 Verdon Avenue, Hamble-le-Rice,
Southampton, SO31 4HW

Client
Mr and Mrs P Martinez-Davies

Title Plans & Elevations - As Existing			
Date	June 26	Drawn By	NJ
Job No.	Drawing No.	Scale	Revision
C26-005	001	1:100 /500@A1	A