





FRONT ELEVATION

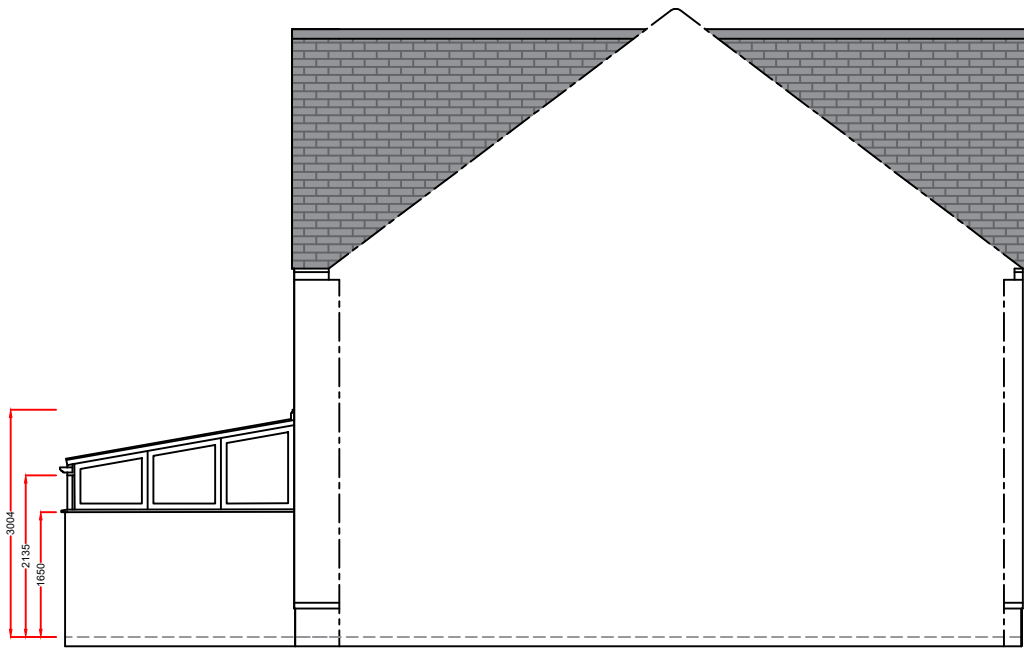

REAR ELEVATION

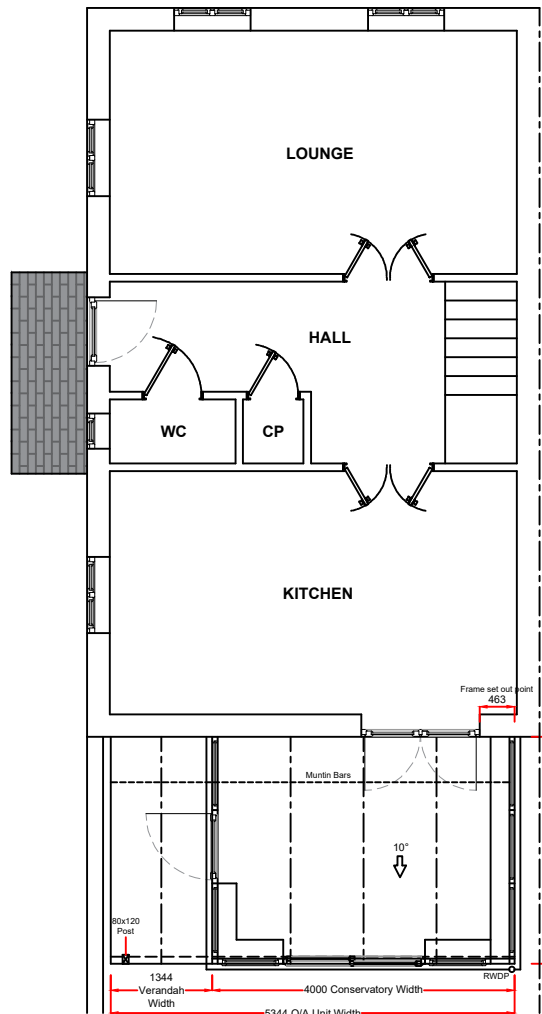

Product Specification:
Roof:
Roof Type: **Aluminium Rafter with PVCu Capping**
Roof Glazing: Solaroof Glass
Obscure Glass: N/A
Roof external colour: **White**
Roof Internal colour: **White**

Verandah Section
Roof external colour: **White**
Roof Internal colour: **White**
Post Colour: **White**

Frames/Doors:
Frame type: **High Impact PVCu Mainframe**
External Colour : **White**
Internal Colour : **White**

Notes:
All glazing to be toughened glass.

Any drawings or plans depicted make no allowance for the provision of any tie bars within the roof of the proposed Living space This can only be determined once the roof is put into manufacture.

Structural eaves beam required.

Existing physical barrier to remain.

These drawings are the property of Anglian Home Improvements and must not be used, distributed, loaned or copied without the express permission of Anglian Home Improvements.
All dimensions are in millimetres (mm) unless noted otherwise.
Do not use for base laying purposes.

Produced on A3 paper

Rev.	Date	Description	Initials



TELEPHONE: 0800 093 3015

V04 September 2024

Drawing title: Proposed Plan and Elevations		
Contract No. : 900-18982	Page 2 of 2	
Proposed: PVCu Verandah	At: 25 Bushy Dene Road	
	Botley	
	Southampton	
	Hampshire, SO32 2GN	
Drawers initials: BN	Scale : 1:100	Date: 23/07/26