





FRONT ELEVATION

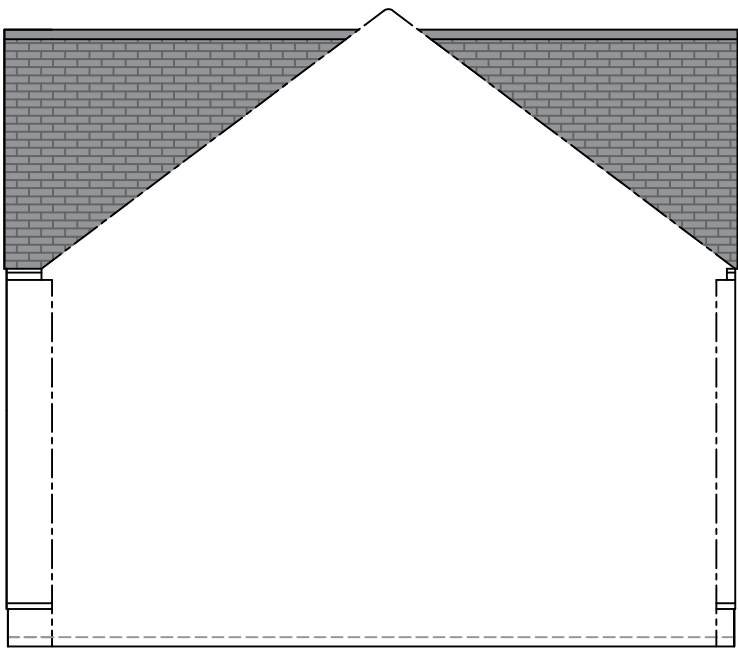

REAR ELEVATION

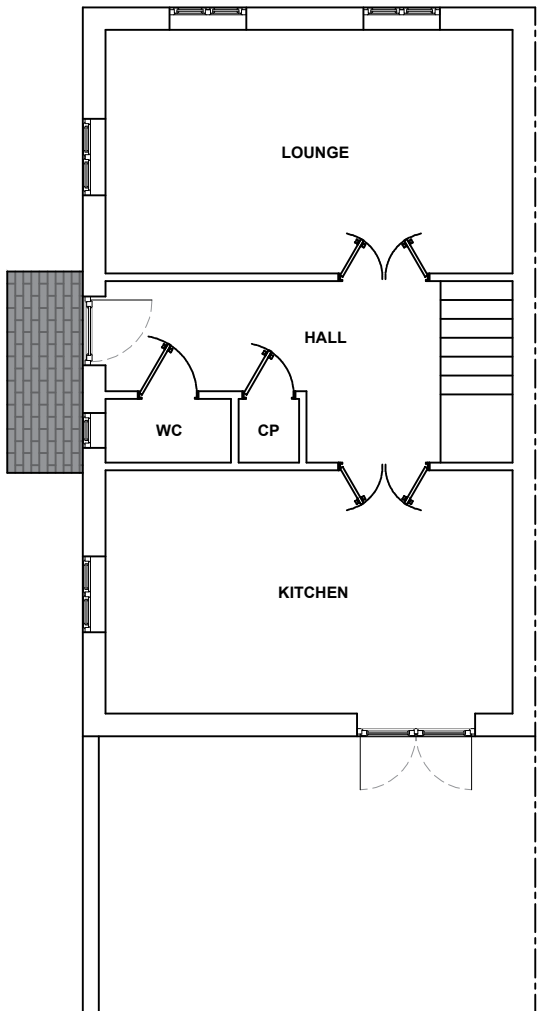

Notes:
These drawings are the property of Anglian Home Improvements and must not be used, distributed, loaned or copied without the express permission of Anglian Home Improvements.
All dimensions are in millimetres (mm) unless noted otherwise.
Do not use for base laying purposes.

Produced on A3 paper

4 3 2 1 0 1:50 Scale Bar 1:100 0 1 2 3 4 5 6 7 8 9 10

Rev.	Date	Description	Initials



V04 September 2024

Drawing title: Existing Plan and Elevations	
Contract No. : 900-18982	Page 1 of 2
Proposed: PVCu Verandah at: 25 Bushy Dene Road Botley Southampton Hampshire, SO32 2GN	
Drawers initials: BN	Scale : 1:100
Date: 23/07/26	