



SINGLE PLY
ROOFING FELT TO
FLAT ROOF.
ROOF TILES TO
MATCH EXISTING.
PVCu WINDOWS TO
MATCH EXISTING.
CEMENT BASED
BOARDING COLOUR
TO MATCH
EXISTING.

CHIMNEY STACK
RAISED TO SUIT.

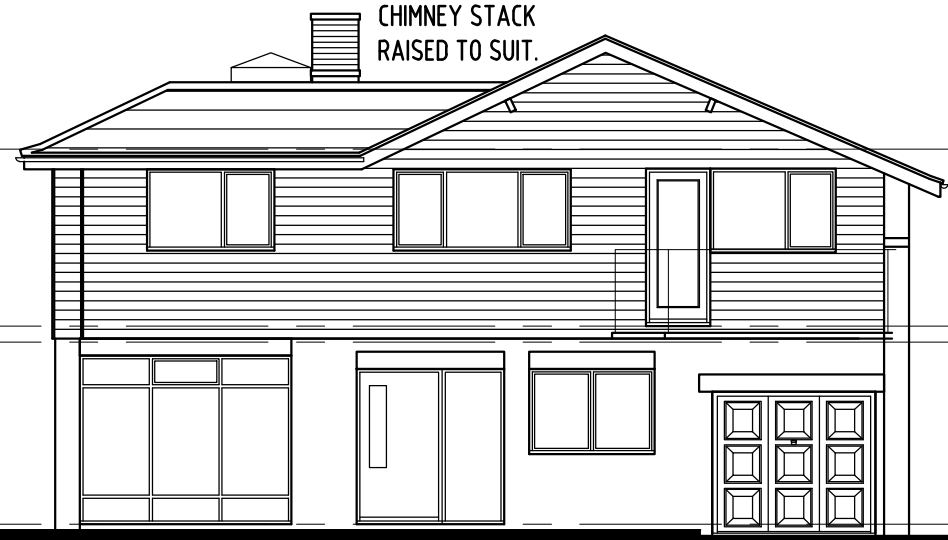

FRONT ELEVATION

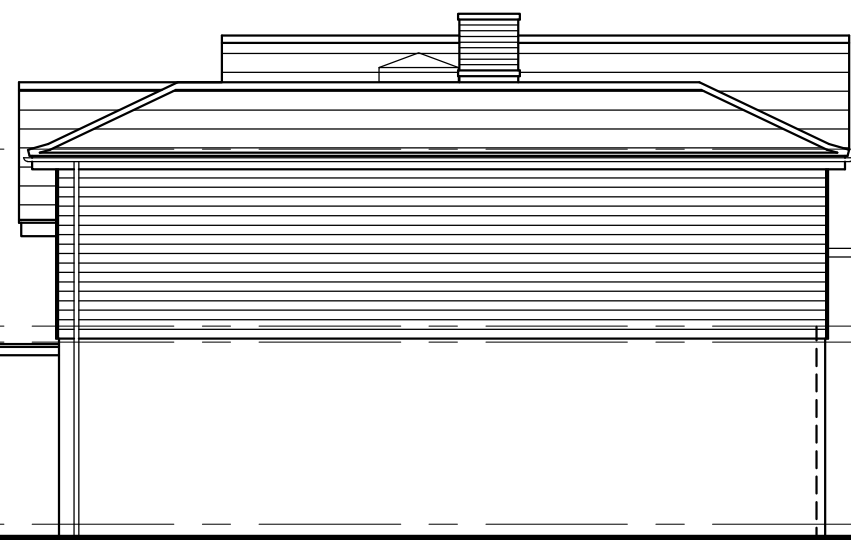


SIDE ELEVATION




REAR ELEVATION

Scale
m 0 1 2 3 4 5 1:100

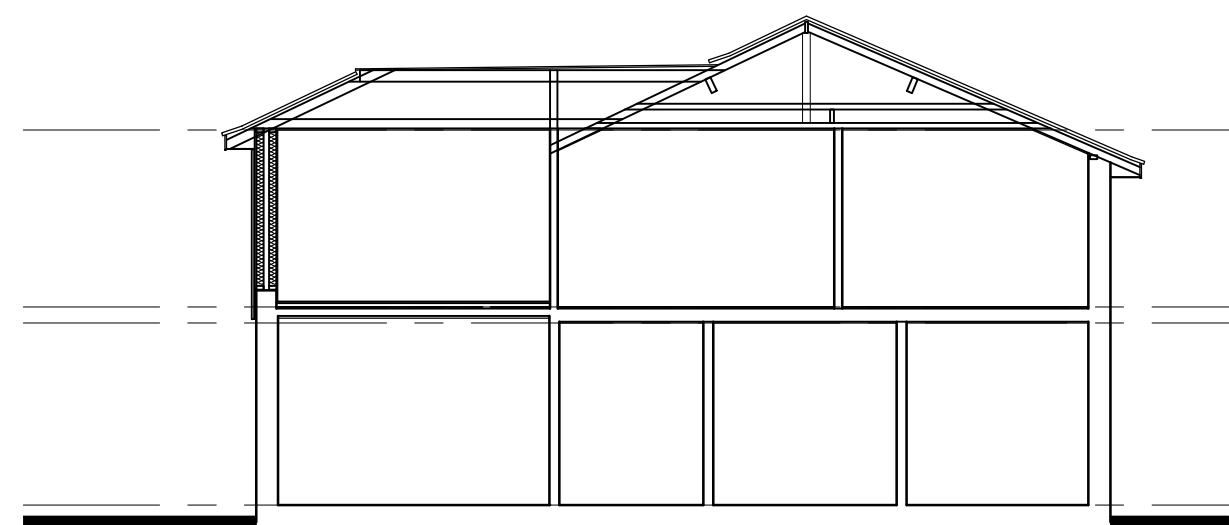


SECTION

Scale
m 0 1 2 3 4 5 1:100

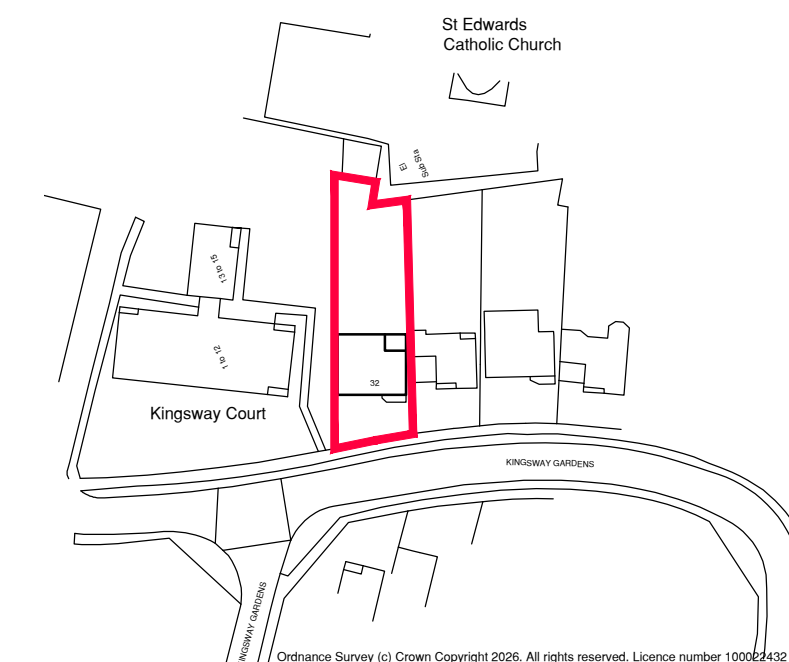


LOCATION PLAN SCALE 1:1250

Scale
m 0 12.5 25 37.5 50 62.5 1:1250

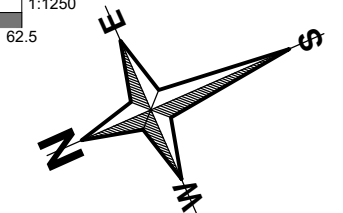


SITE PLAN SCALE 1:500

Scale
m 0 5 10 15 20 25 1:500

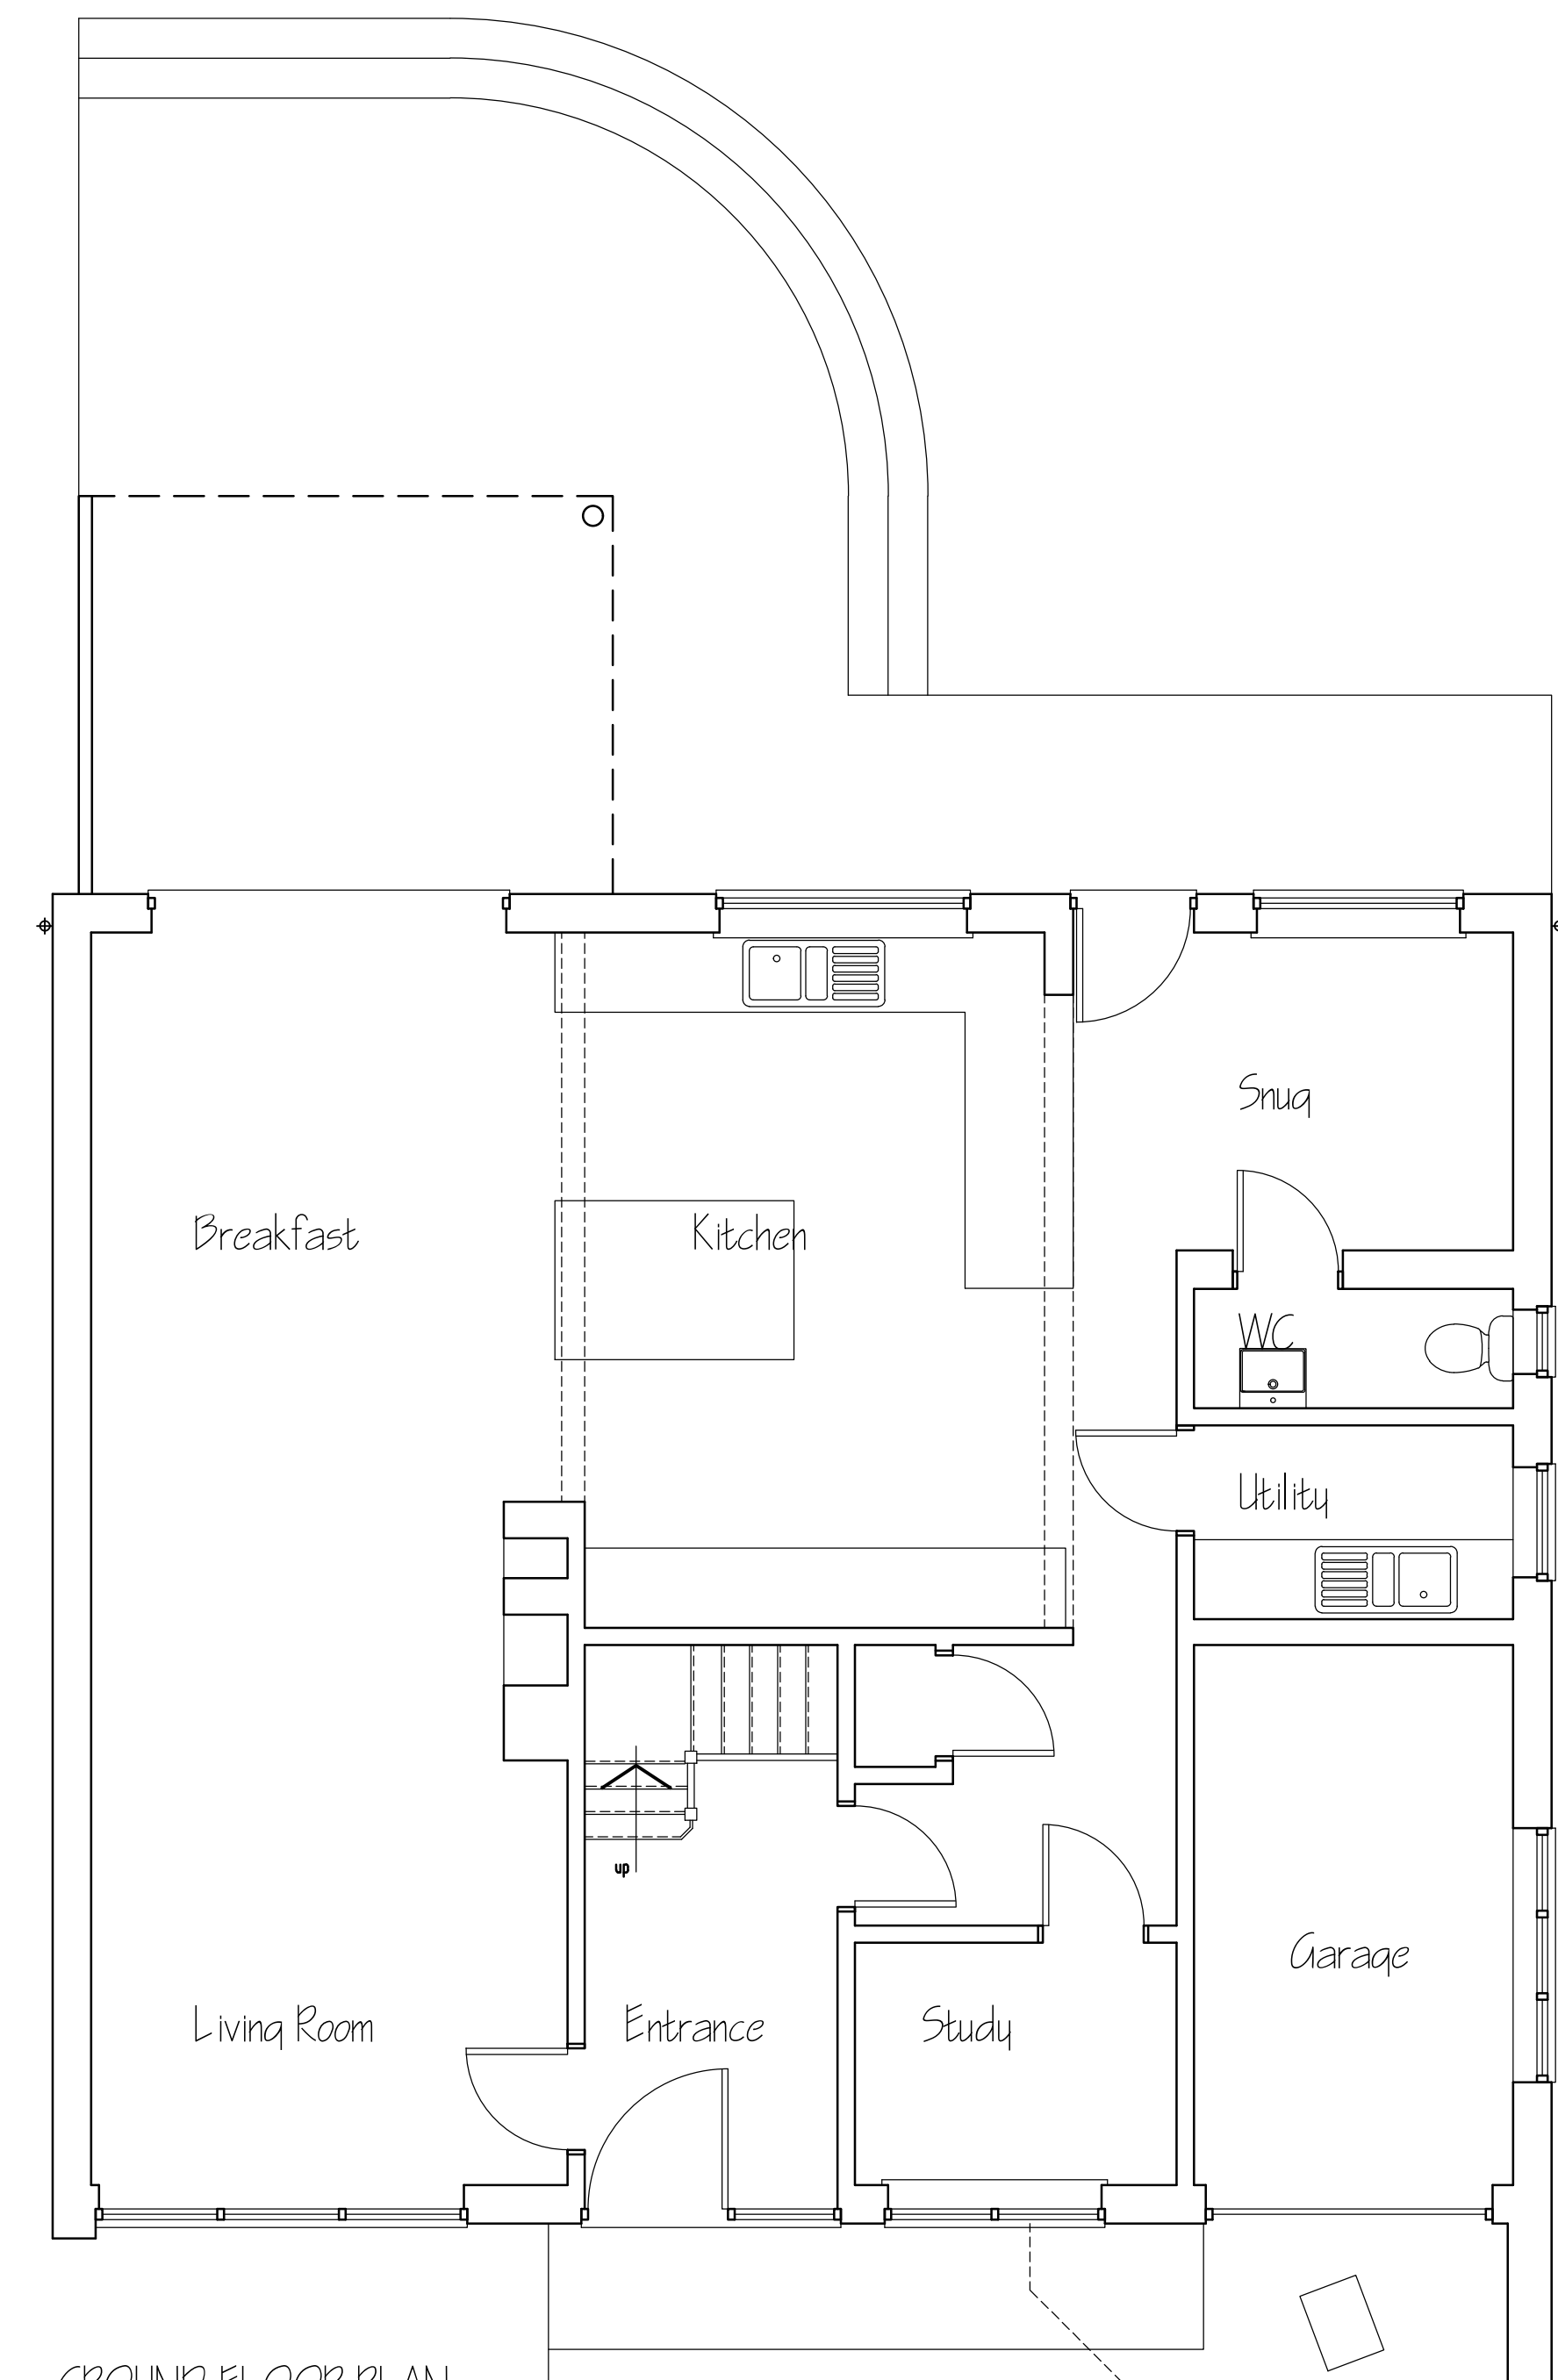

GROUND FLOOR PLAN

Scale
m 0 0.5 1 1.5 2 2.5 1:50

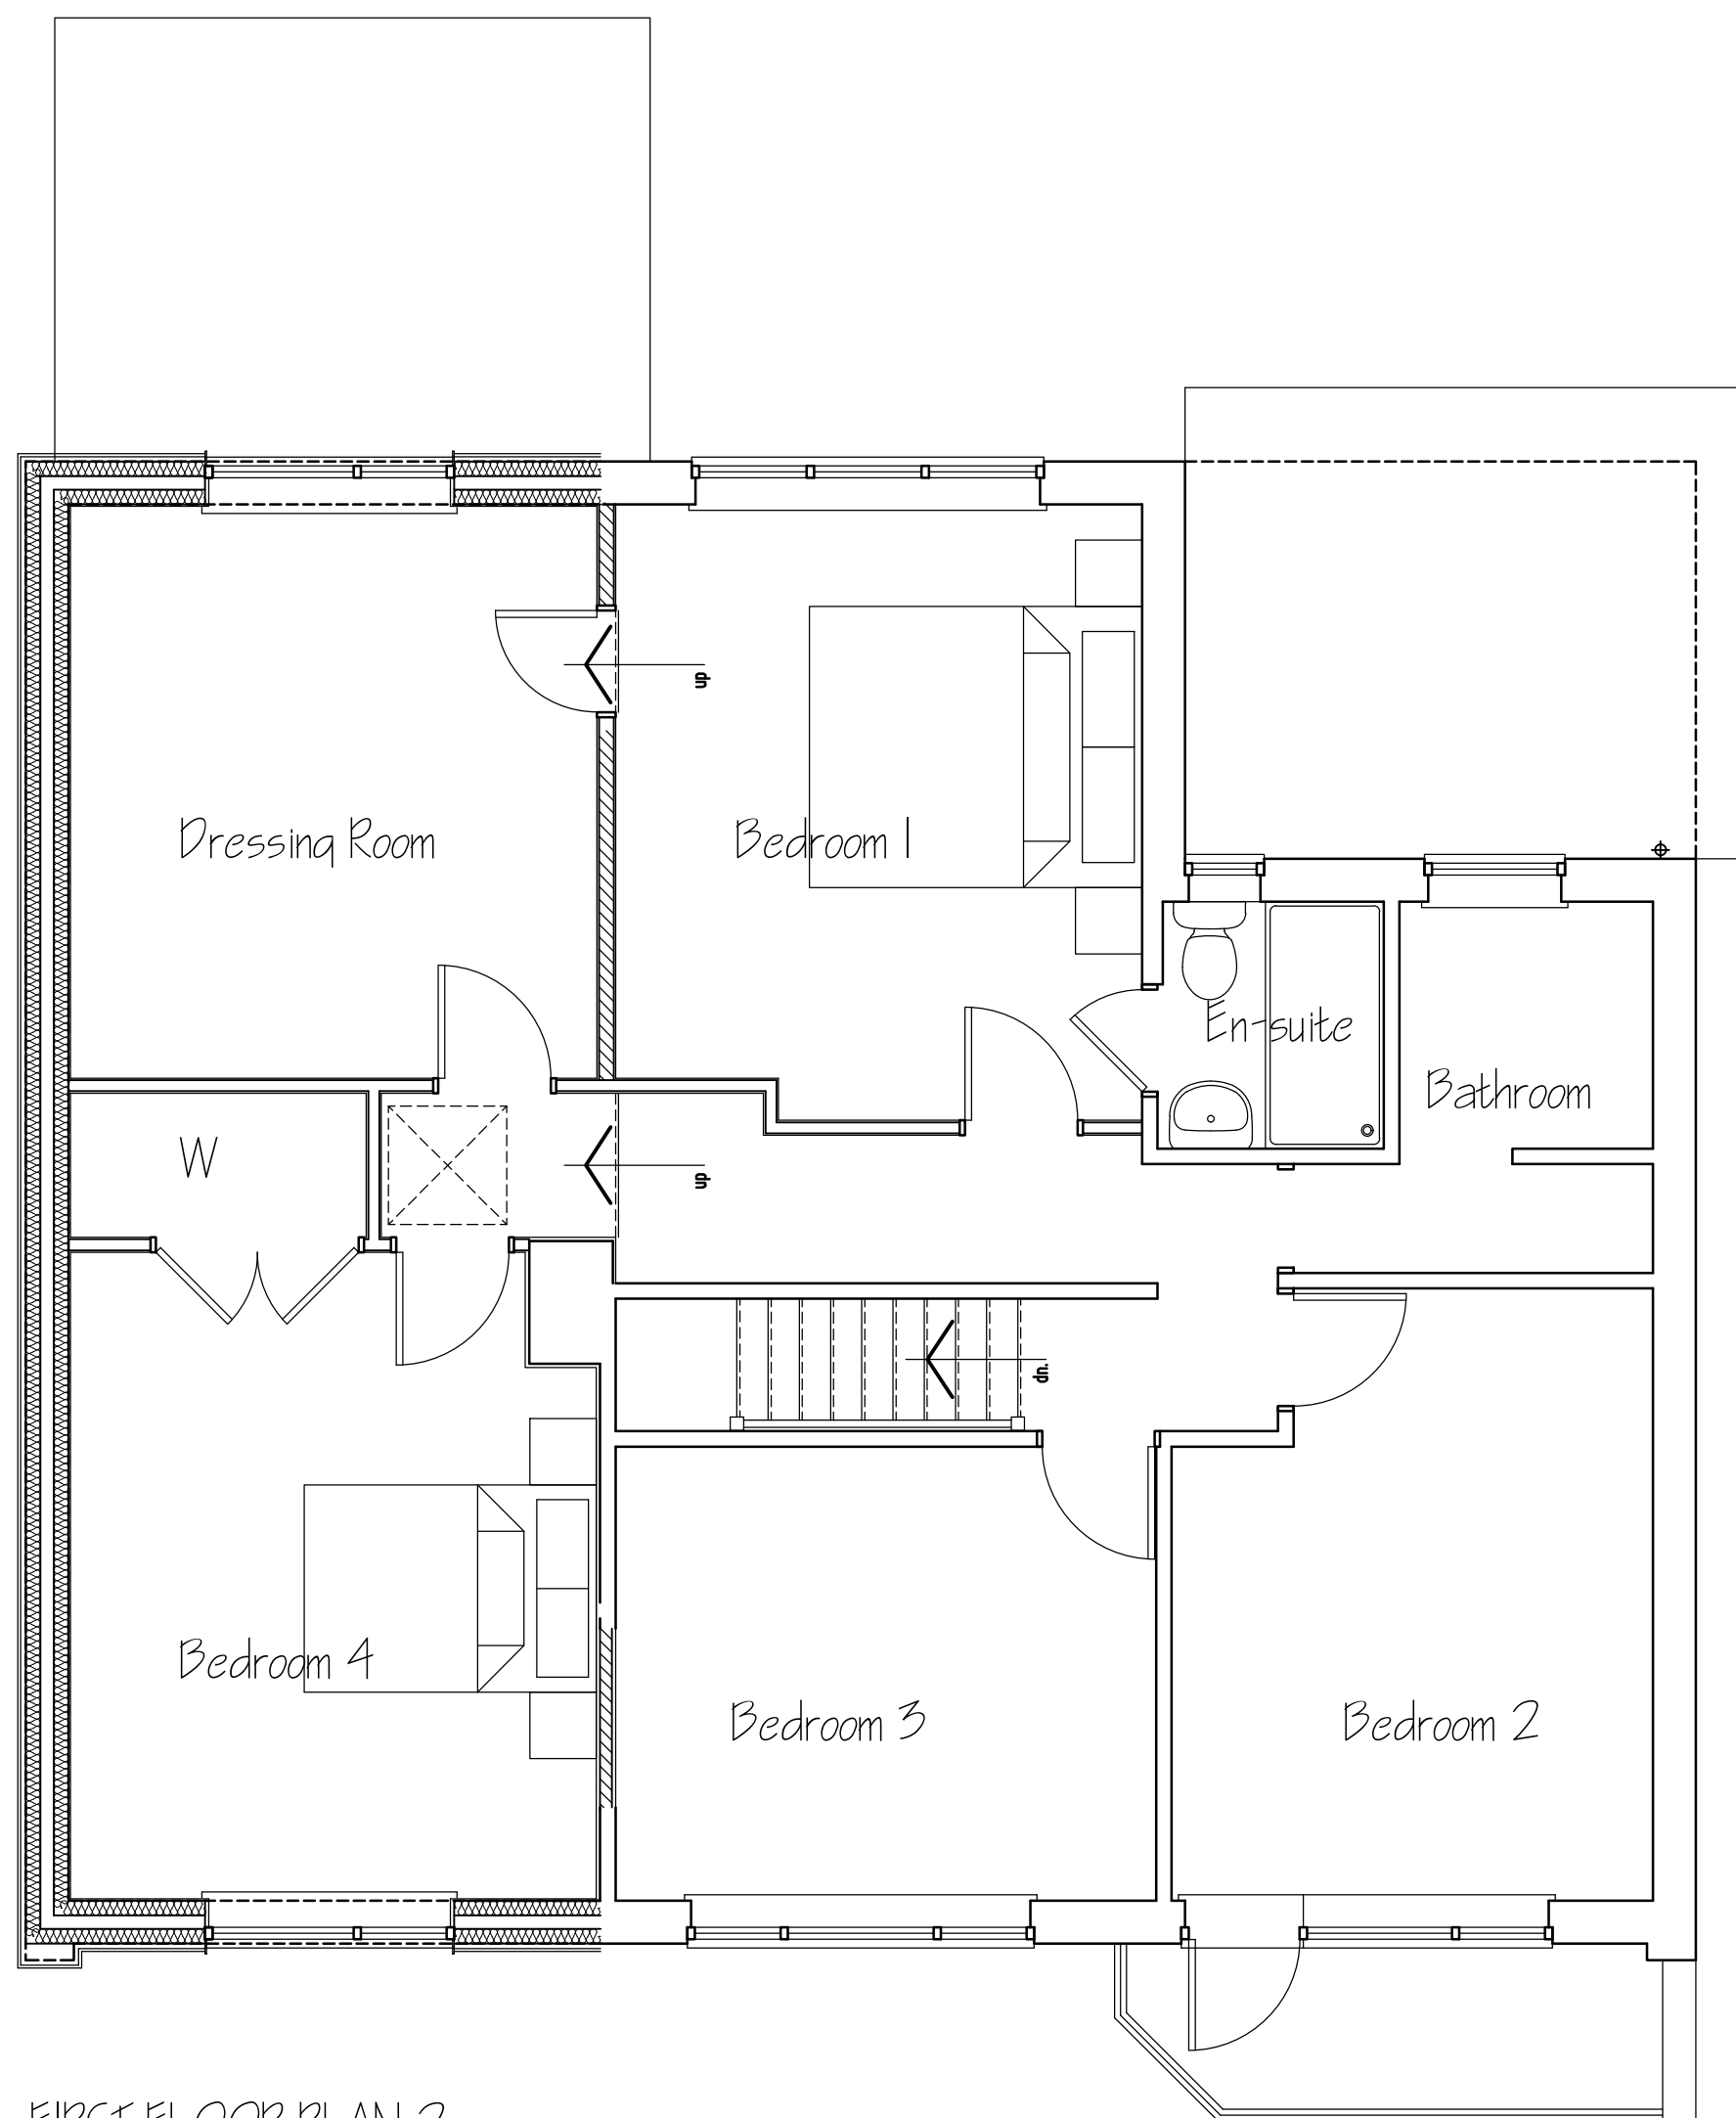

FIRST FLOOR PLAN 2

DO NOT SCALE THIS DRAWING USE WRITTEN DIMENSIONS ONLY (EXCEPT FOR PLANNING PURPOSES). ALL DIMENSIONS TO BE CHECKED ON SITE PRIOR TO COMMENCEMENT OF ANY WORKS.

THIS DRAWING IS THE COPYRIGHT OF R. S. ARCHITECTURAL AND MAY NOT BE COPIED, ALTERED OR REPRODUCED IN ANY WAY WITHOUT THEIR WRITTEN CONSENT.

ALL WORK IS TO BE CARRIED OUT BY COMPETENT CRAFTSMAN WITH A GOOD SOUND KNOWLEDGE OF THIS TYPE OF WORK.

THE CLIENT IS RESPONSIBLE FOR OBTAINING PARTY WALL AGREEMENTS WITH ADJOINING OWNERS.

Rev. Date. Details.

PROPOSED 1st FLOOR ADDITION
32 KINGSWAY GARDENS
CHANDLERS FORD
HAMPSHIRE for
Mr & Mrs SNOOK

R.S. ARCHITECTURAL

2 Boyatt Cottages
Lewes Close
Eastleigh
Hampshire
SO50 4QJ
Tel : 02380 612578

Tel : 07958 574867
Email : rsarchitectural@aol.com

Date JUNE 2026

Scale 1:50 & 1:100 @A1

Drawing No. 26/698/03.A