


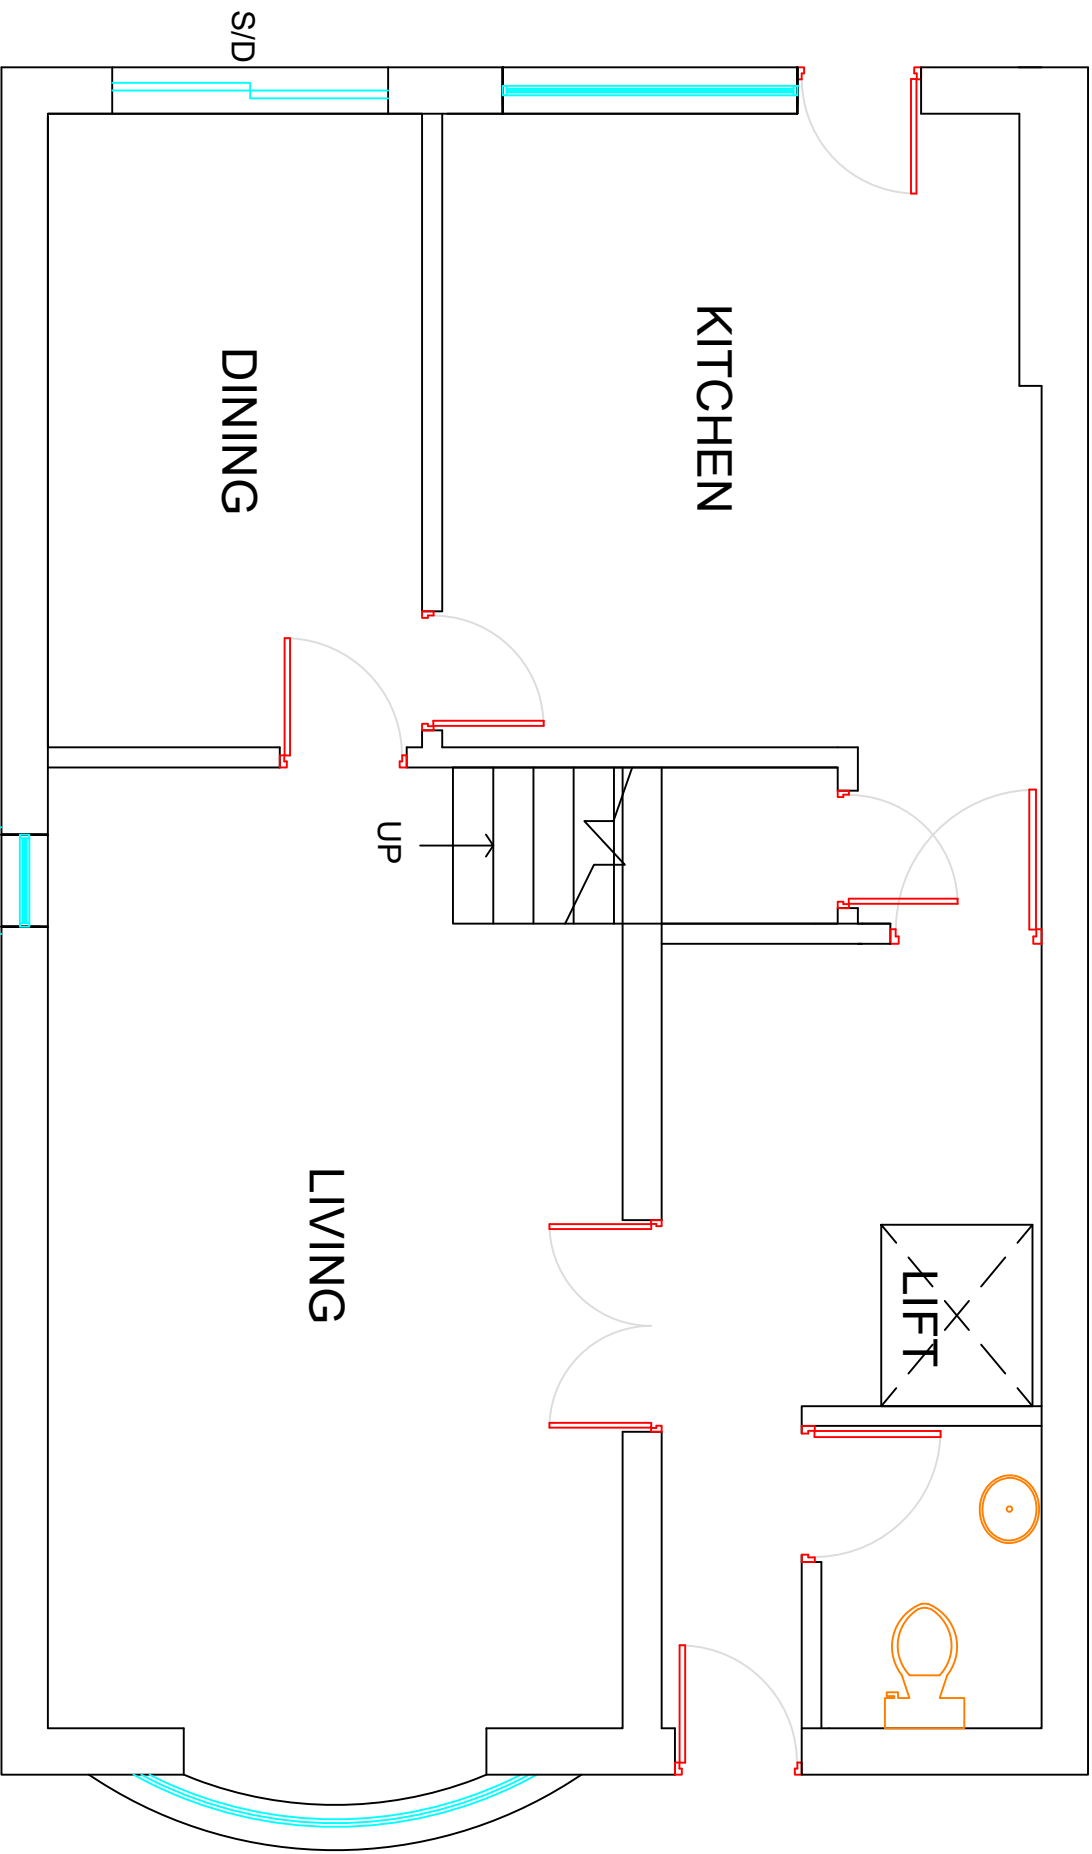

PROPOSED GROUND FLOOR PLAN

PROPOSED EXTENSION FOR MR. TAYLOR AT 78, PANTHEON ROAD, SOUTHAMPTON

Scale: 1:50@A3	DWG NO:002
Drawn: Jay	Date: 03/07/2026
 LG PLANNING LIMITED 81, GOLDEN GROVE SOUTHAMPTON-SO14 1RA E-Mail:lgplanninglimited@gmail.com	