


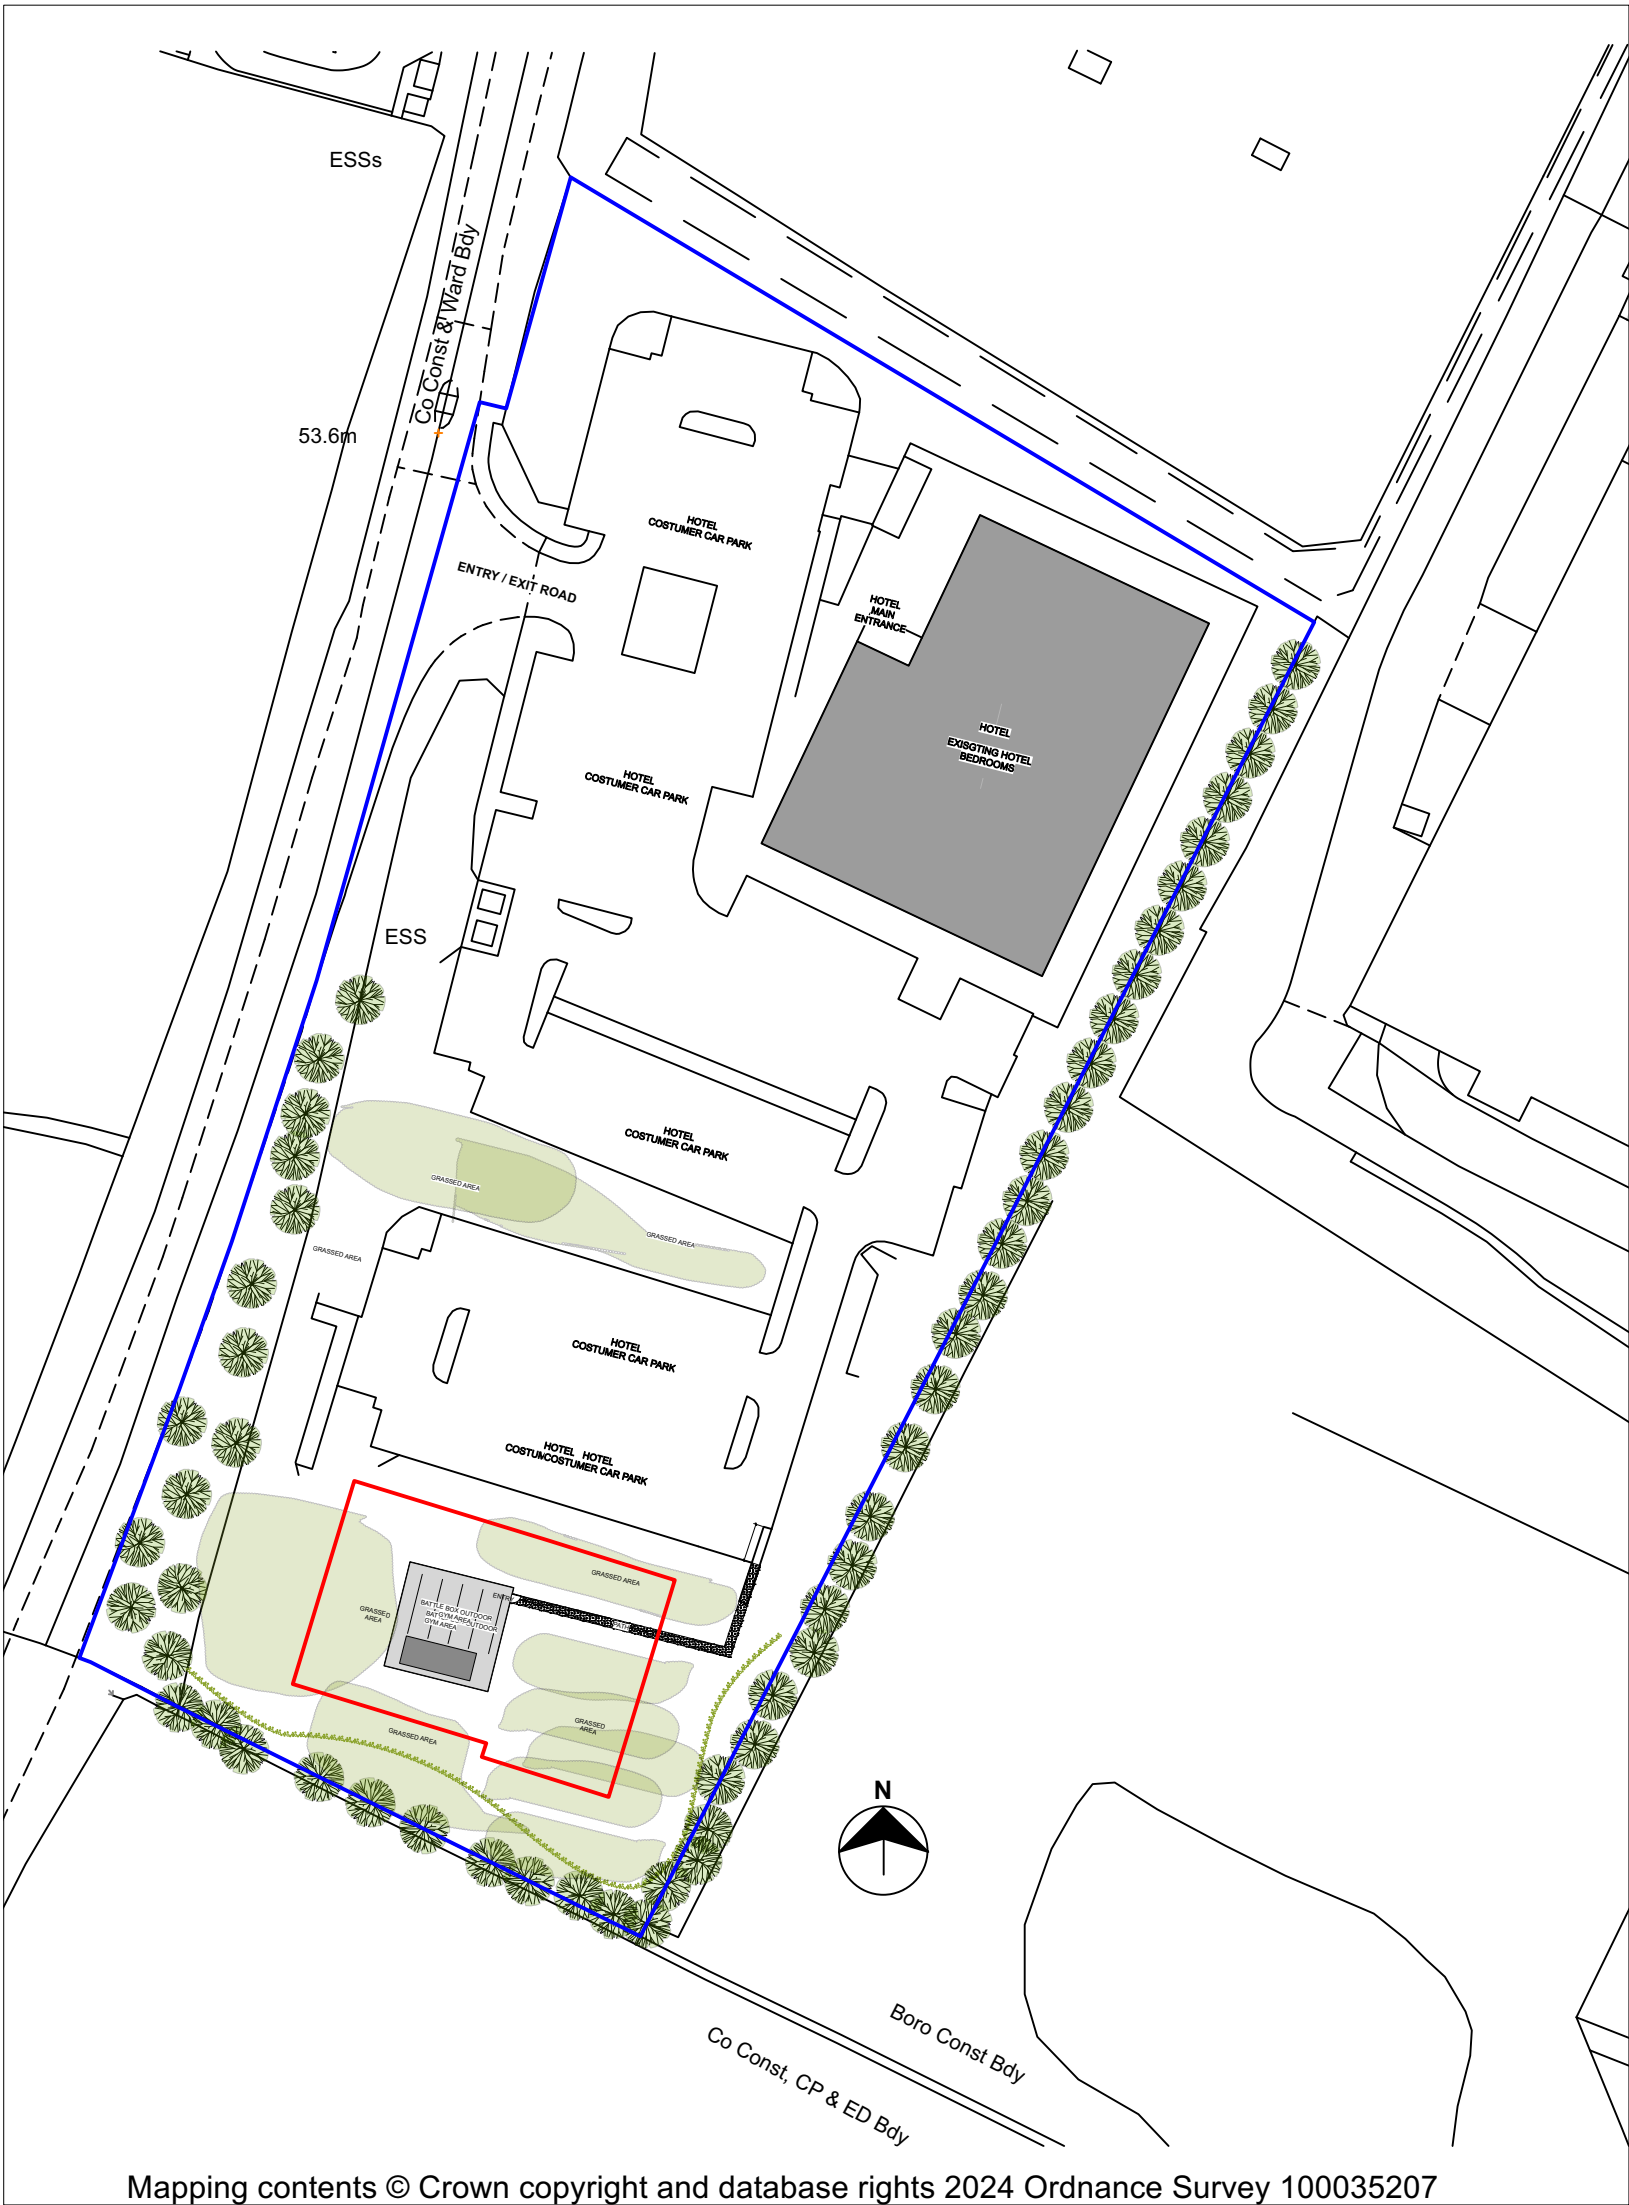


KEY

SITE BOUNDARY: —

COURT LOCATIONS: —

EXISTING SITE PLAN
Scale 1:1000 @ A3

 

SIZE: A3

424/24/4411-B

PLANNING	NOTES			ARKA TM SPORTIVA	Rev	Date	Description	By	Project Number	424/24/4	Project	VILLAGE HOTEL PADEL - EASTLEIGH
	DO NOT SCALE FROM THIS DRAWING. ALL DIMENSIONS TO BE VERIFIED ON SITE PRIOR TO ANY SHOP OR SITE WORKS BEING COMMENCED. ANY DISCREPANCIES TO BE REPORTED TO THE DESIGNER BEFORE ANY WORK IS PUT IN HAND.	ALL CONSULTANTS AS LISTED BELOW SHOULD CO-ORDINATE THEIR DESIGNS IN ACCORDANCE WITH ARKA DRAWINGS	ALL SITE SIZES TO BE CONFIRMED BY CONTRACTOR PRIOR TO MANUFACTURE. FIGURED DIMANSIONS ARE TO BE USED IN PREFERENCE TO SCALES		A	030425	RED LINE BOUNDARY AMENDED	AS	Drawing Number	411		
	COPYRIGHT RESERVED - ARKA OWNS THE COPYRIGHT OF THIS DRAWING WHICH MUST NOT BE REPRODUCED IN WHOLE OR PART WITHOUT THE WRITTEN PERMISSION OF ARKA	- ARCHITECT - STRUCTURAL ENGINEER - M&E SERVICES AND LIGHTING SPECIALIST - KITCHEN SPECIALIST - AUDIO VISUAL & I.T CONSULTANT - LIFE AND SAFETY	CONTRACTOR TO SUPPLY FULL SHOP DRAWINGS AND MATERIAL SUBMITTALS WITH SPECIFIC REFERENCE PRIOR TO MANUFACTURE.		B	AUG26	RED LINE BOUNDARY AMENDED	AS	Revision	B	Title	EXISTING SITE LOCATION
	THIS DRAWING IS TO BE READ IN CONJUNCTION WITH RELEVANT CONSULTANTS' & SPECIALISTS' DRAWINGS, DETAILS, SCHEDULES AND SPECIFICATIONS	IT IS THE RESPONSIBILITY OF THE LEAD ARCHITECT TO ENSURE THAT THE DESIGN COMPLIES WITH LOCAL REGULATION STANDARDS AS REQUIRED	FIT OUT CONTRACTOR TO APPLY FIRE RETARDANT LAQUER TO ALL MILLWORKS AND VENEERED PANELS WITH A PRODUCT WHICH IS COMPLIANT TO ALL LOCAL REGULATION STANDARDS - SURFACE SPREAD OF FLAME REGULATION. CONTRACTOR MUST SUBMIT APPROVED CERTIFICATES ON COMPLETION OF THE WORKS						Date Created	25-2-2025		
									Drawn by	AS		
									Checked by	CS		
									Scale	1:1000 @ A3		
									Note			