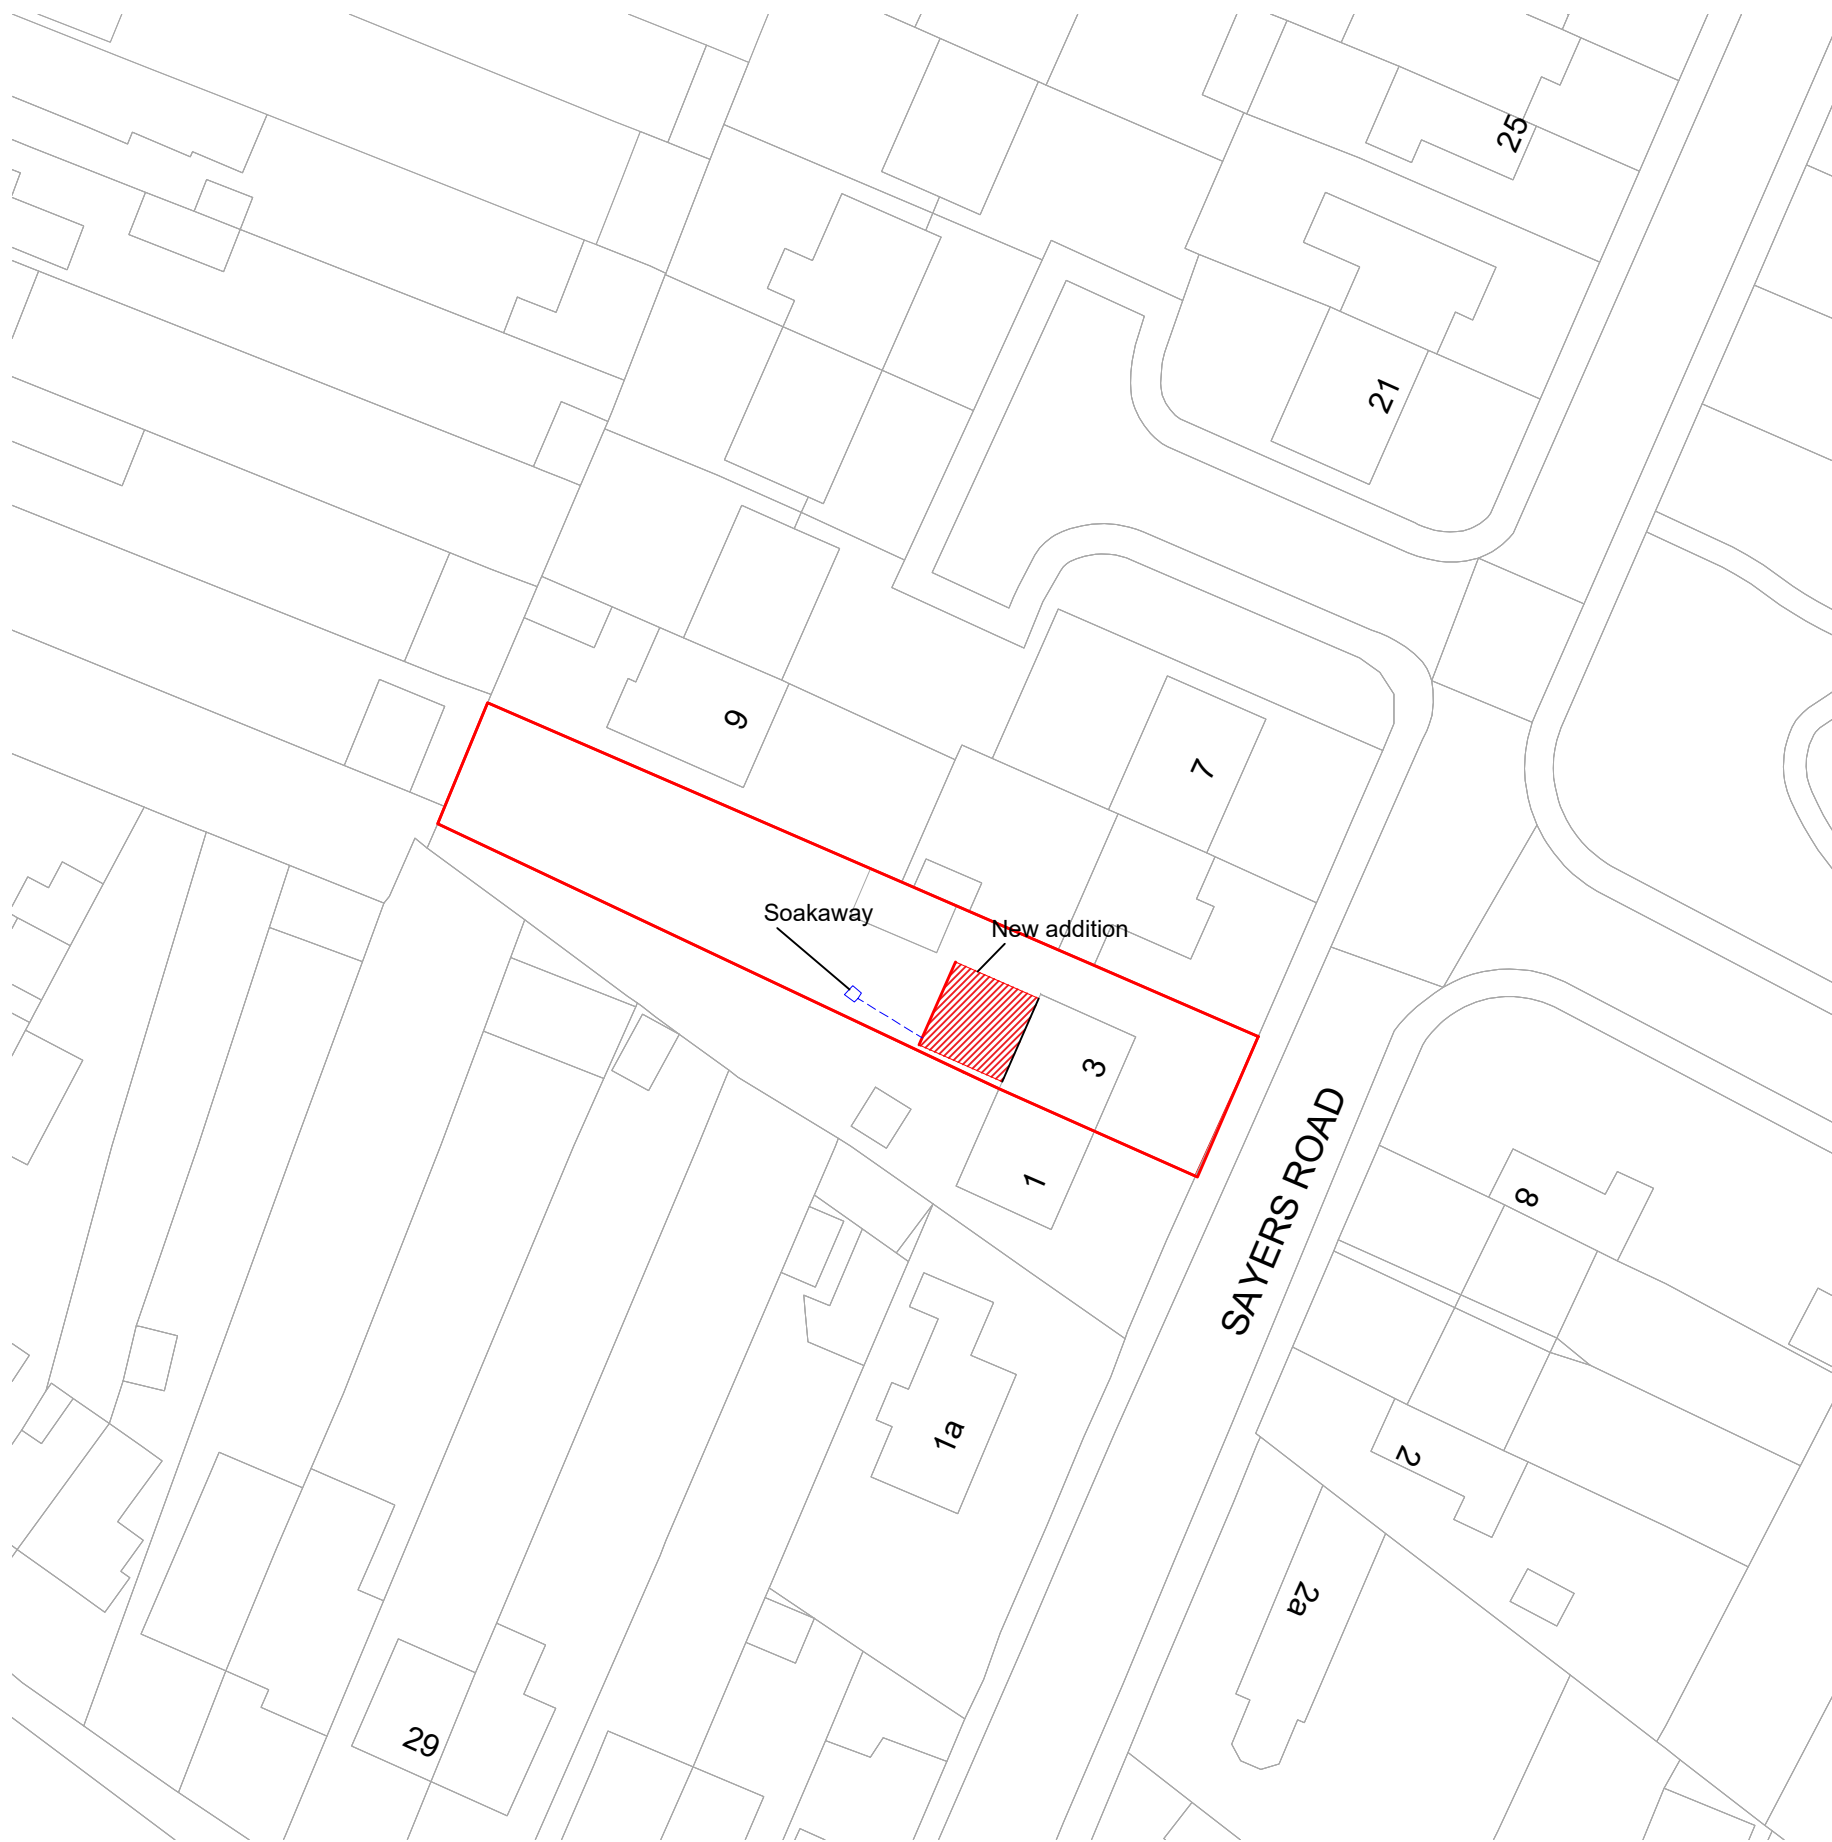
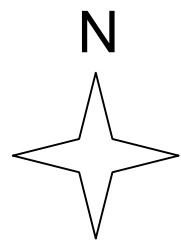


Metres

Site Plan

(Scale 1:500)

ReQuestAPlan

Map number: TQRQM26229093154126

Title: 3 Sayers Road

Map Produced for: LR Design




© Crown copyright and database rights 2026 OS 100042766

Project ID:

Date of Purchase: 17-08-2026

1 Years subscription from 17-08-2026 for 1 workstation.


Ordnance Survey (c) Crown Copyright 2015.
All rights reserved. Licence number 100022432

 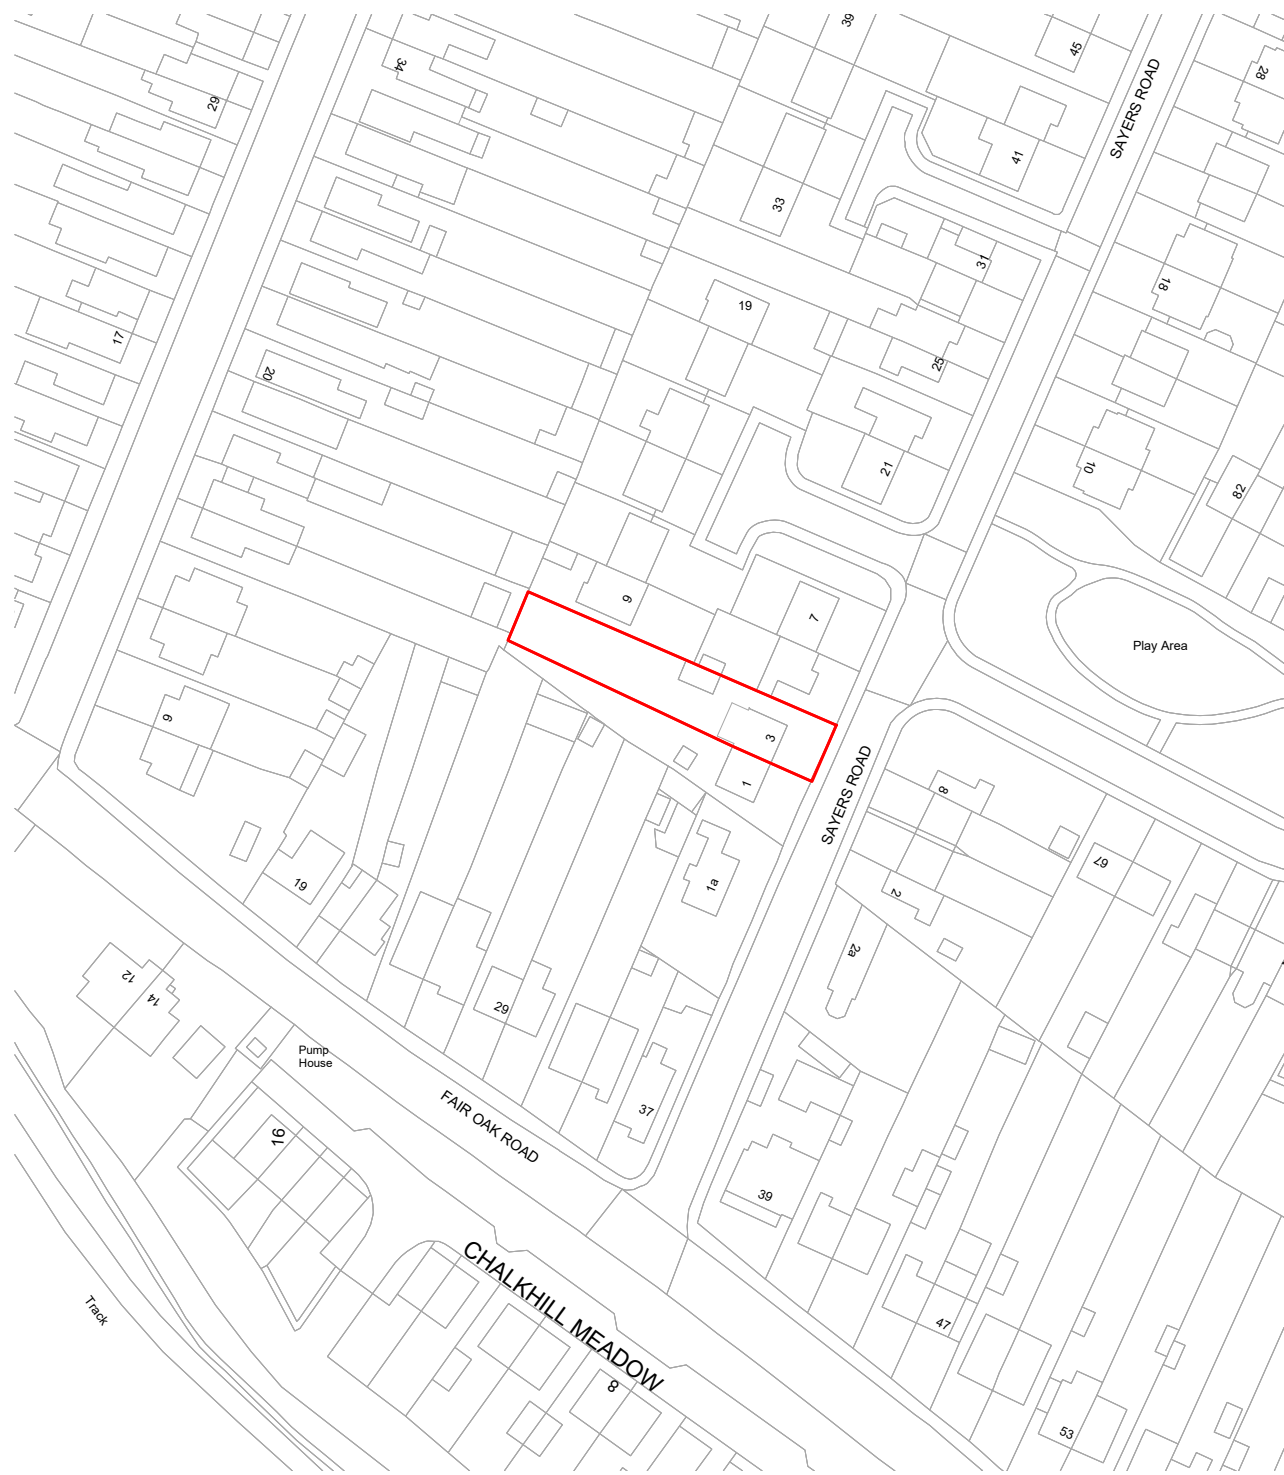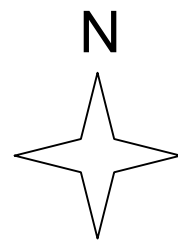

Metres

Location Plan

(Scale 1:1250)

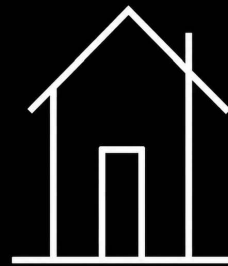

LR DESIGN

project
3 Sayers Road - Ground Floor Extension

title
Site and Location Plan

3 - Site & Location Plan - 01

drawn LR	checked	scale 1:1250@A1 1:500@A1	date Aug 2026
-------------	---------	--------------------------------	------------------

issue
Planning