




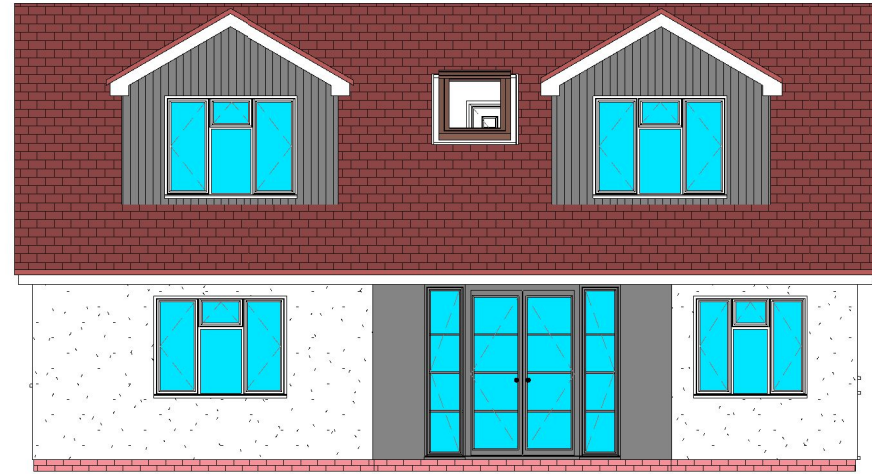


1 Proposed Front Elevation
1 : 100

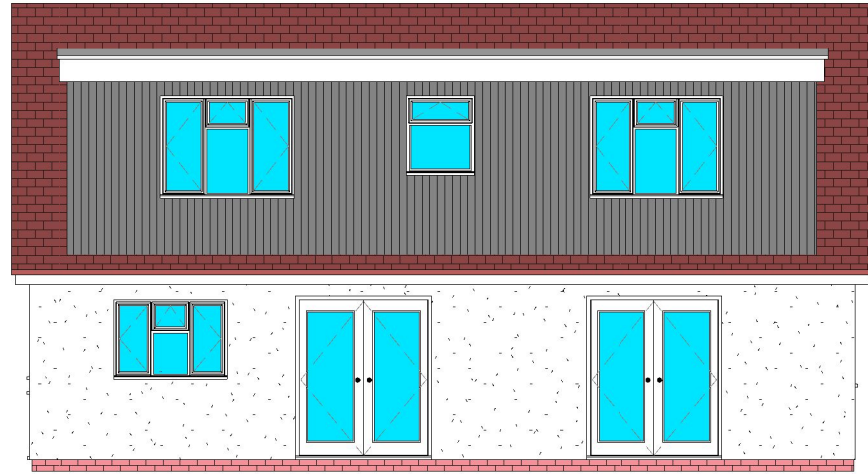


2 Proposed Rear Elevation
1 : 100

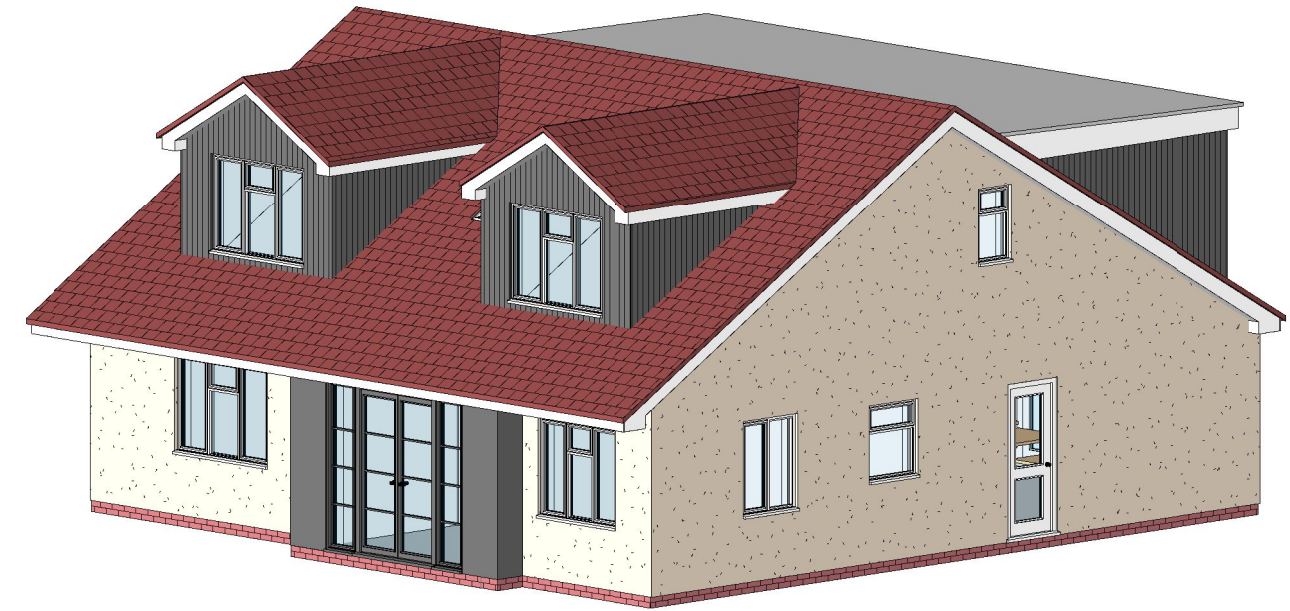


5 3D Front

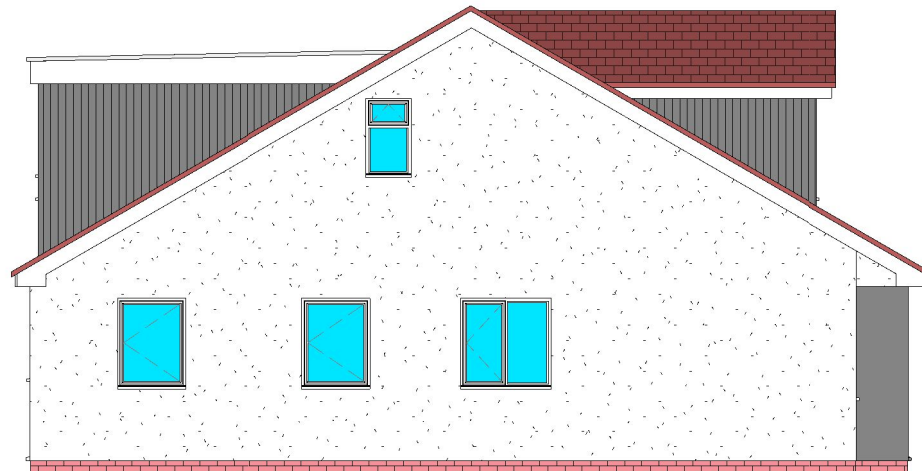

3 Proposed Side (Left) Elevation
1 : 100

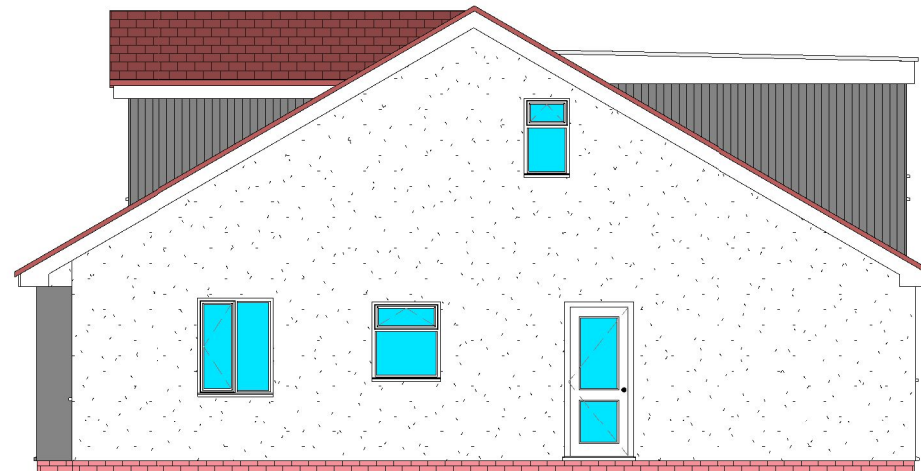

4 Proposed Side (Right) Elevation
1 : 100

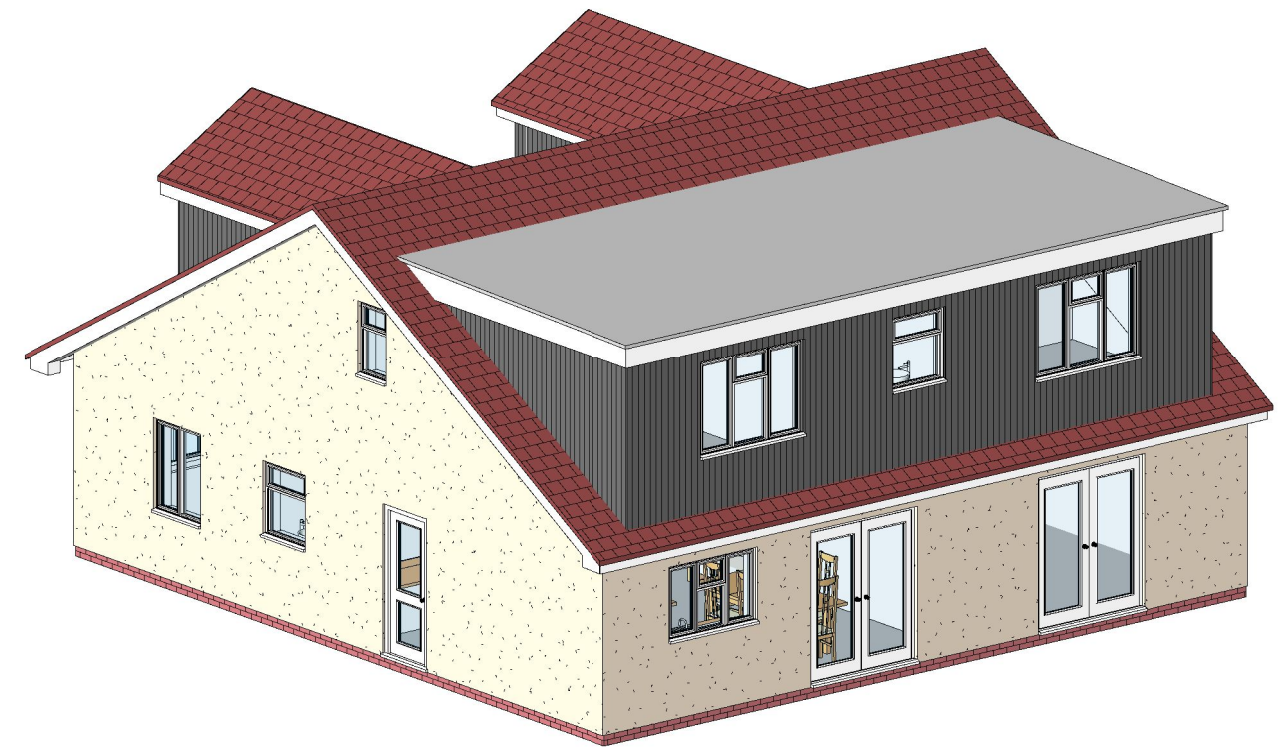

6 3D Rear

PROPOSED WORKS

Single storey rear extension infilling the right/rear corner to square off the footprint.
Construction comprising masonry walls. Existing and new walls to be rendered and painted.
Existing roof to be removed and replaced forming new first floor residential space.
White UPVC windows and doors.



Drawings by: unsted design 3D Computer Aided Architectural Design Unsted Design Ltd 16 Hazel Close, Chandlers Ford Eastleigh SO53 5RF Tel: 02380274720 Email: info@UnstedDesign.co.uk Web Site www.UnstedDesign.co.uk Company Number 8013235		Utilities/Highways/Environment: It is the responsibility of the client or their contractor to liaise with the Utility providers, Highway Authorities and Environment Agency to ensure that all approvals are in place unless Unsted Design have been given written instructions to act on your behalf. Copyright: The copyright for this drawing remains the property of Unsted Design. It cannot be copied, altered or reproduced in any form without the consent of Unsted Design. It cannot be passed to a third party without the written consent of Unsted Design. Dimensions: All dimensions to be checked on site prior to the commencement of any work. Do not scale from this drawing for construction purposes. Party Wall Agreements: It is the sole responsibility of the building owner or their contractor to draw up any agreements or notices required to comply with the Party Wall Act. This drawing does not guarantee the position of the boundary.	Revision	Client: RICHARDS Project Address: 3 PARK ROAD CHANDLERS FORD EASTLEIGH SO53 2EW Drawing Contents: PROPOSED ELEVATIONS, 3D VIEWS. Purpose: PLANNING APPLICATION Scale: 1:50 Date: 11th August 2026 Drawn by: MKU	003 RICHARDS PR1713 A2
---	--	--	-----------------	--	--