



Existing Construction

Roof coverings: Hipped pitch roof with concrete interlocking roof tiles. Conservatory roof is uPVC. Garage has an asbestos tile roof covering.

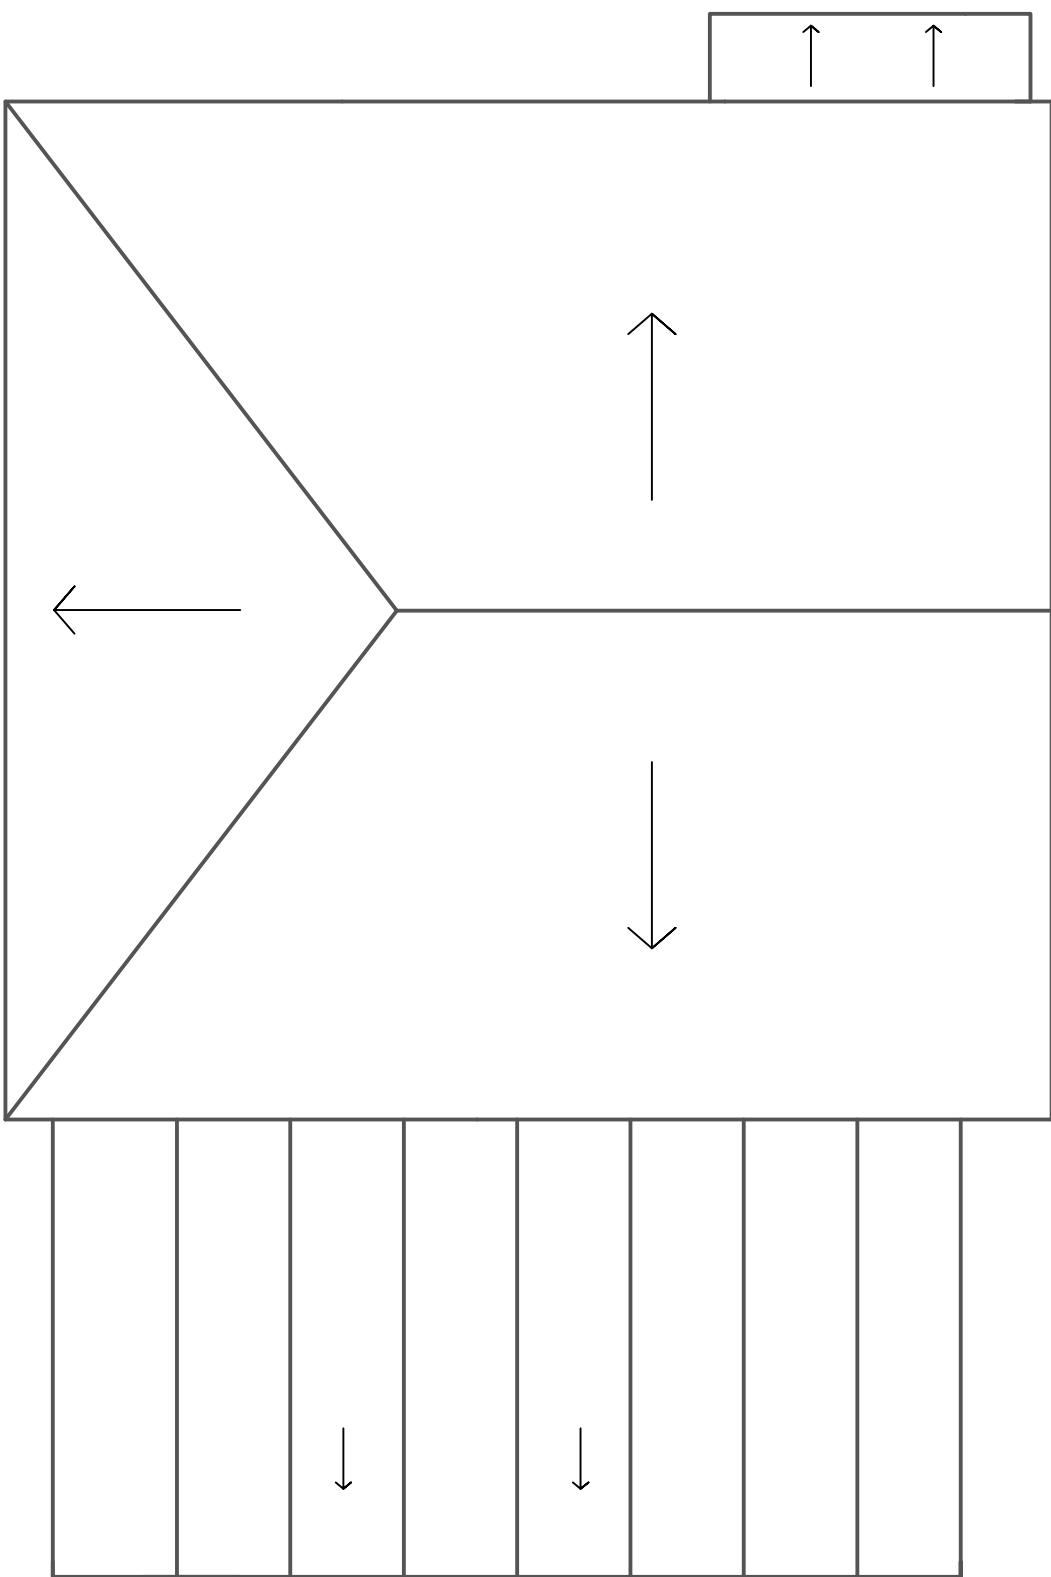

Proposed Construction


Proposed roof covering for new addition is felt.

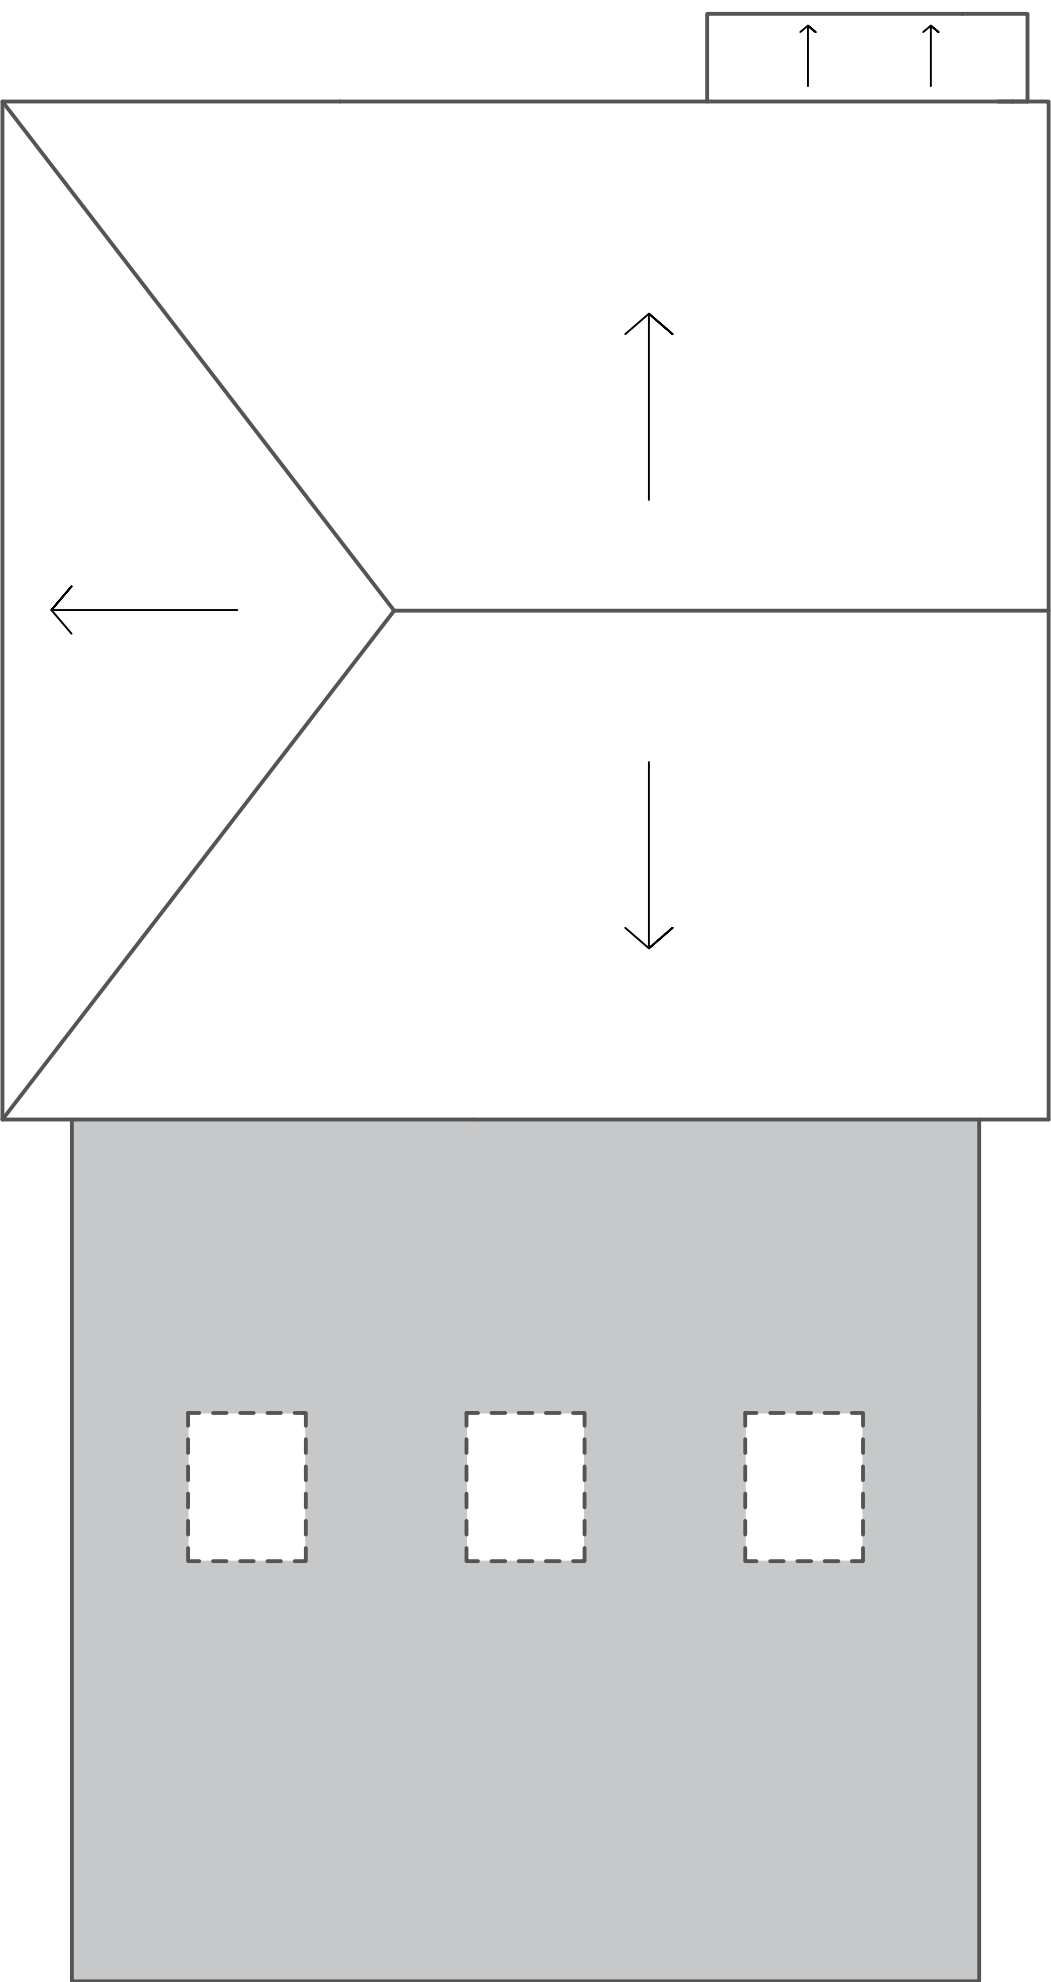


Scale Bar 1:50



Scale Bar

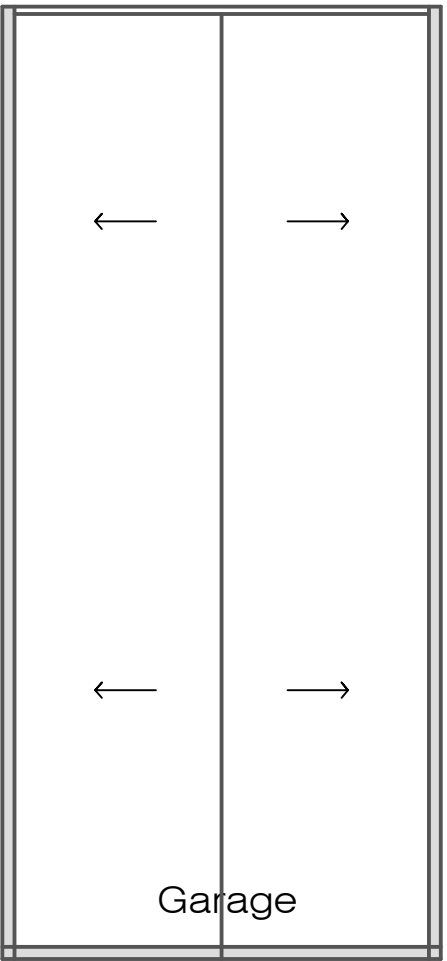

Existing Roof Plan
(Scale 1:50)

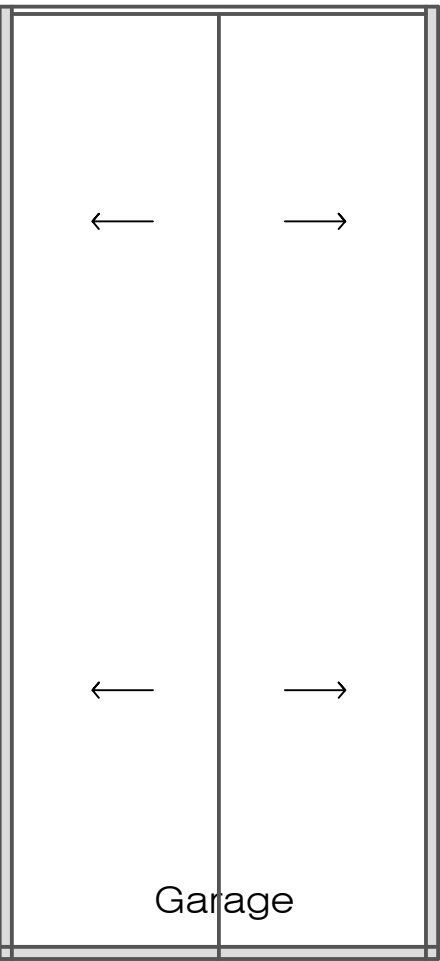

Proposed Roof Plan
(Scale 1:50)

project 3 Sayers Road - Ground Floor Extension			
title Roof Plan			
3 - Roof - 01			A
drawn LR	checked	scale 1:50@A1	date Aug 2026
issue Planning			