



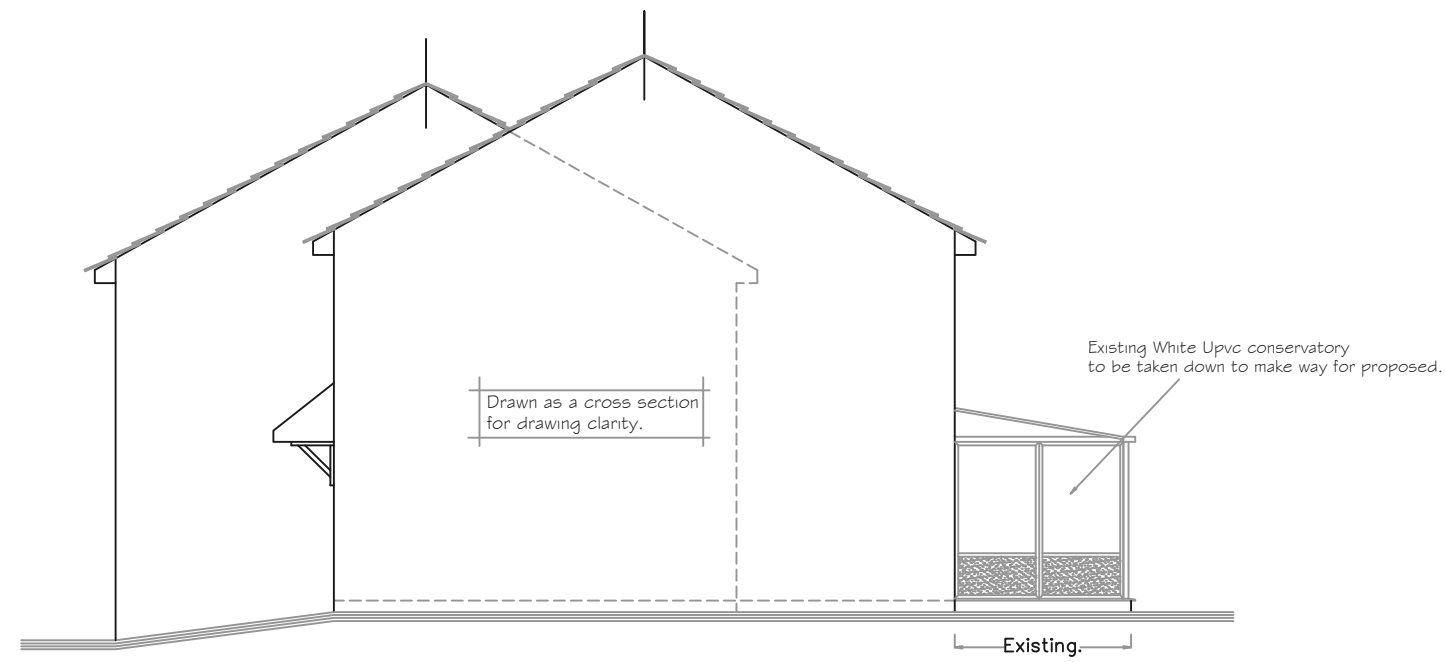


EXISTING SIDE ELEVATION 1/100.



EXISTING REAR ELEVATION 1/100.

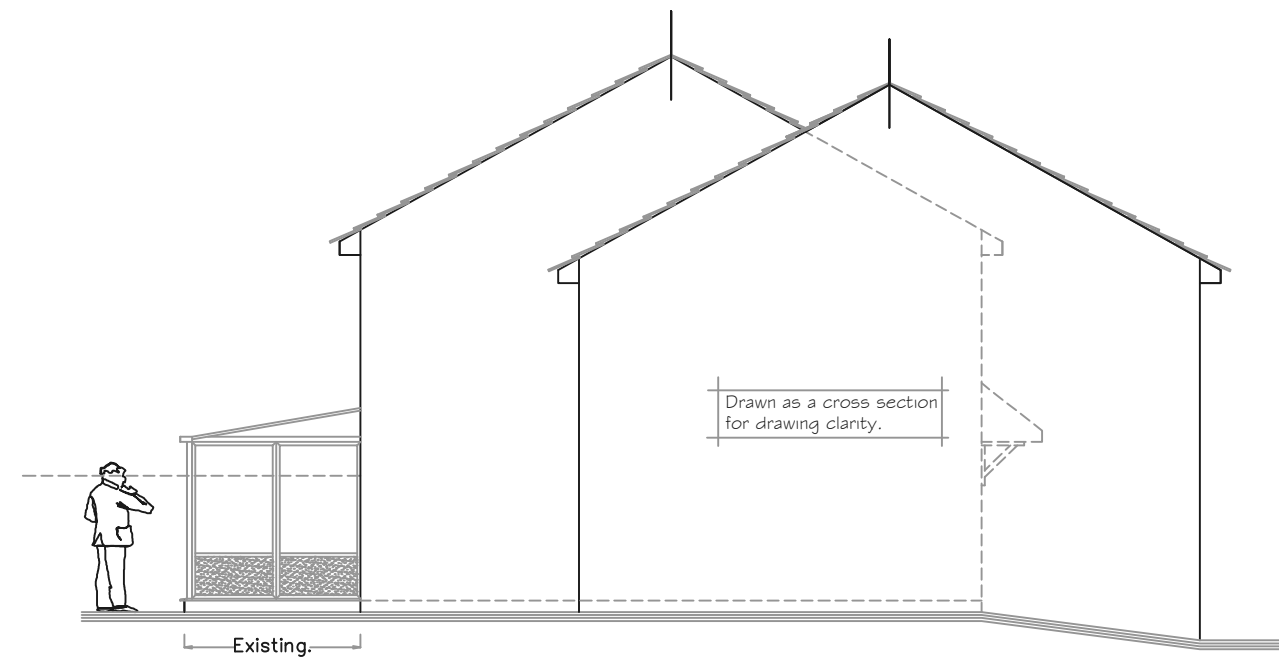


EXISTING SIDE ELEVATION 1/100.

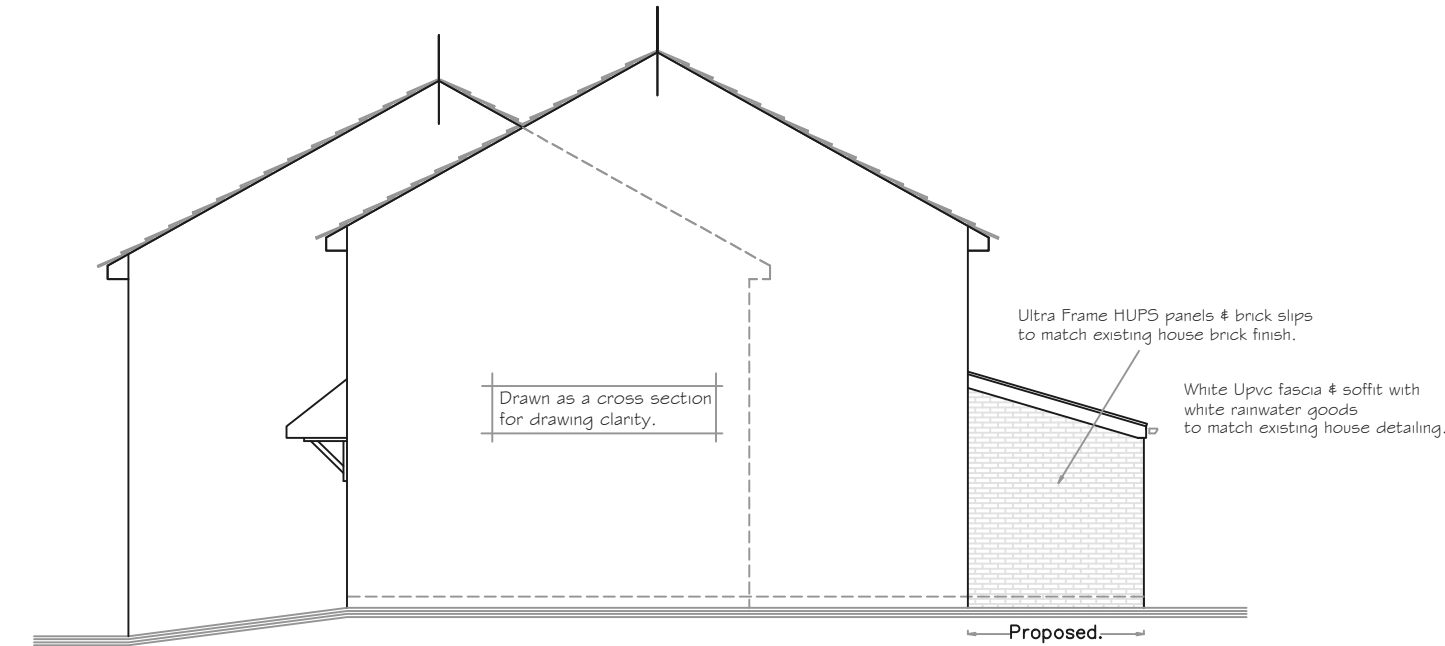


PROPOSED SIDE ELEVATION 1/100.



PROPOSED REAR ELEVATION 1/100.

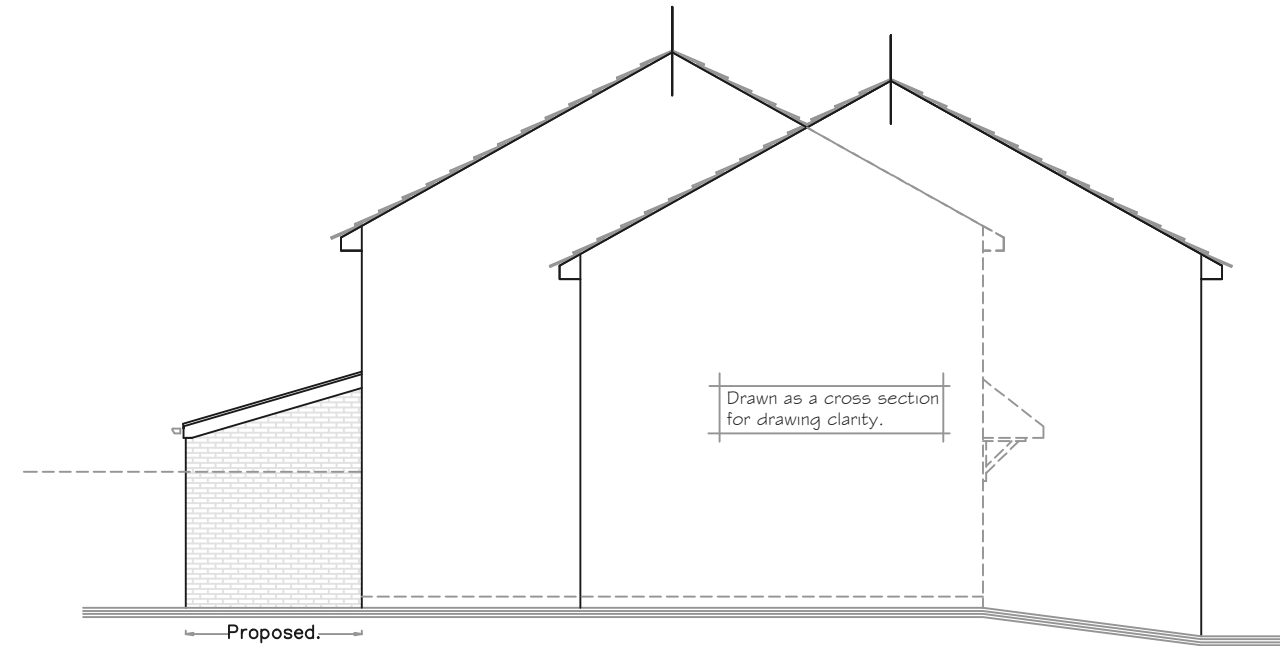


PROPOSED SIDE ELEVATION 1/100.

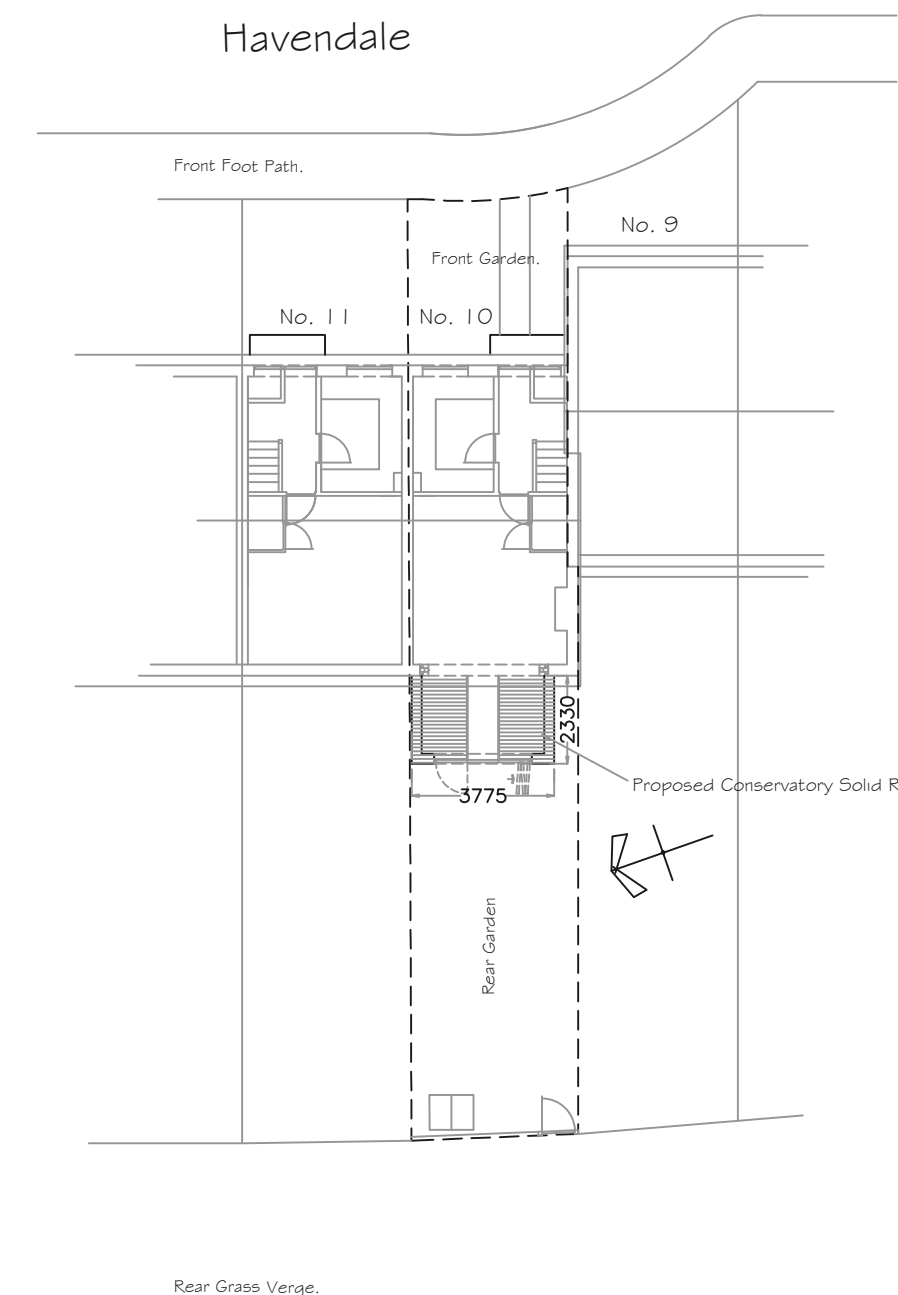


PROPOSED SITE BLOCK PLAN 1/200.



Read in conjunction with 1/1250 Location plan.

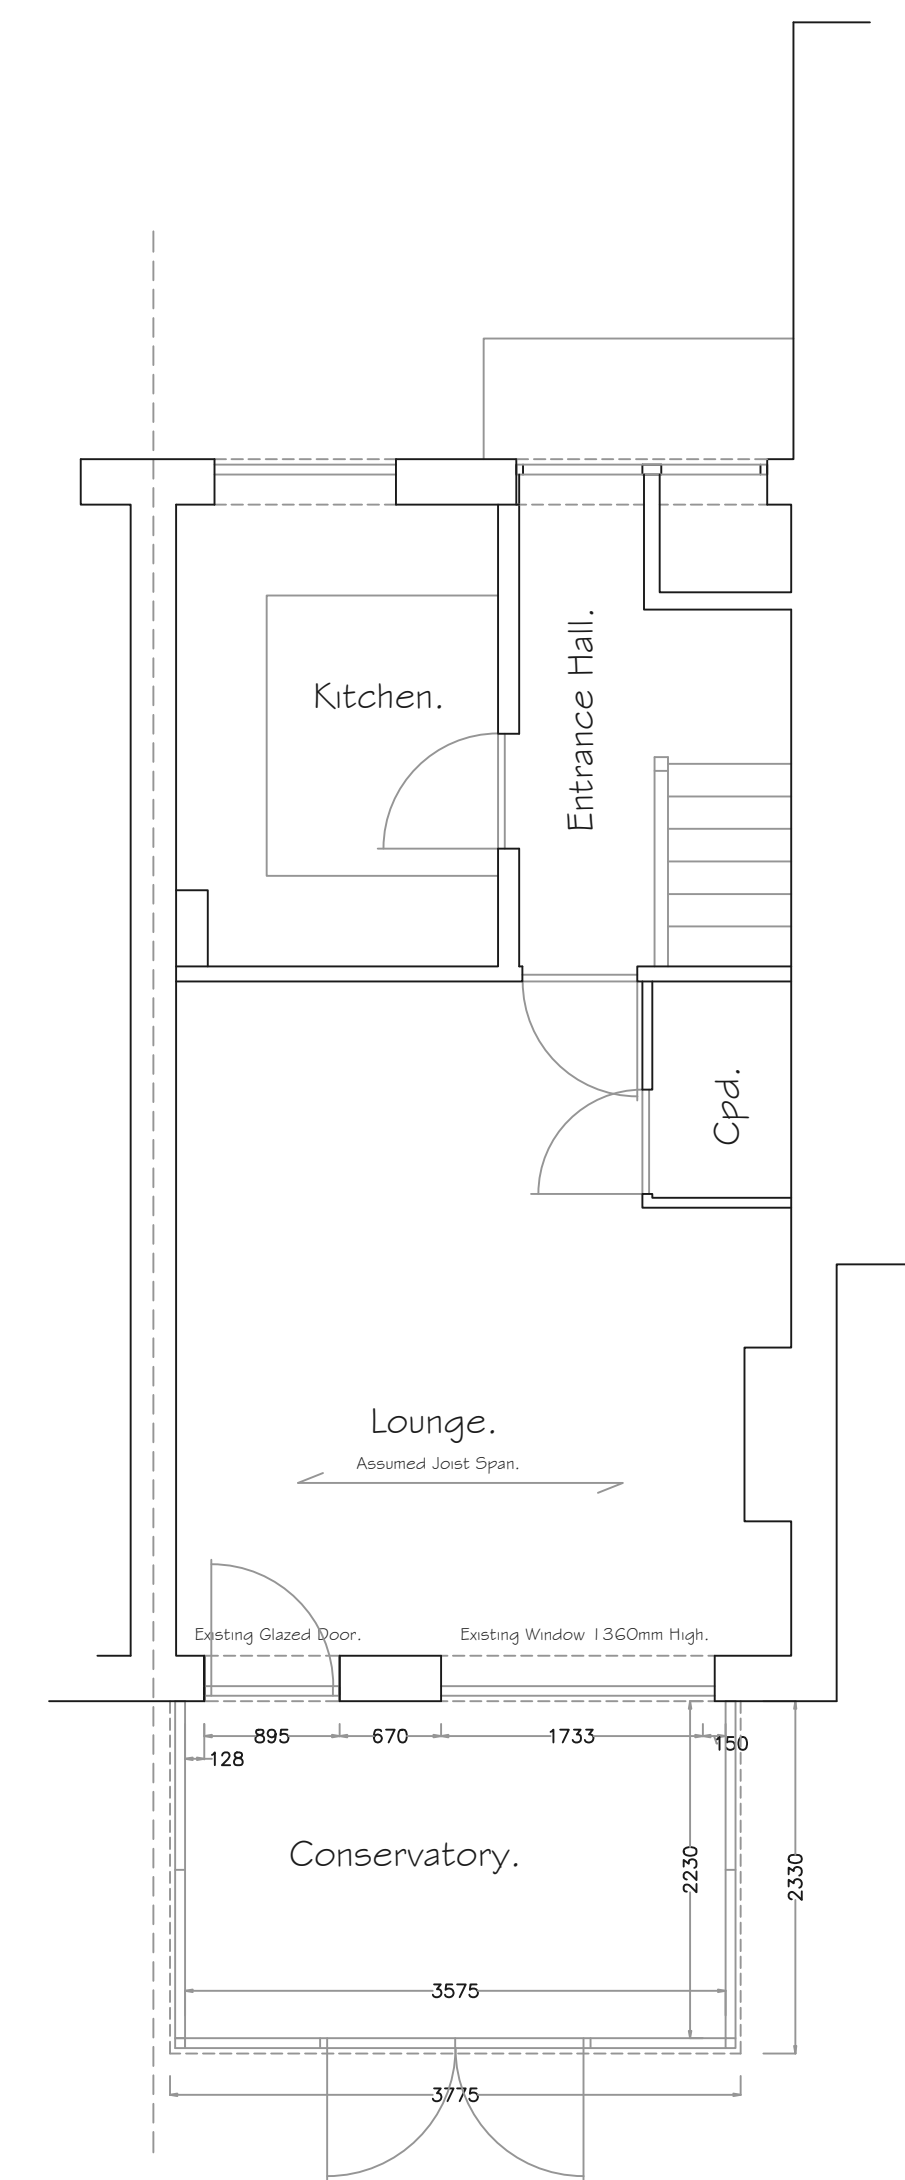




EXISTING GROUND FLOOR PLAN. 1/50.

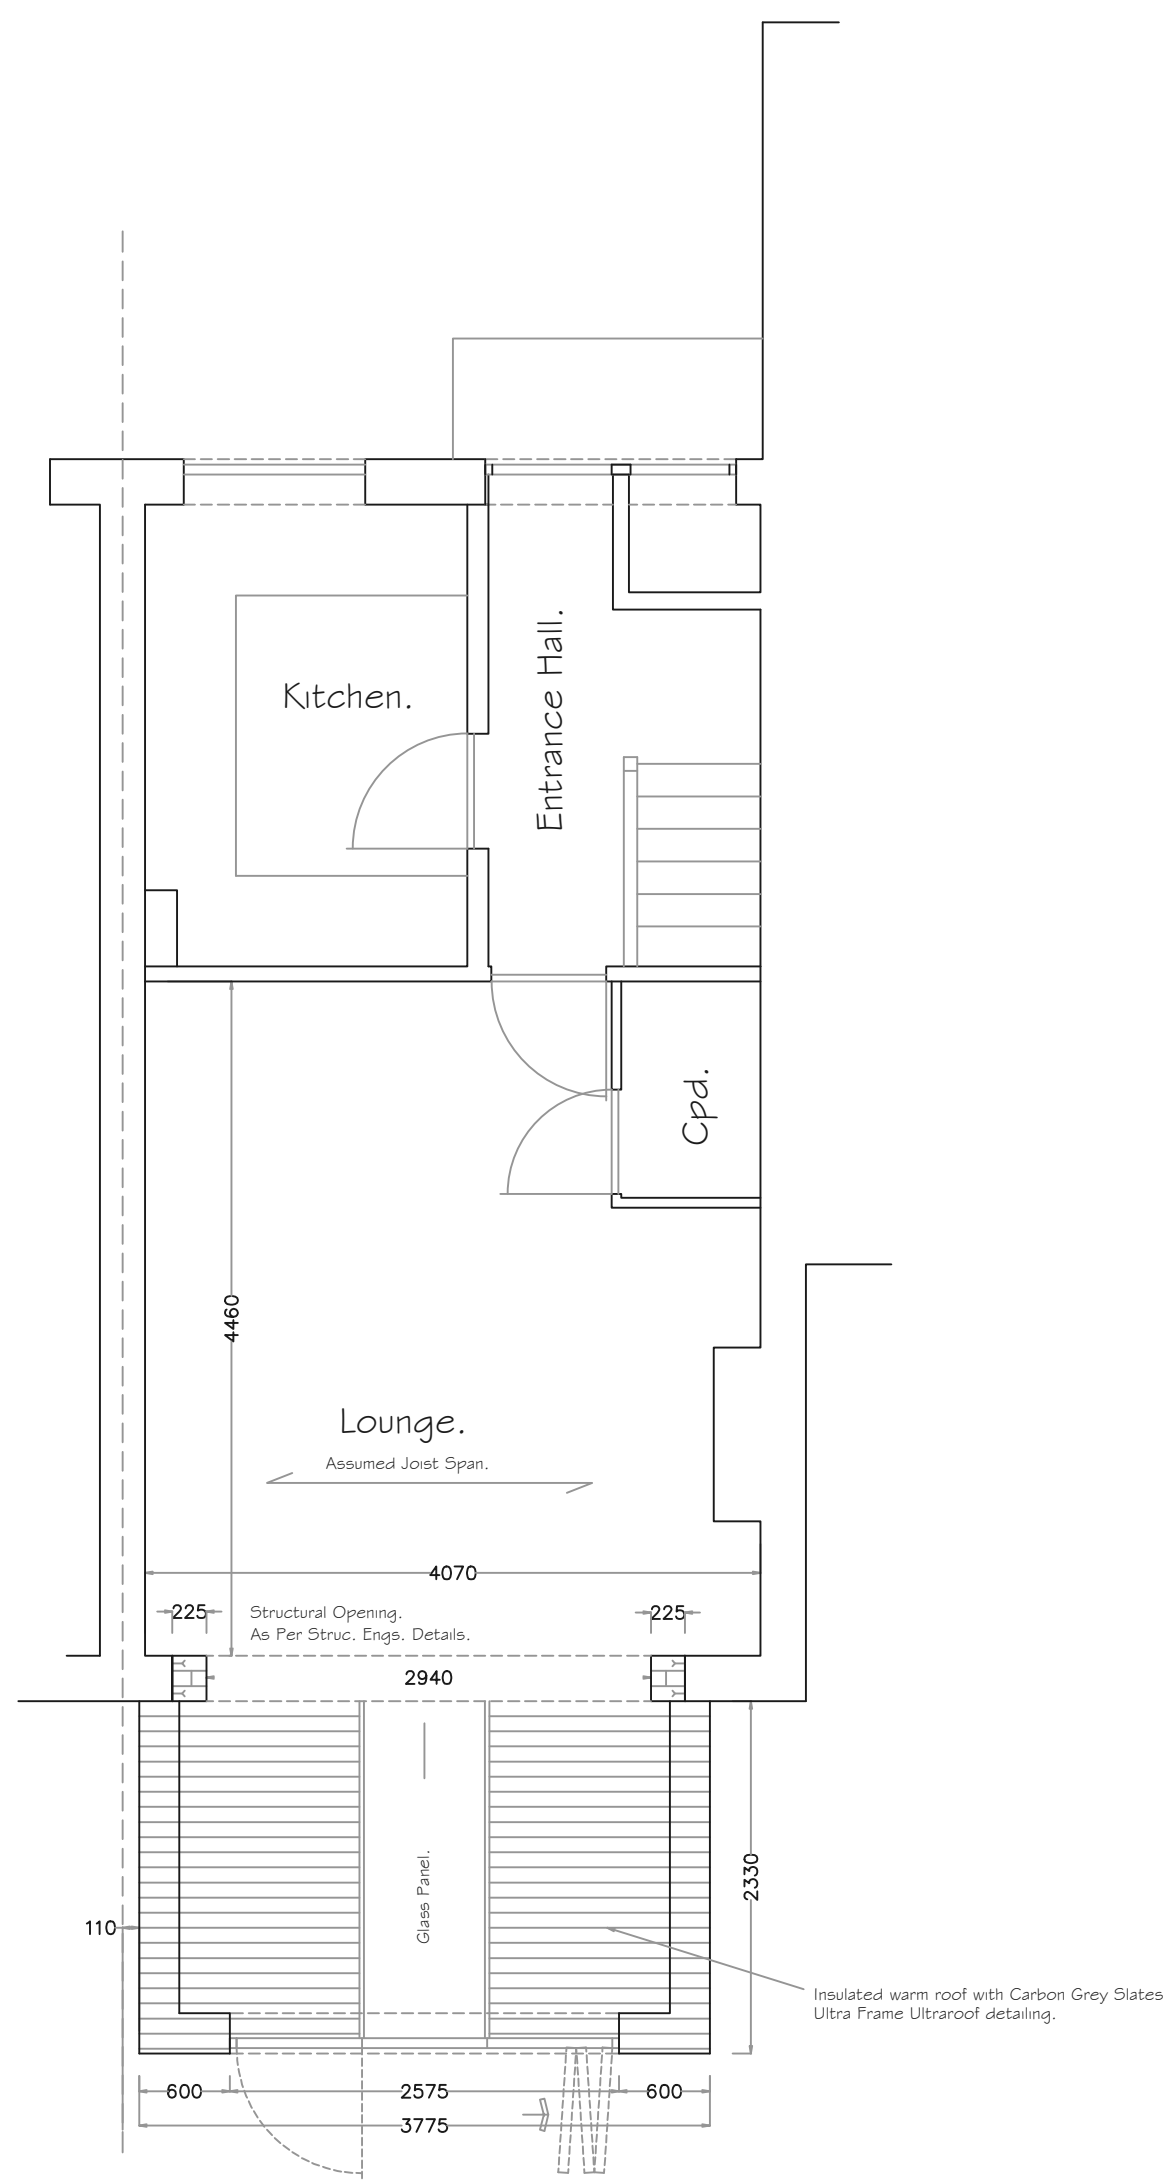


PROPOSED GROUND FLOOR PLAN. 1/50.

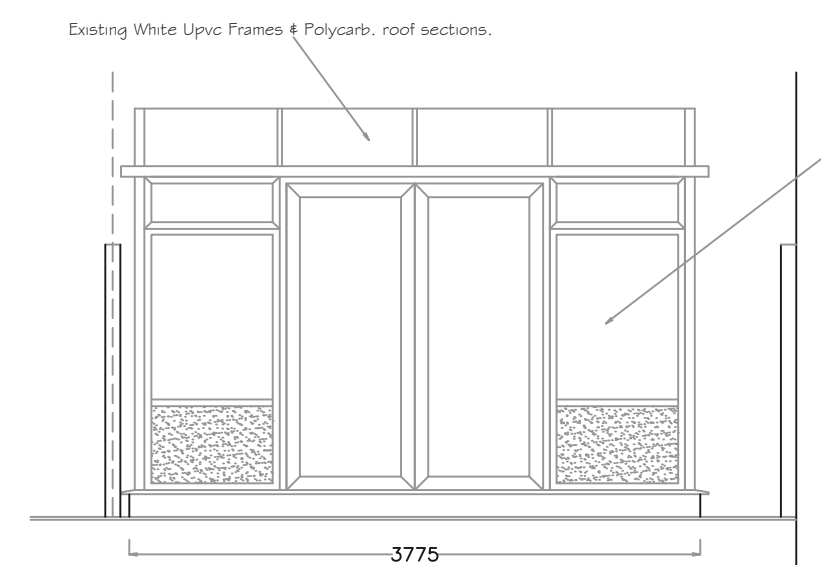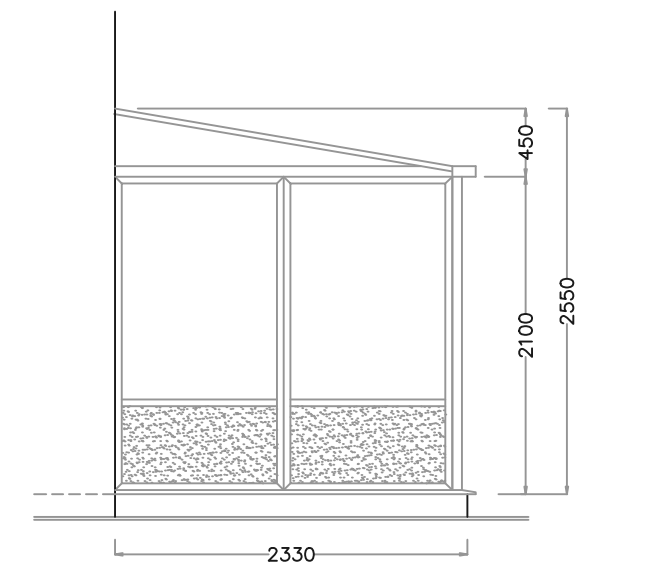

EXISTING CONSERVATORY ELEVATIONS. 1/50.

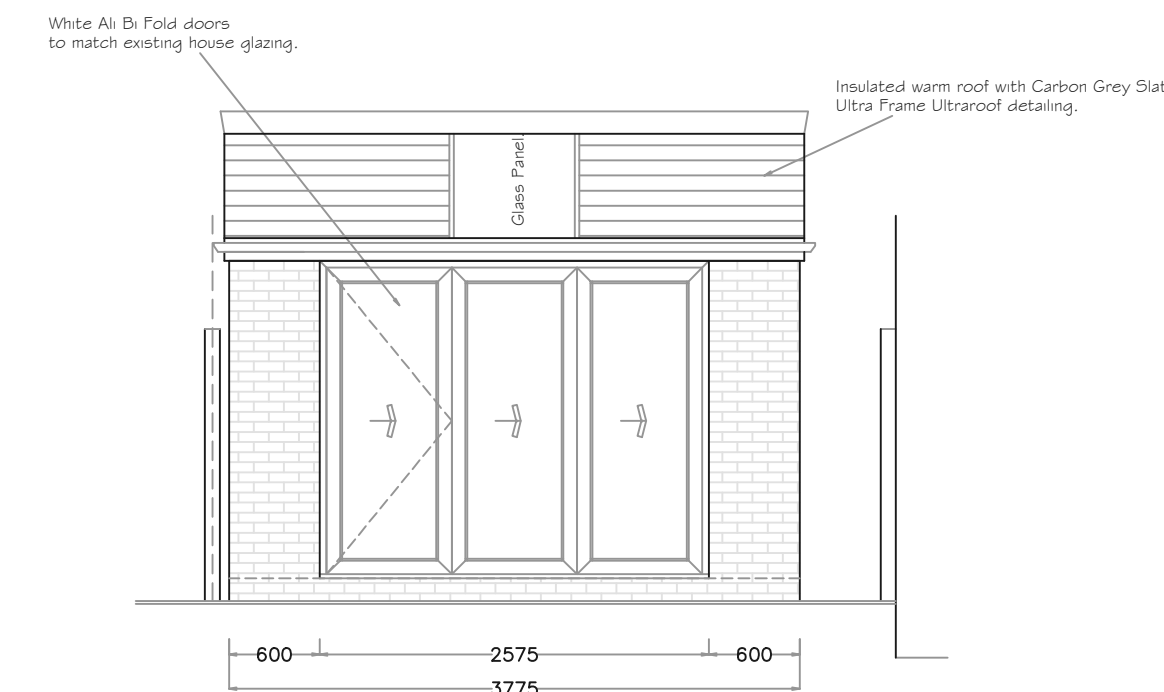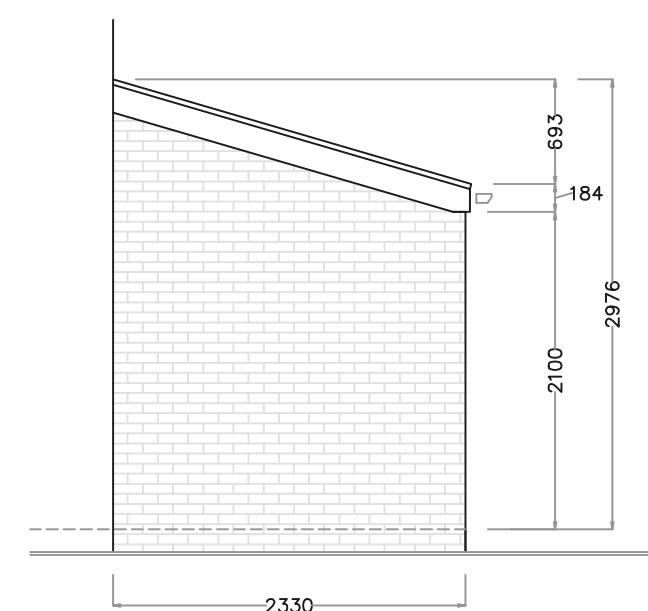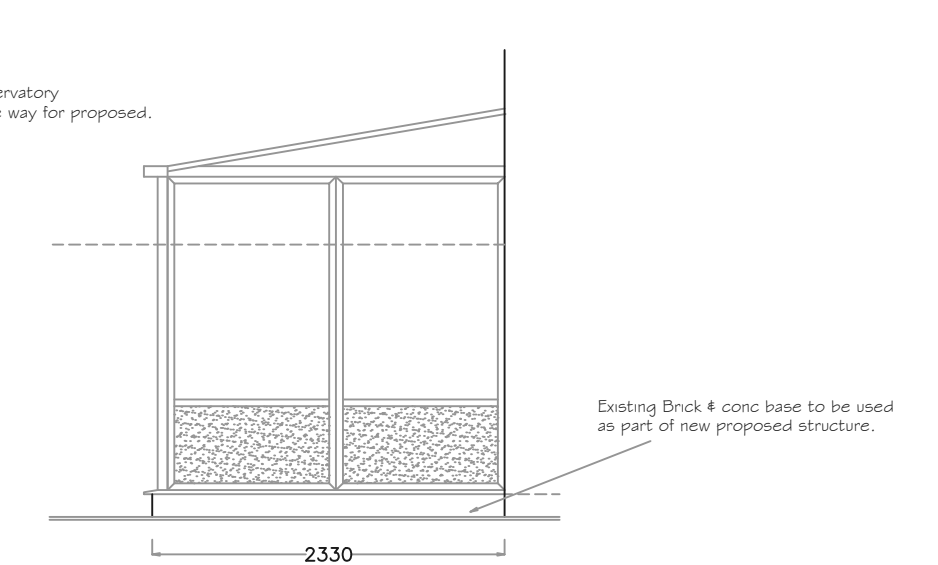

PROPOSED SOLID ROOF HUPS PANEL EXTENSION ELEVATIONS. 1/50.

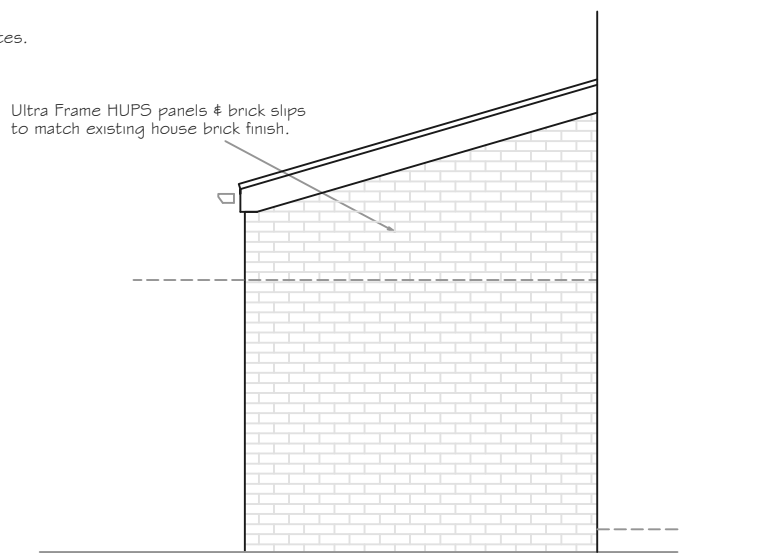

9 Foxcote Close, Charlton,  
Andover Hampshire.  
01264 333626  
WWW. cparchitectural.co.uk

| REV.   | DATE. | NOTES. | Drawn by. Colin Peter Dodds. |                      |
|---|-------|--------|------------------------------|----------------------|
| Drawing Title.<br>Proposed Conservatory with Solid Roof   |       |        | Scale<br>As Marked.          | Date.<br>19/08/26.   |
| Job Title.<br>Proposed Conservatory with Solid Roof<br>Insulated Ultra Roof 380 For.<br>Mr & Mrs. Nolan,<br>10 Havendale,<br>Hedge End,<br>Southampton. SO30 0FD. |       |        | PLANNING NUMBER              | BUILDING CONTROL No. |
|   |       |        | READ IN CONJUNCTION WITH.    |                      |
|   |       |        | Drawing Number.              | 01/NOLAN-KJM/26.     |