

This drawing:

Rear Elevations 002

Scale
1 in 100 on A3 paper

Drawn by
Brendan Carroll
Date 30.07.2026

I / We agree that this drawing correctly
represents necessary and appropriate
works to be carried out .

signed

date


Client / Occupational Therapist / Case Officer

Clients Name & Address:

Master Leo Kneller
4 Conduct Gardens
Eastleigh
SO50 9QG


Project: Disabled Adaptation

BJC Design(Southeast)Ltd
58 Calshot Close
Calshot
Hants SO45 1BP
07590 321701
brendan@bjcdesign.net

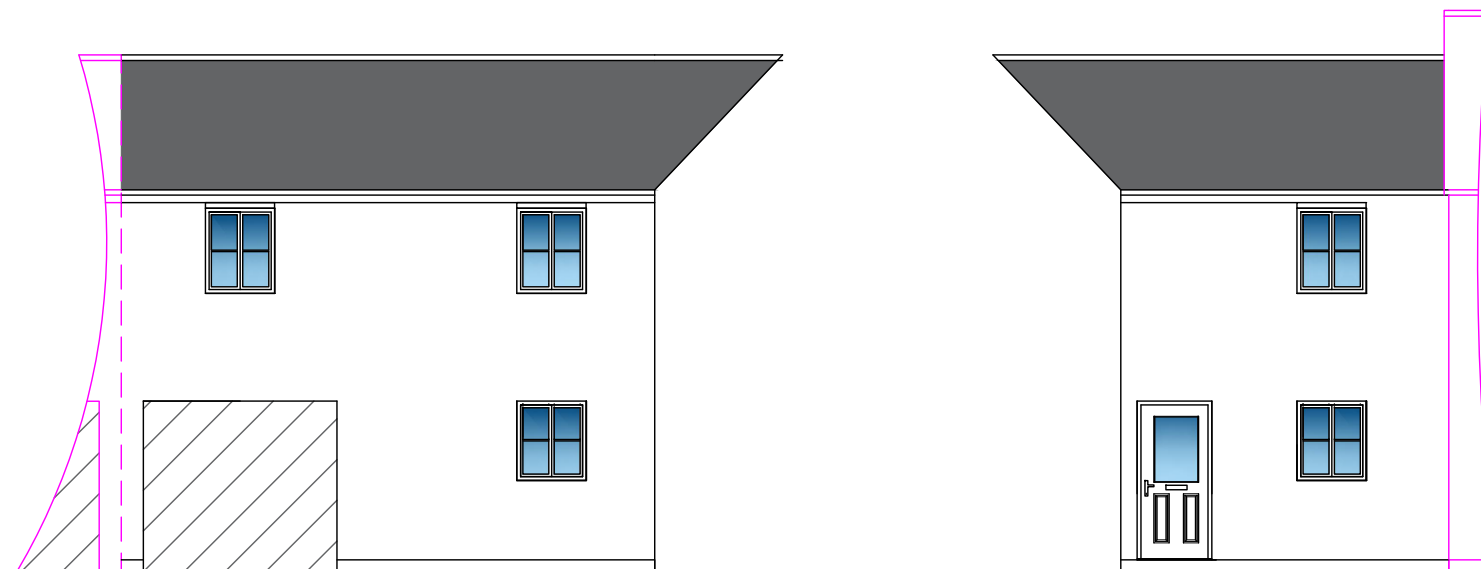

EXISTING
WEST

EXISTING
NORTH

 

PROPOSED
WEST

PROPOSED
NORTH