



Existing North-East Elevation

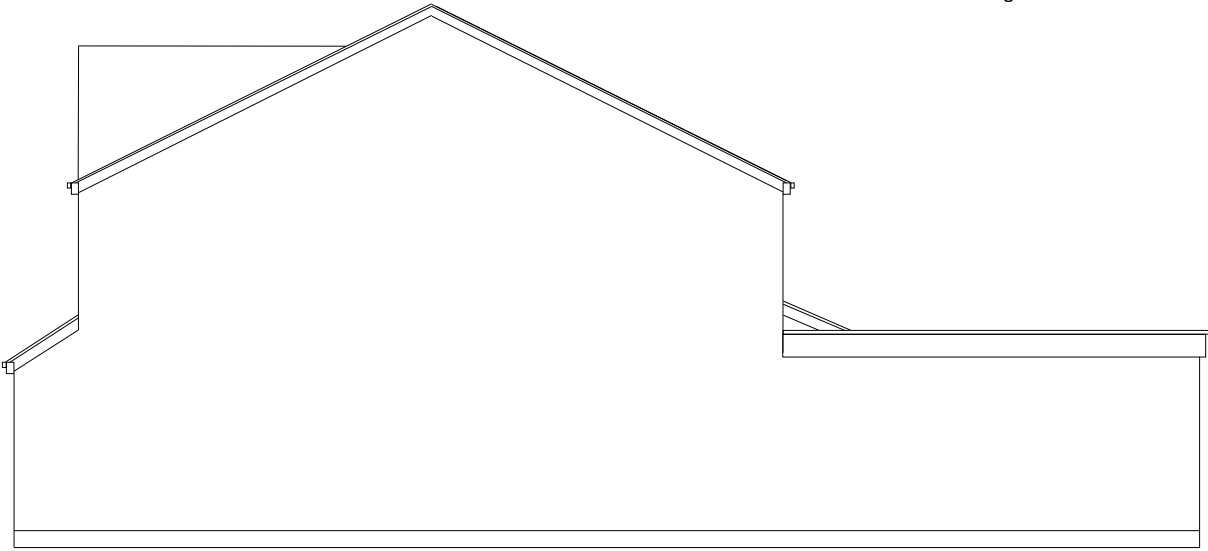

Existing South-East Elevation



Existing South-West Elevation

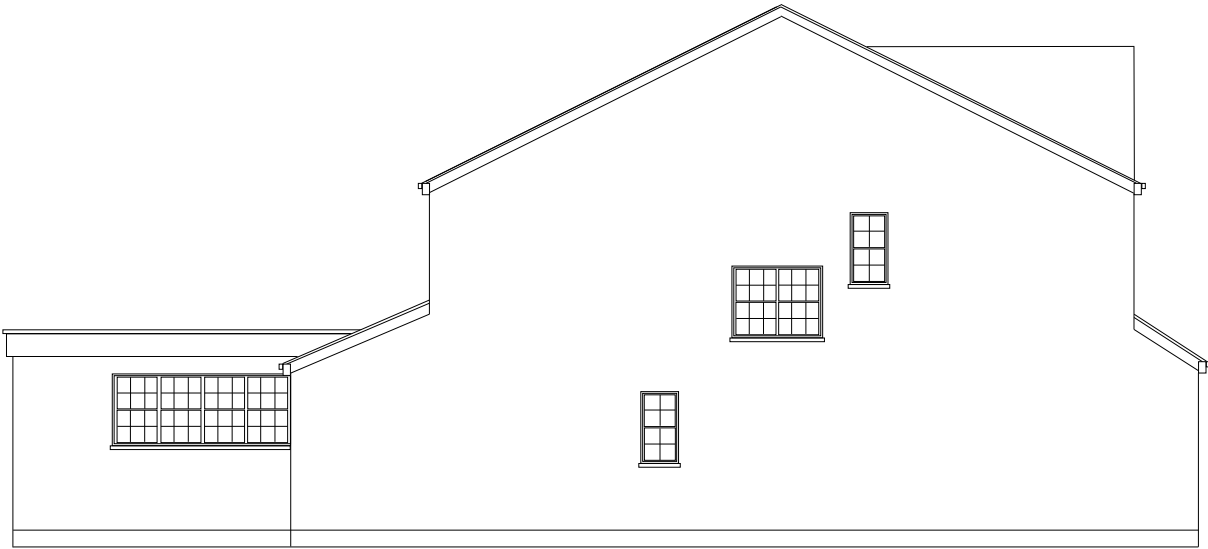

Existing North-West Elevation



Scale 1:100

Date: May 2023

Title: Existing Plans & Elevations

Proposed ground floor rear extension at
15 Wheatsheaf Court
Hedge End
Southampton
SO30 4DX

Drawing no: 23/01/A. Paper size: A3

Zenith & Beyond Ltd
Bespoke Property Solutions

