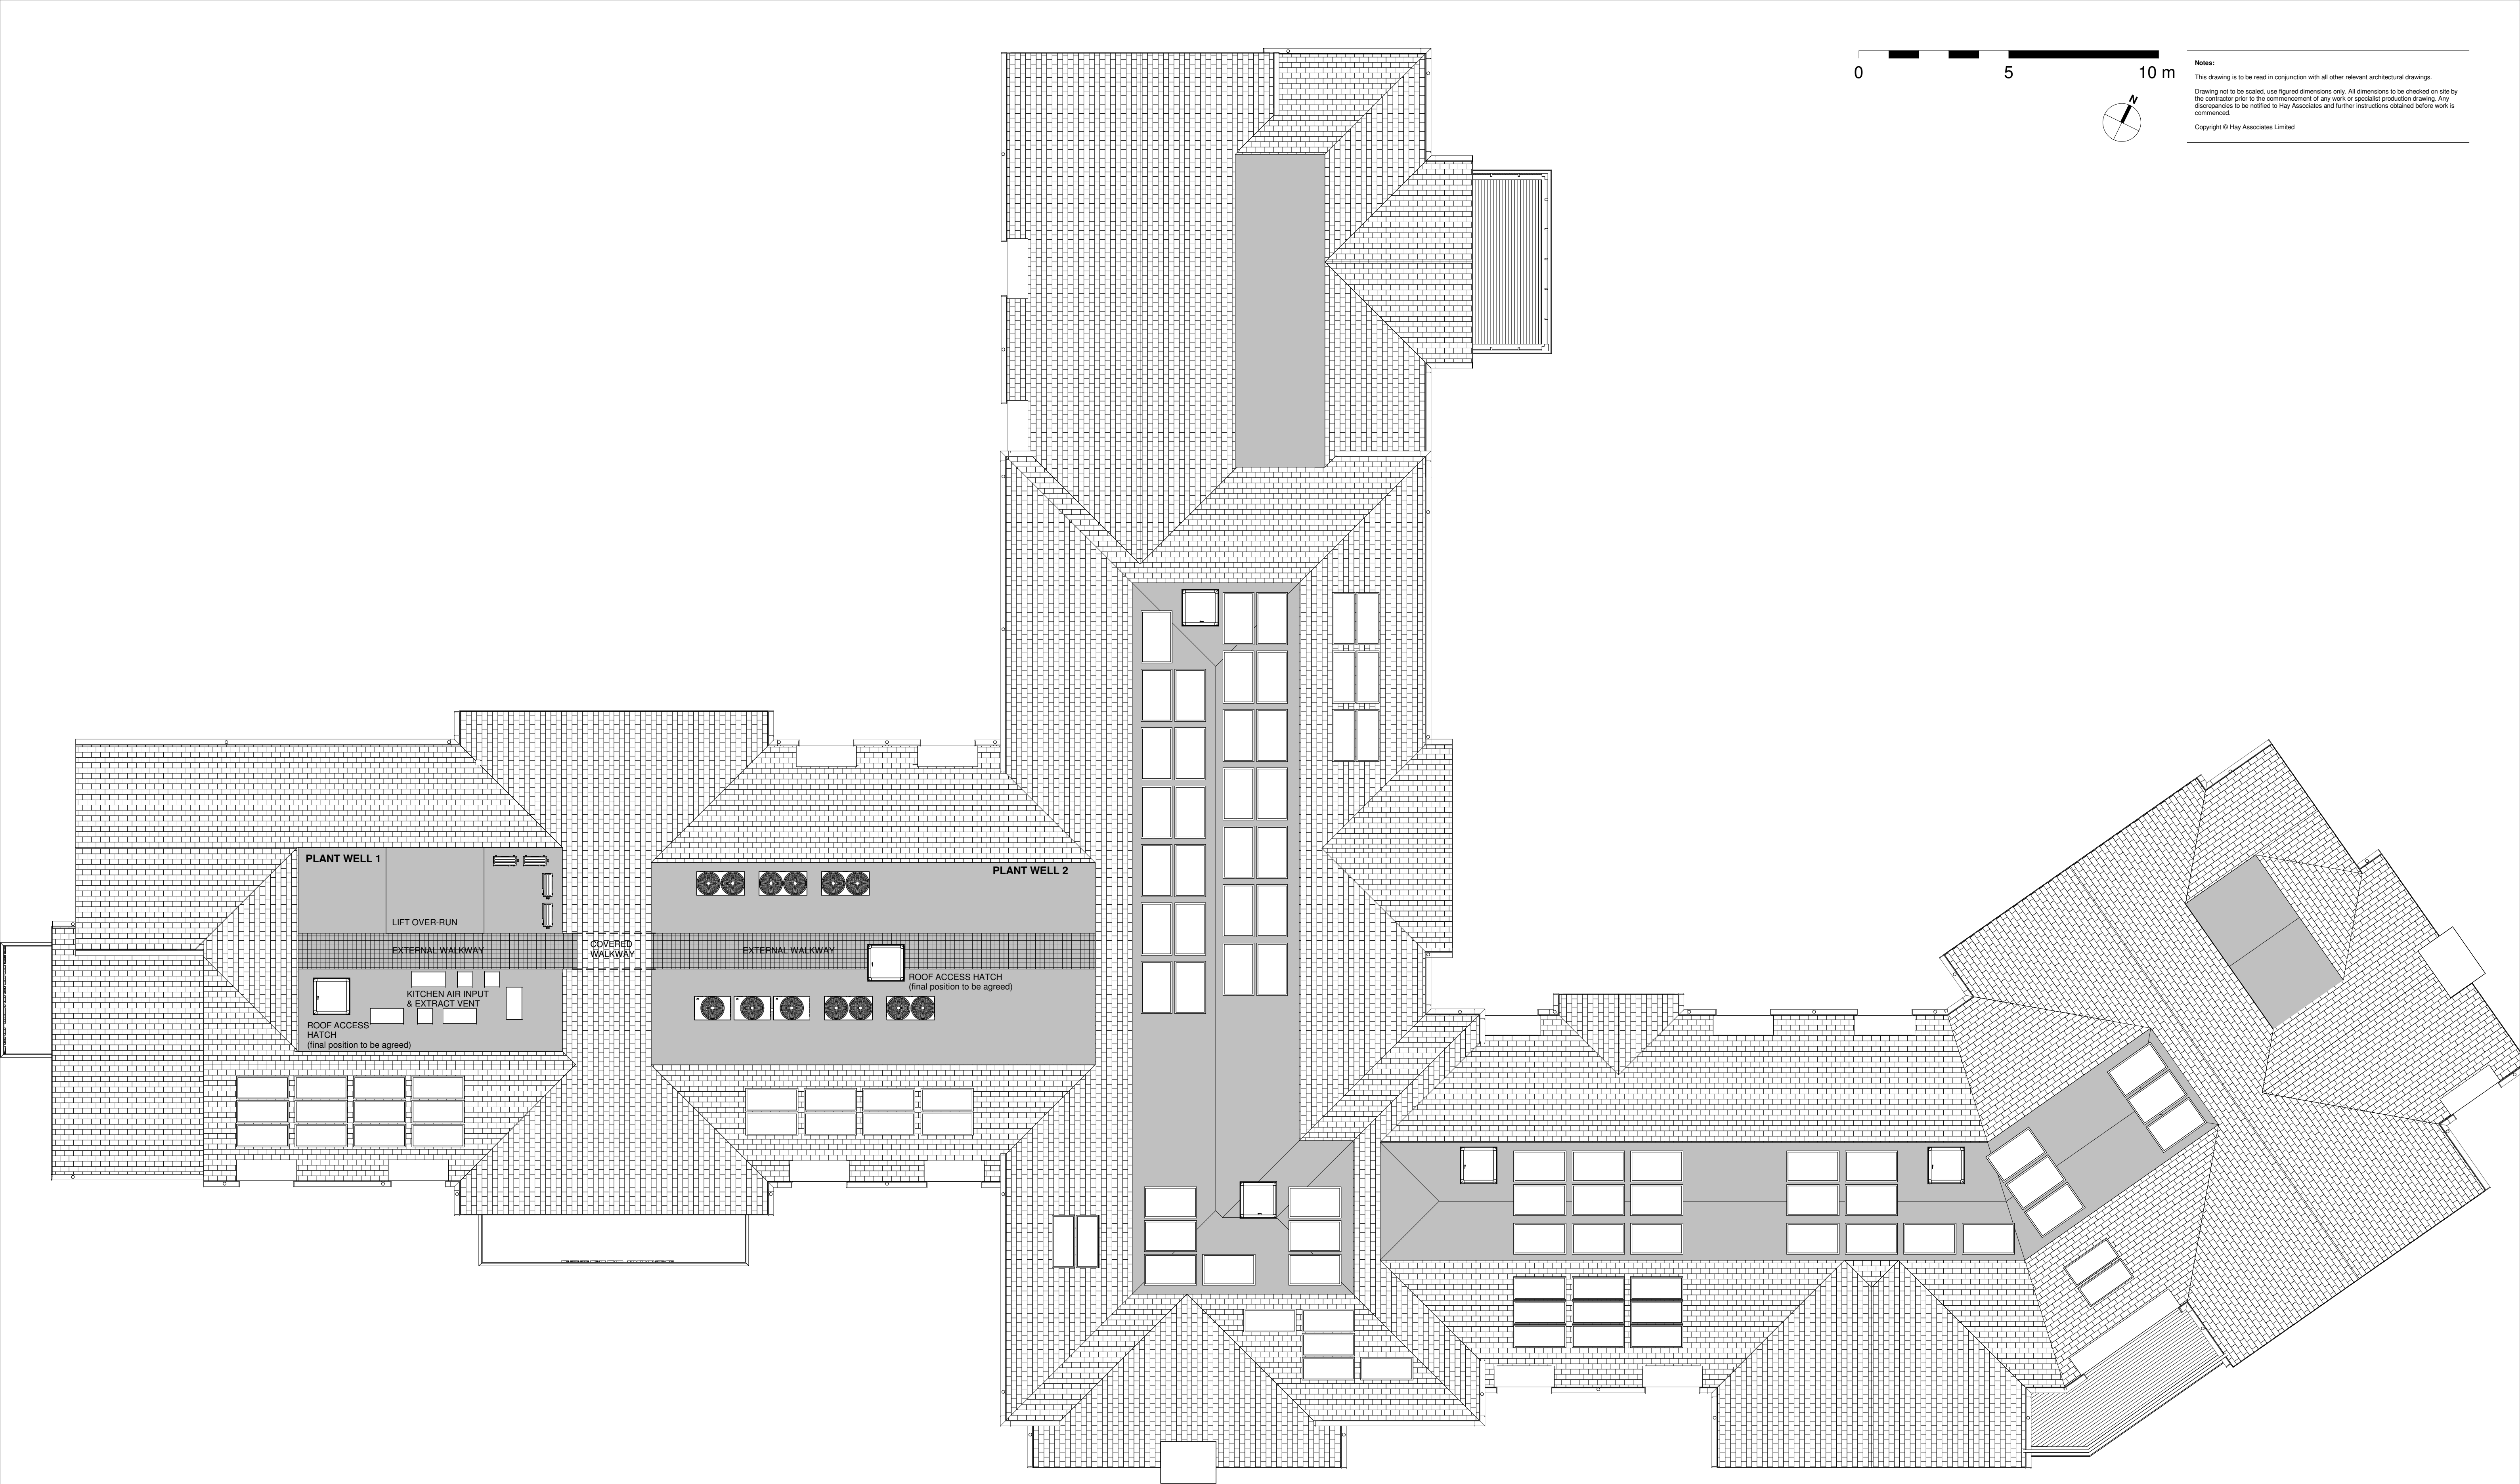


Notes:
This drawing is to be read in conjunction with all other relevant architectural drawings.
Drawing not to be scaled, use figured dimensions only. All dimensions to be checked on site by the contractor prior to the commencement of any work or specialist production drawing. Any discrepancies to be notified to Hay Associates and further instructions obtained before work is commenced.
Copyright © Hay Associates Limited

1 **Roof Plan**
1 : 100

A PLANNING ISSUE		20.08.2026	
Rev.	Note:	Date:	
		Hay Associates Limited 4100 Park Approach Thorpe Park Leeds LS15 8GB	
		0113 880 5500 info@thehayassociates.co.uk www.thehayassociates.co.uk	
Client	Hedge End Care Home Limited		
Project	Boorley Gardens, Botley SO32 2BX		
Title	Proposed Roof Plan		
Scale @ A1	1 : 100	Date	Aug 2026
Drawn by	mh	Checked by	mh
Project No.	H228	Drawing No.	PA-04
Revision	A	Status	PLANNING