



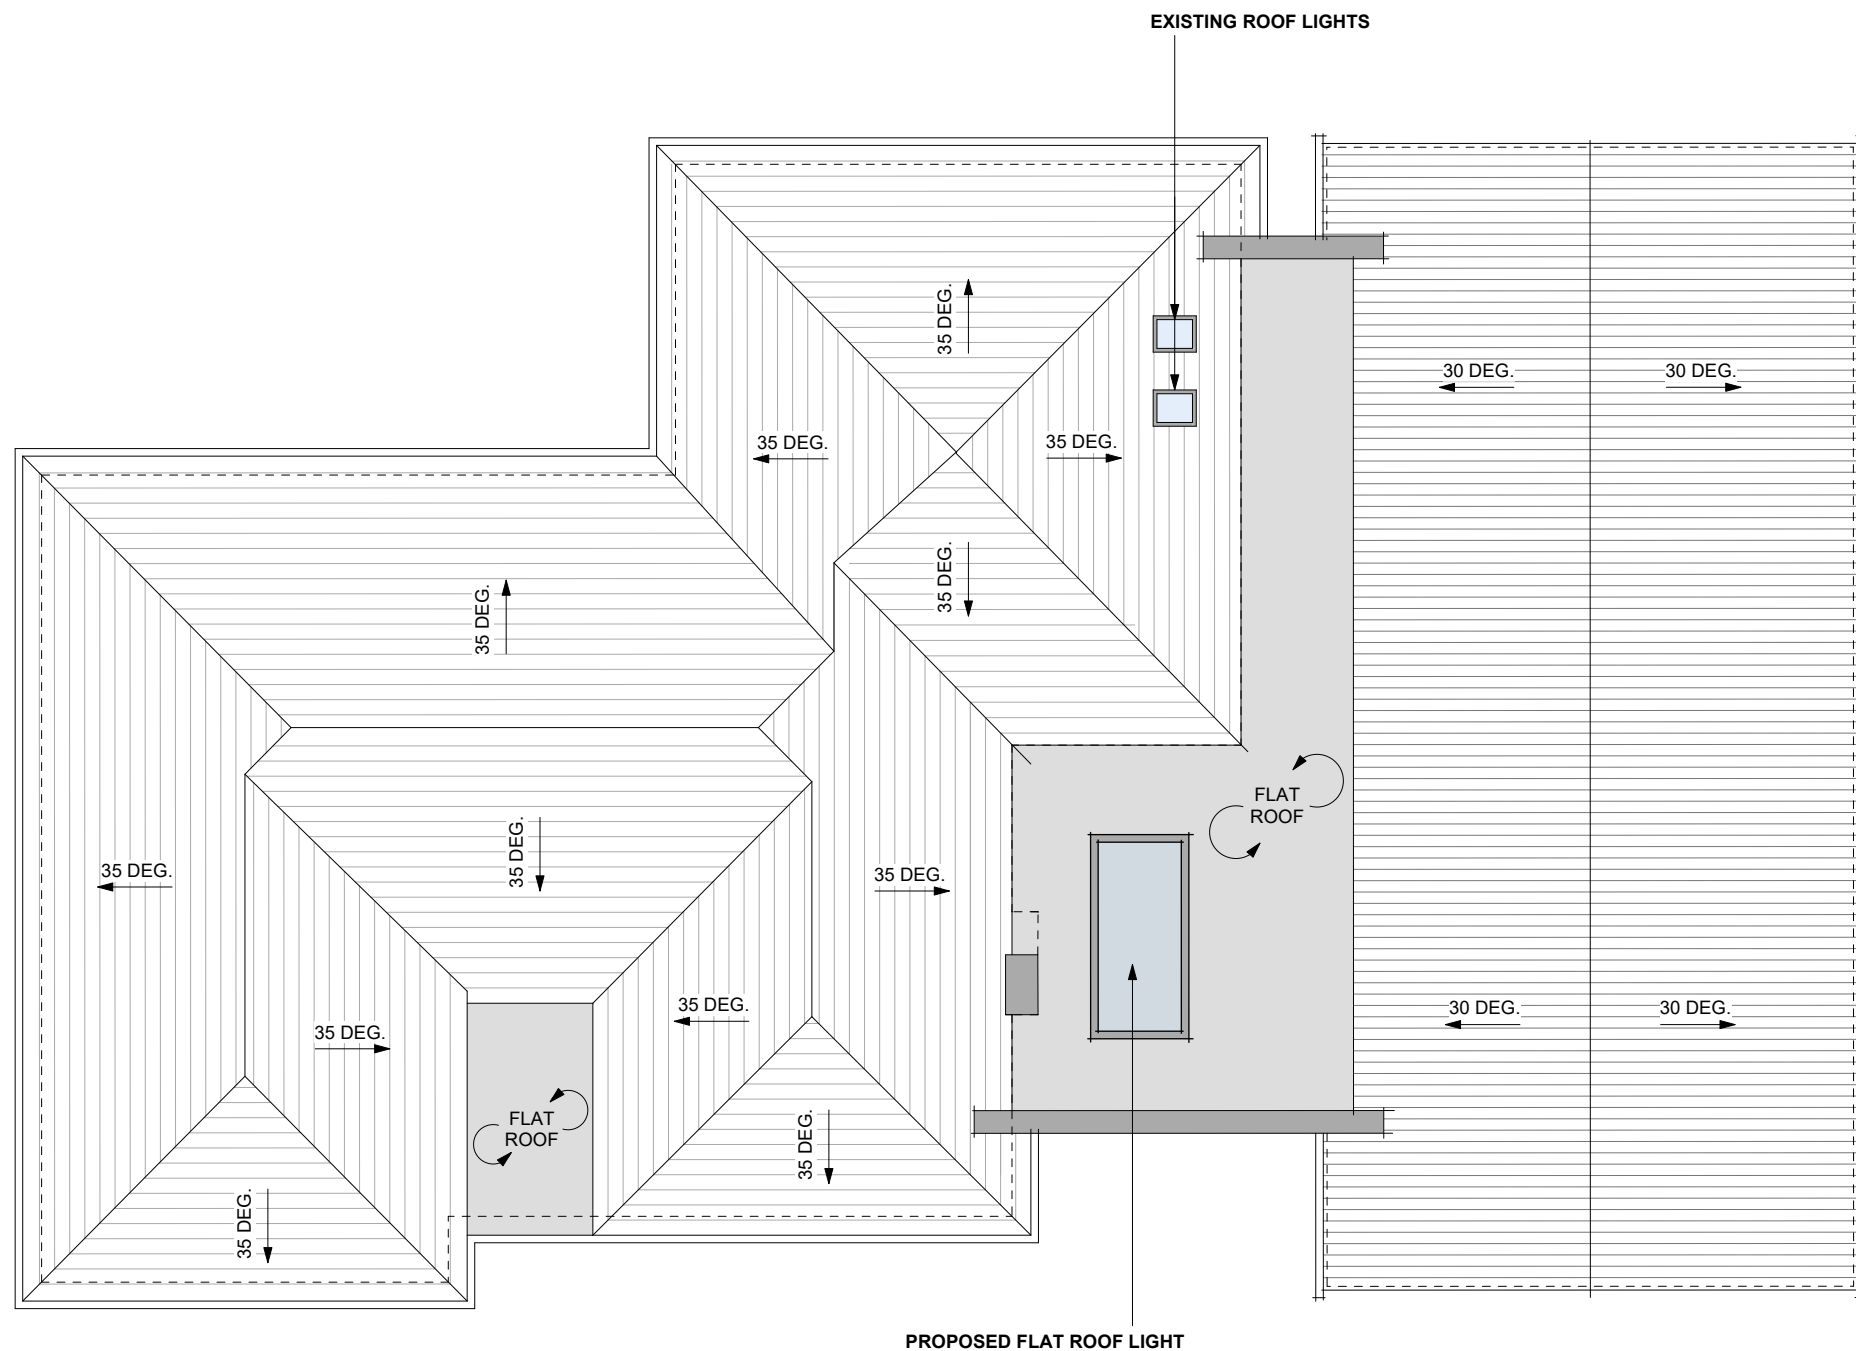

MAIN BUILDING

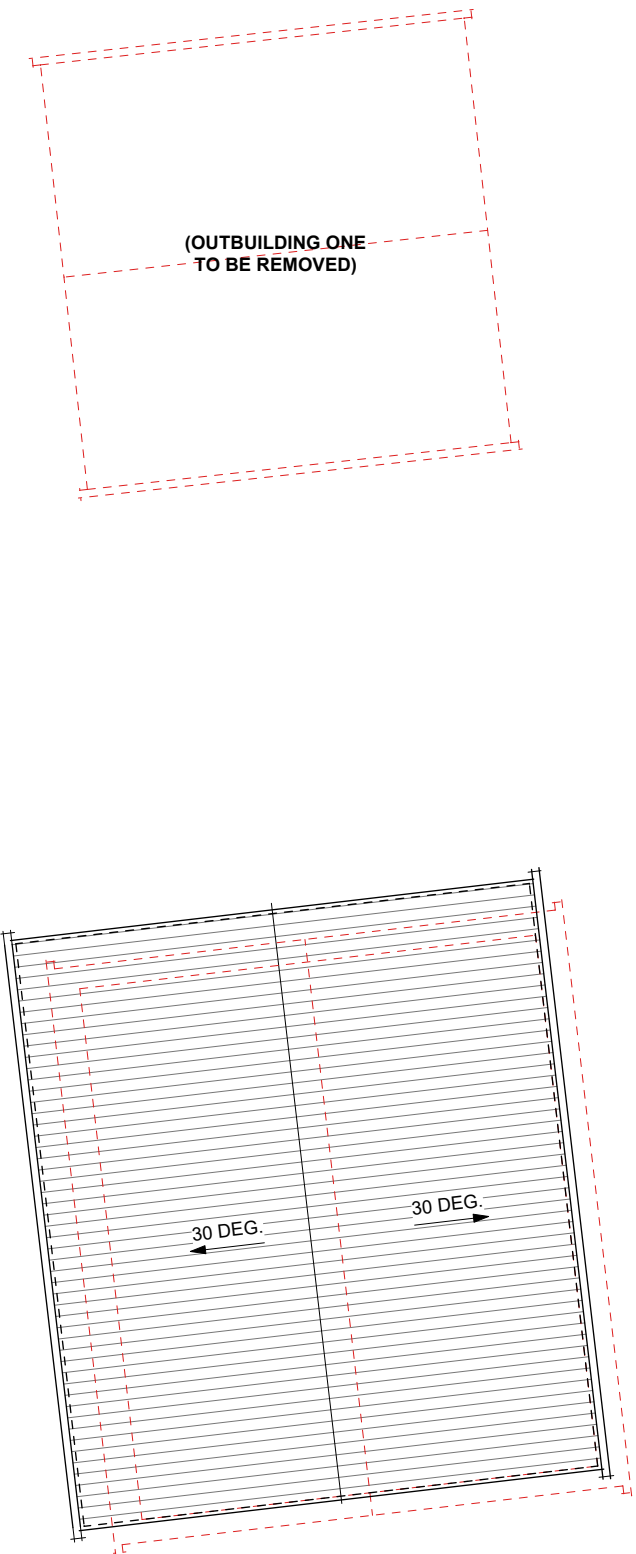

OUTBUILDING TWO

PROPOSED ROOF PLAN Scale 1:100

