
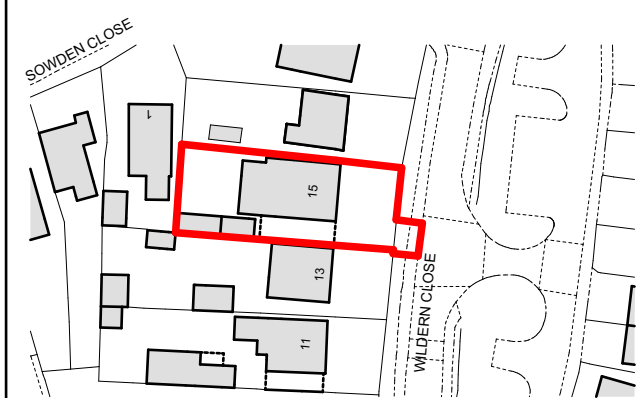


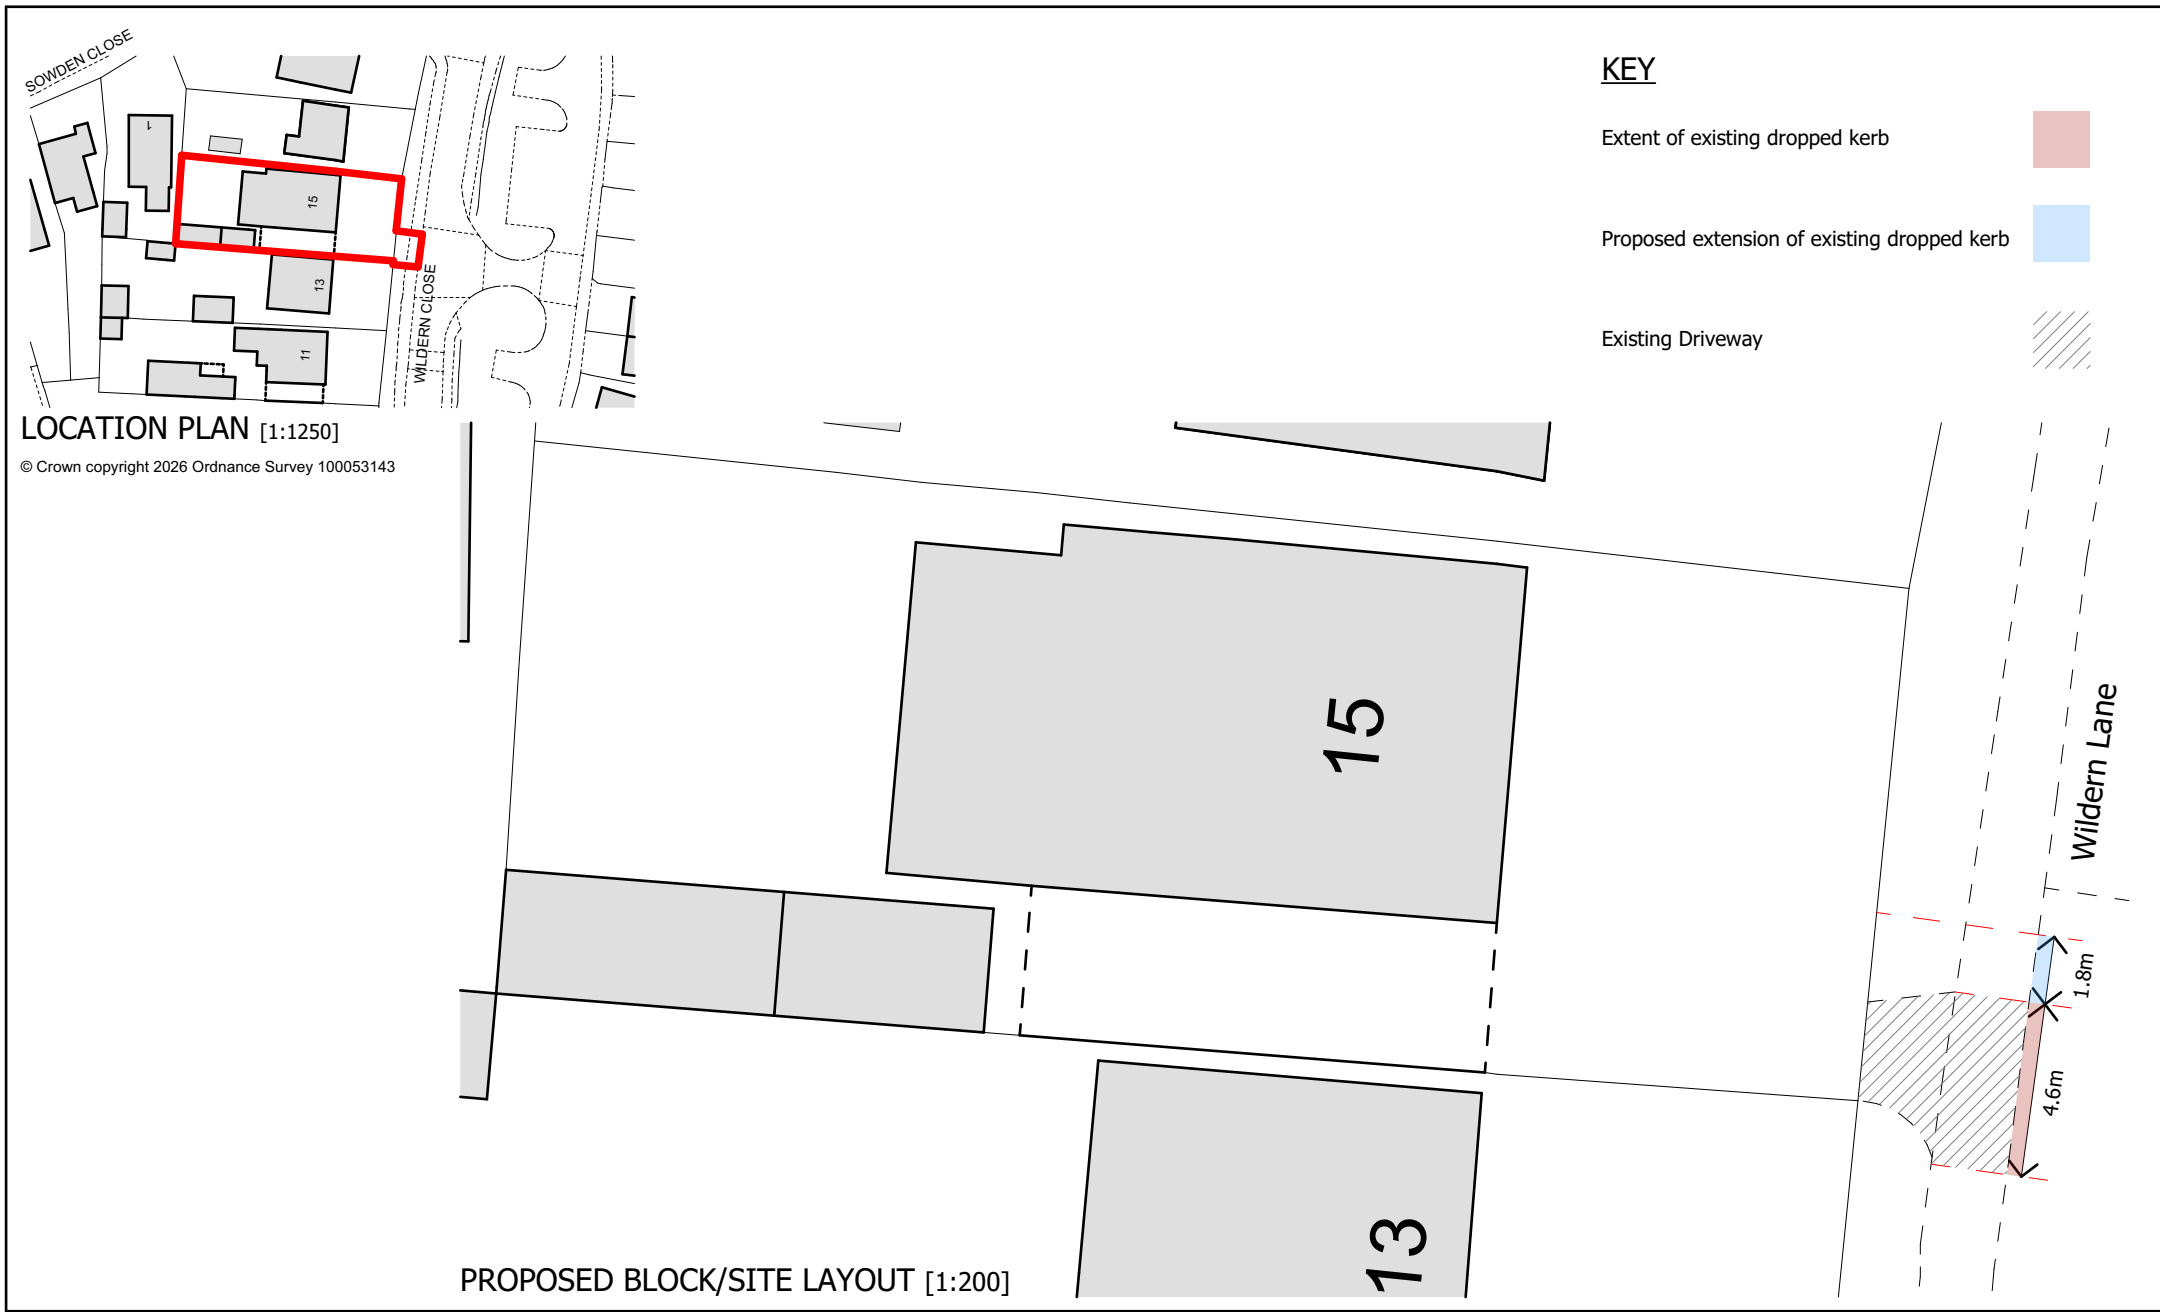

LOCATION PLAN [1:1250]

© Crown copyright 2026 Ordnance Survey 100053143

KEY

Extent of existing dropped kerb



Proposed extension of existing dropped kerb



Existing Driveway



REV	DESCRIPTION	DATE	AUTHOR	CHK'D
-----	-------------	------	--------	-------

0 10 20m

1:200 (at A4)

0 62.5 125m

1:1250 (at A4)


DATE
AUGUST 2026
SCALE @ A4
1:1250 & 1:200

AUTHOR
CW
CHECKED BY

PROJECT
Proposed Extension of Existing Dropped Kerb,
15 Wildern Lane, Hedge End, SO30 4EE
CLIENT
E.L.M Groundworks Ltd
STATUS
FOR PLANNING
DRAWING
Location & Block/Site Plan

PROJECT NO.
691

DRAWING NO.
100

 

All dimensions are subject to site survey and site verification. Do not scale from this drawing.