



0 1 2 m


Notes:
This drawing is to be read in conjunction with all other relevant architectural drawings.
Drawing not to be scaled, use figured dimensions only. All dimensions to be checked on site by the contractor prior to the commencement of any work or specialist production drawing. Any discrepancies to be notified to Hay Associates and further instructions obtained before work is commenced.
Copyright © Hay Associates Limited

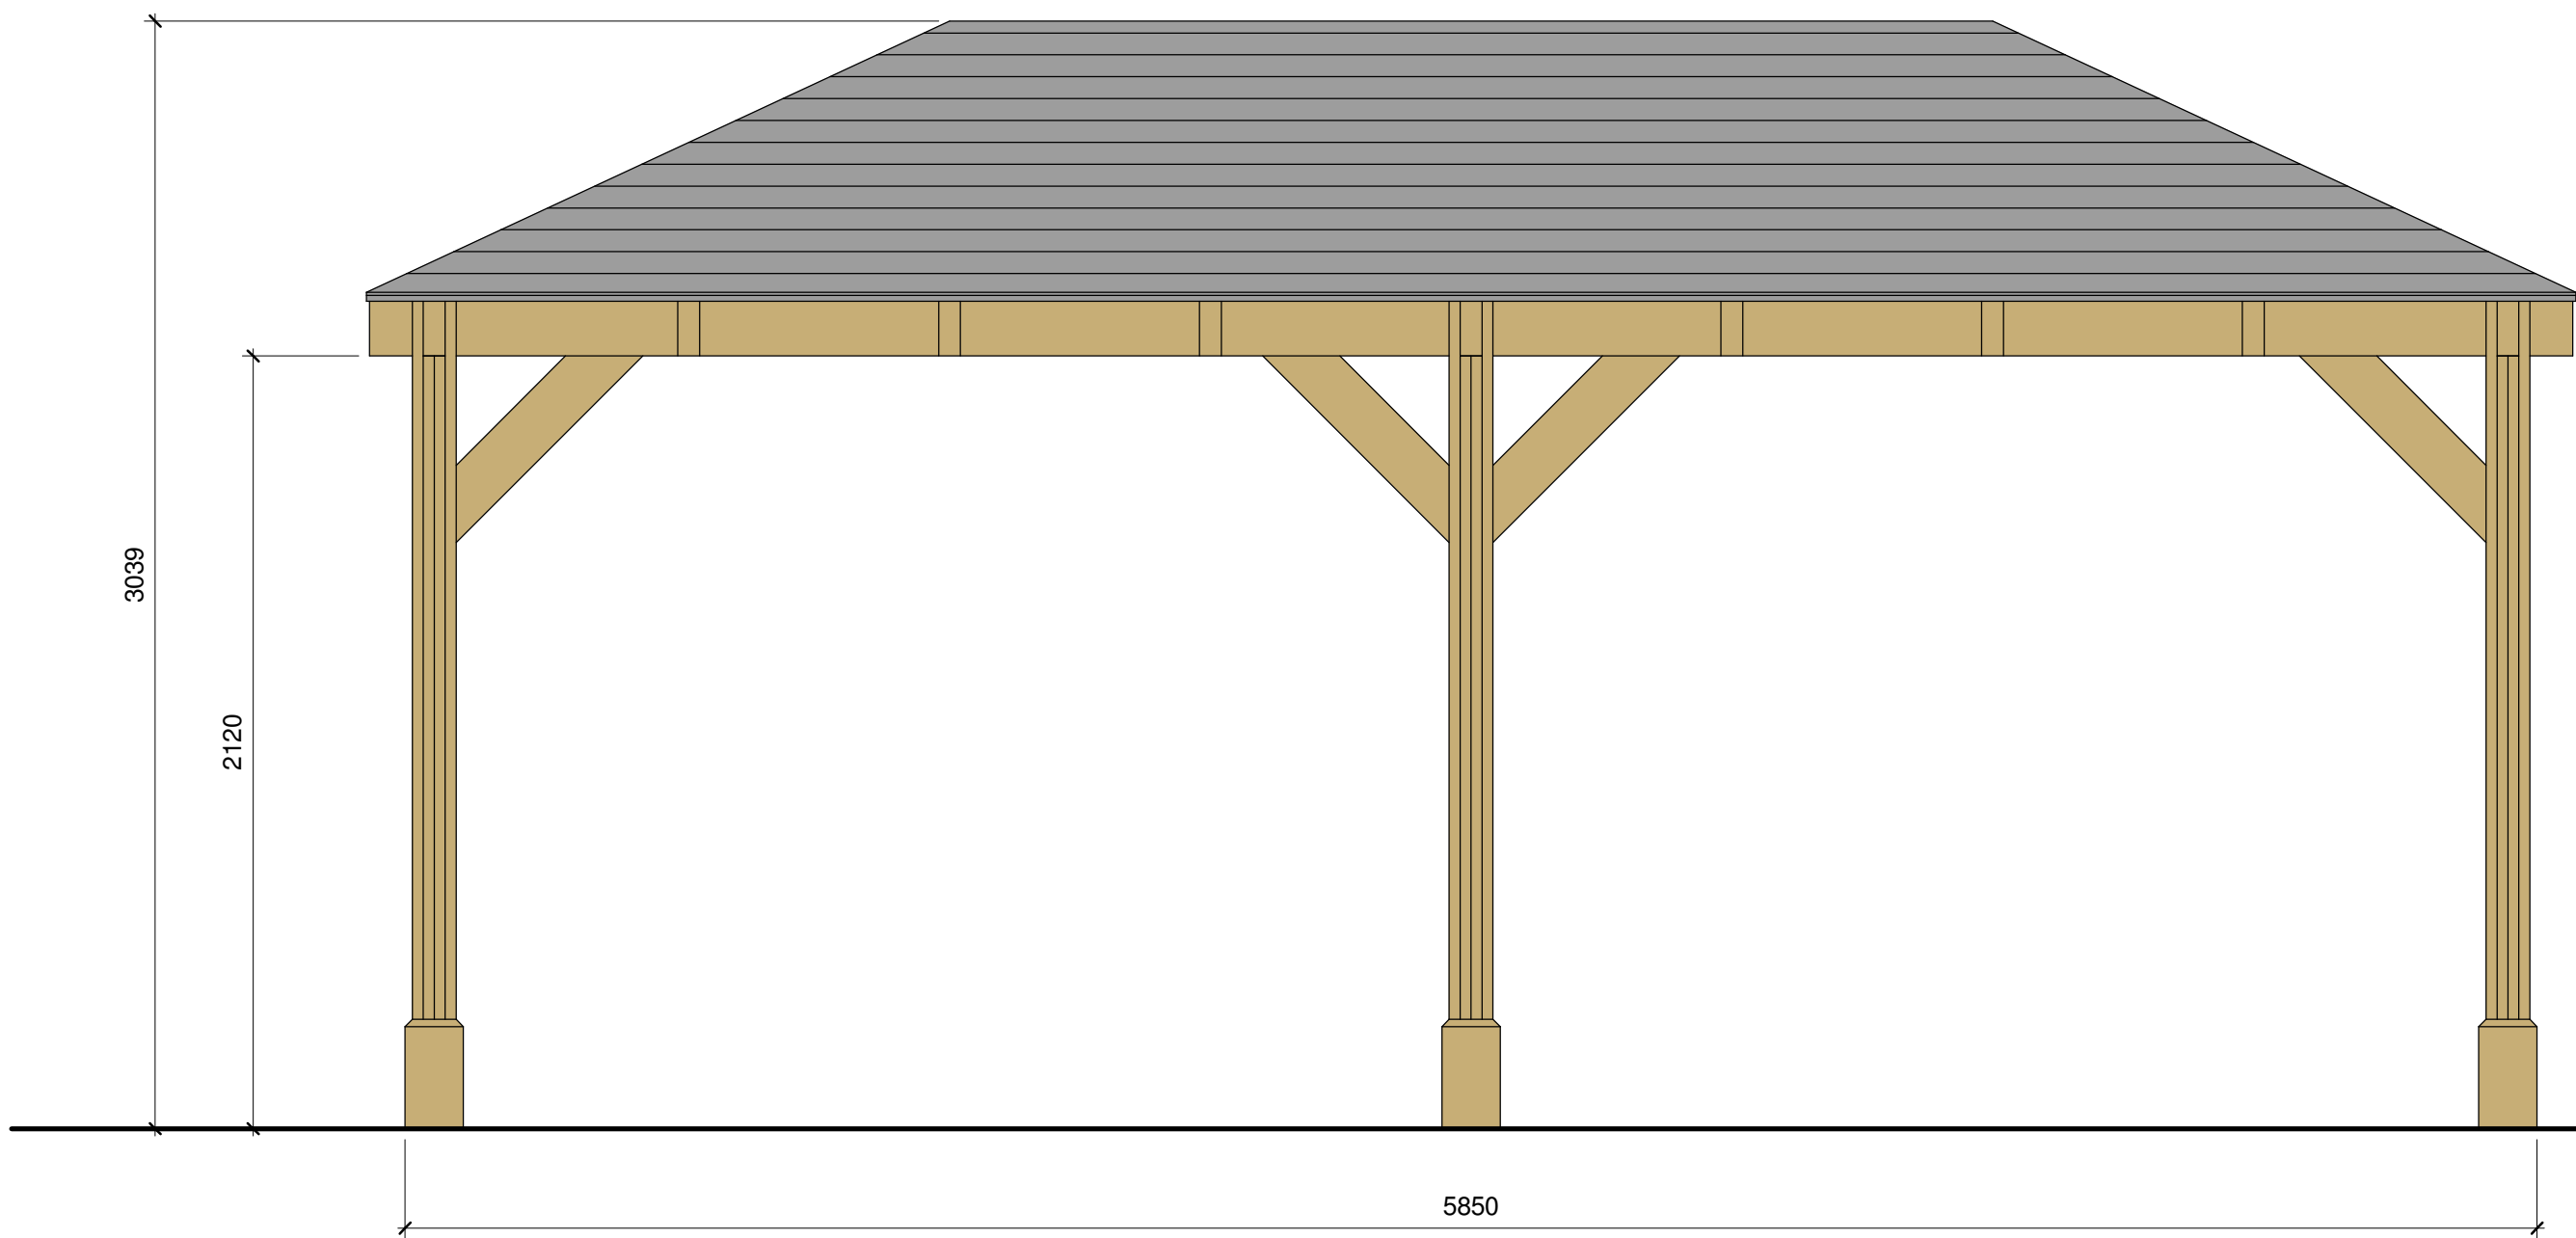

FRONT AND REAR ELEVATION
1:20

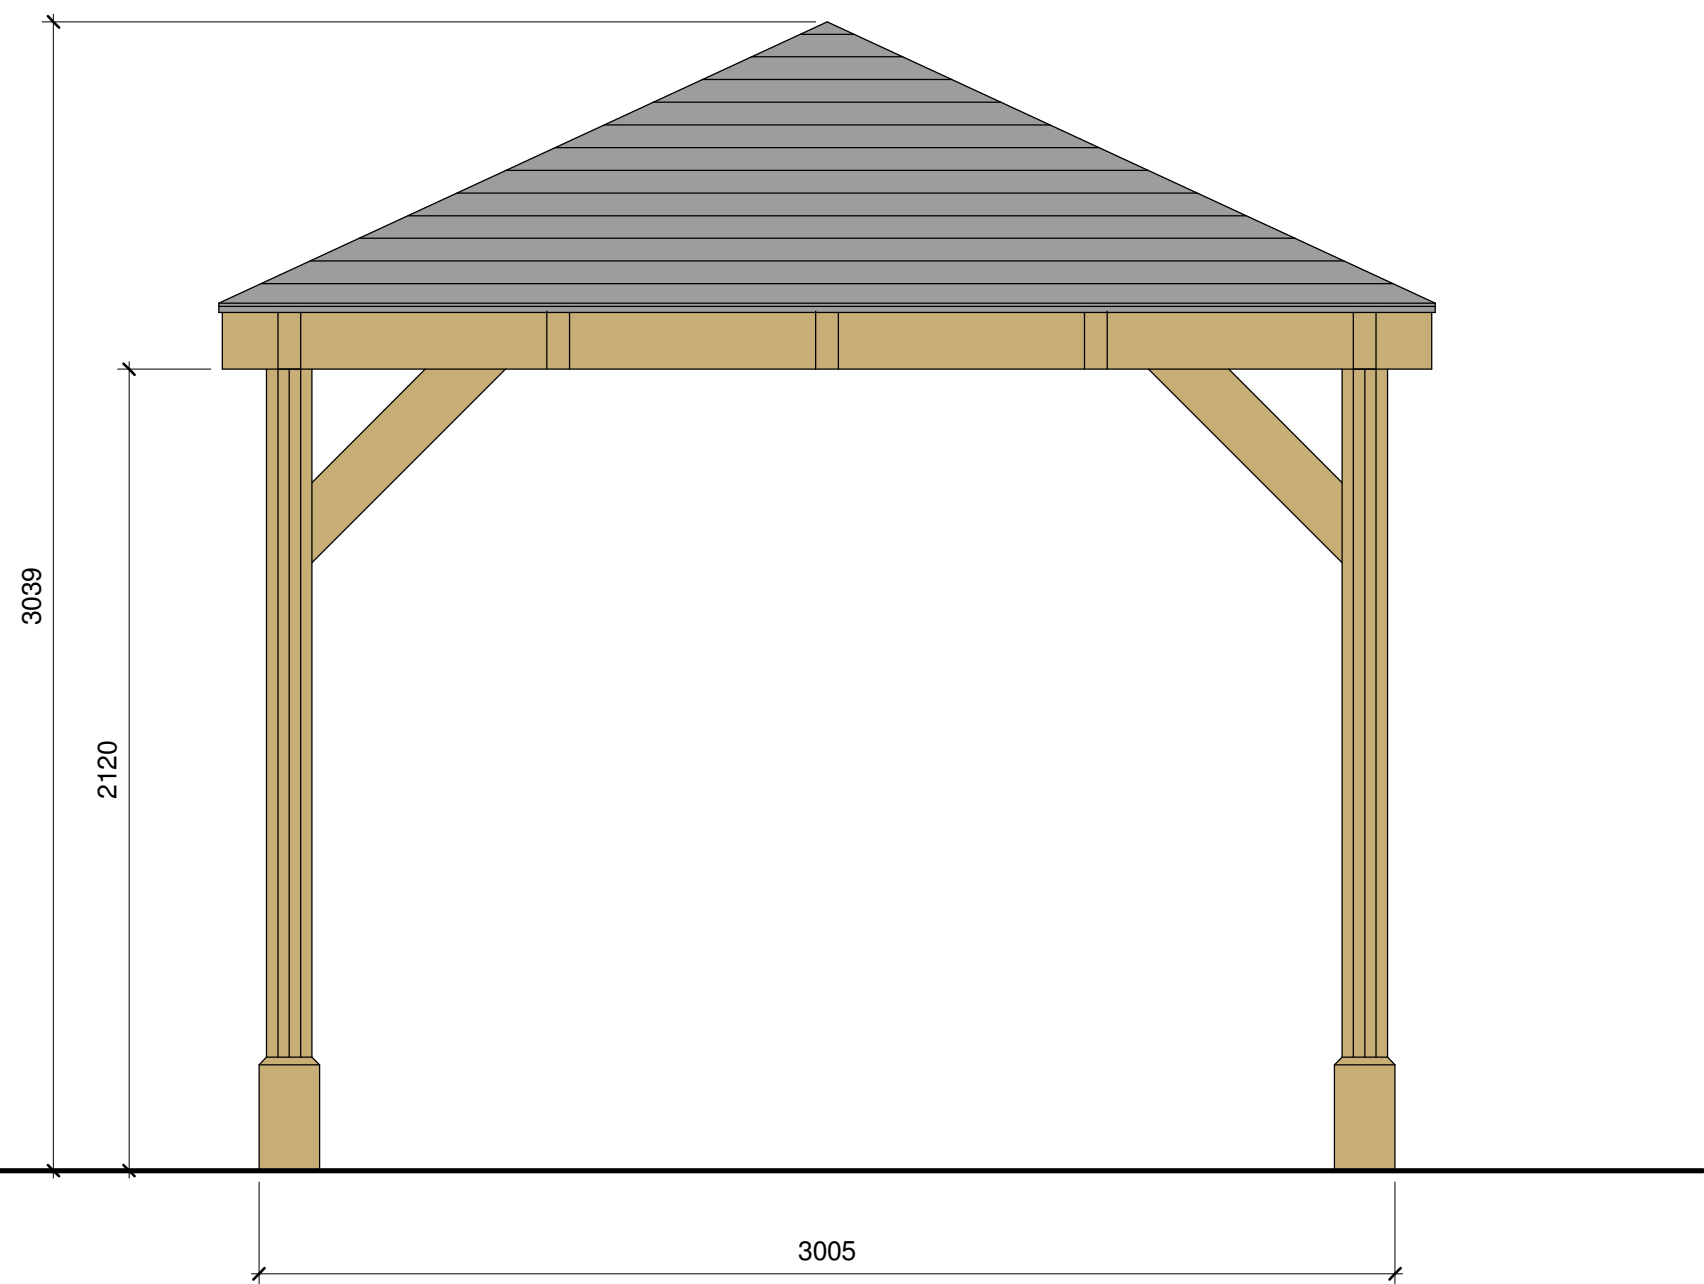


SIDE ELEVATION
1:20

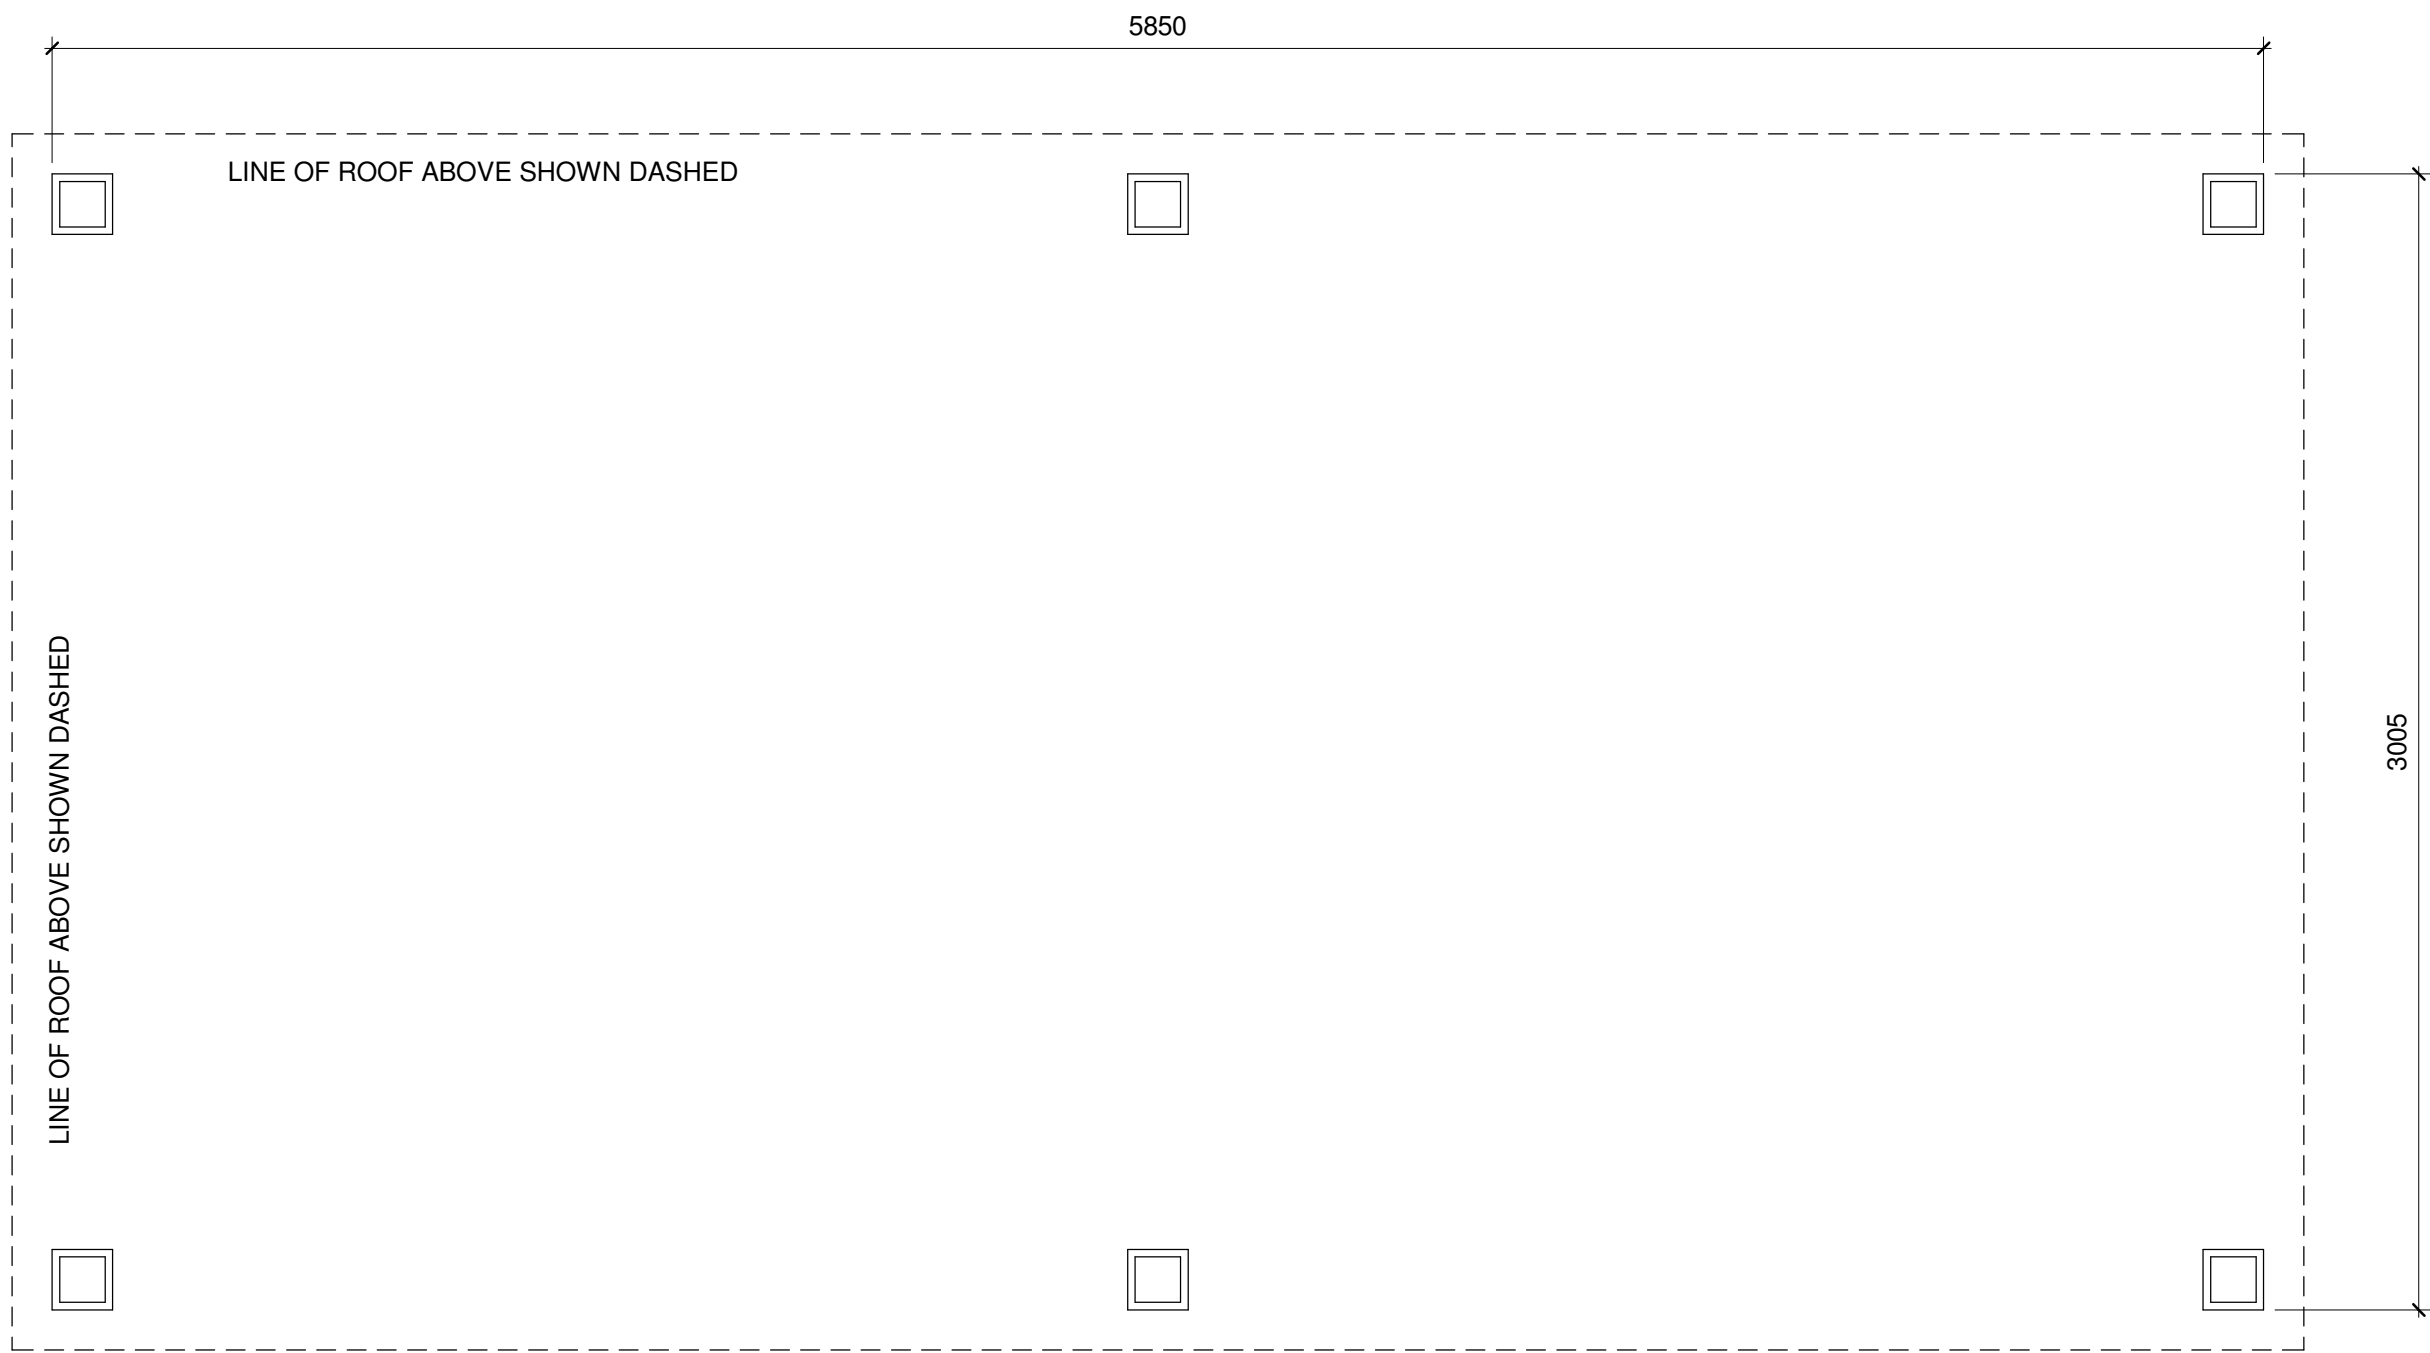

FLOOR PLAN
1:20

LOCATION:
Refer to Site Plan drawing H228/S73-08

SPECIFICATION:
Leviathan Chunky Gazebo
Overall External Dimensions: 6.06m x 3.22m
External Width: 6.04m
External Depth: 3.04m
Internal Width (Post): 5.57m
Internal Depth (Post): 2.73m
Ridge Height: 3.04m
Timber: Spruce
Uprights: 120mm x 120mm
Roof: 19mm Tongue and Groove Boards
Roof Covering Options: Shingles

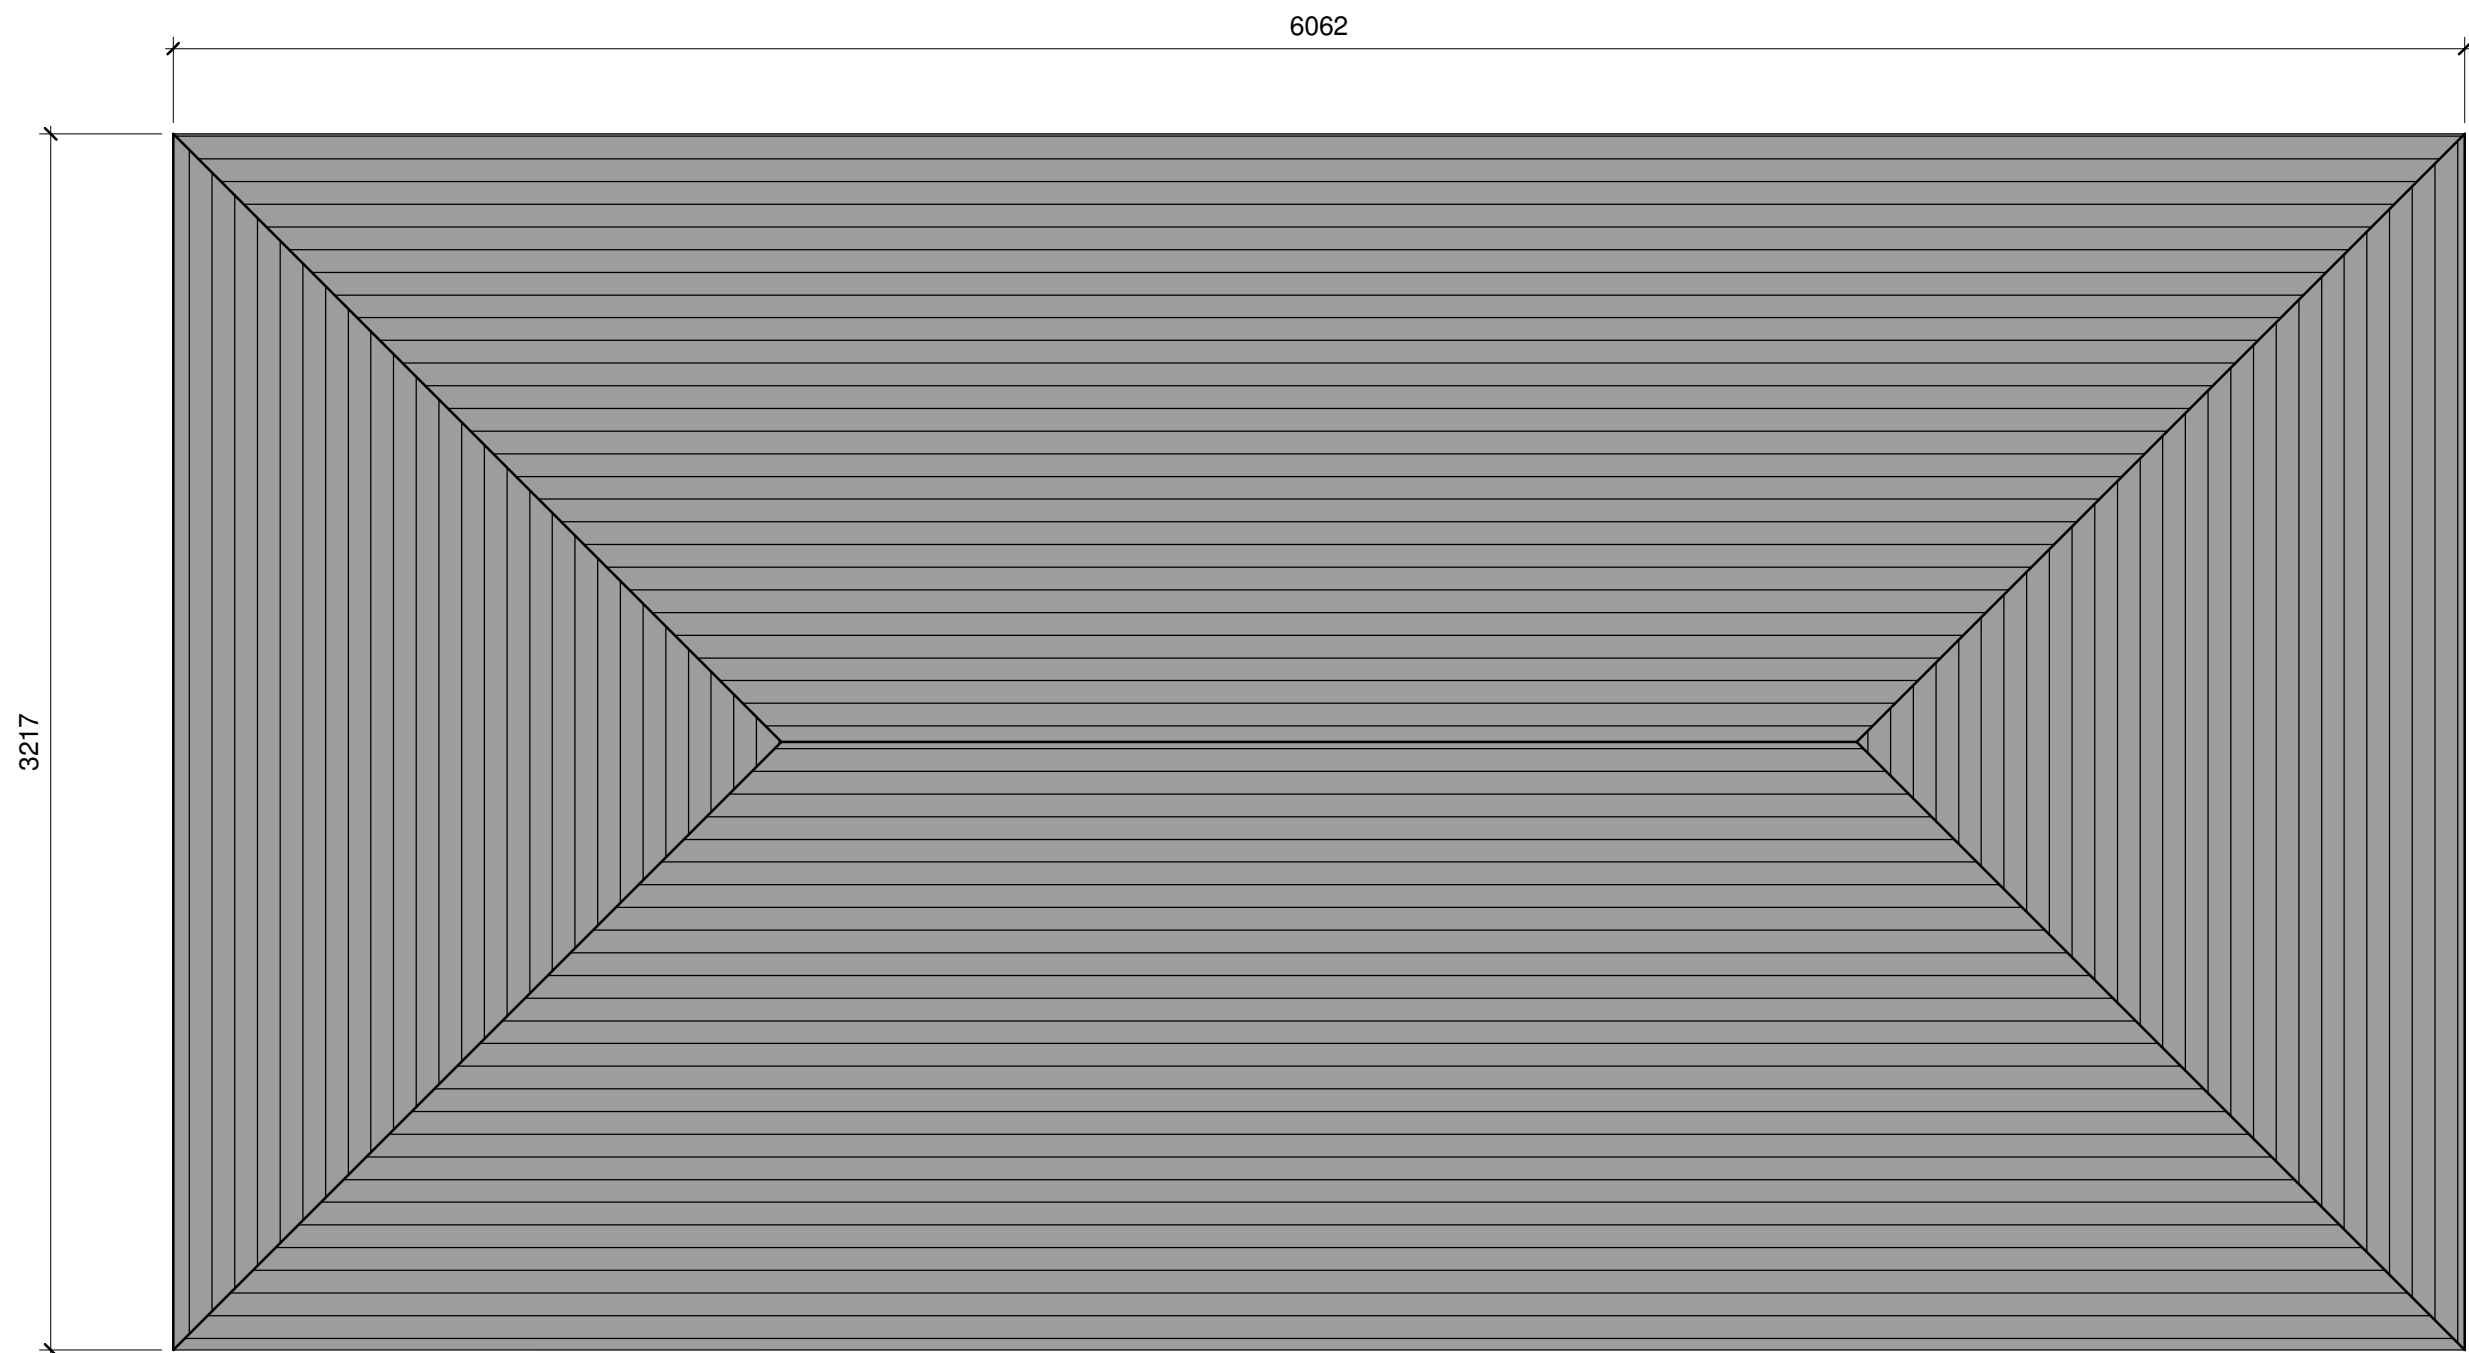

ROOF PLAN
1:20

A PLANNING ISSUE		20.08.2026	
Rev.	Note	Date	
		Hay Associates Limited	
		4100 Park Approach	
		Thorpe Park	
		Leeds	
		LS15 8GB	
		0113 880 5500	
		info@thehayassociates.co.uk	
		www.thehayassociates.co.uk	
Client		Hedge End Care Home Limited	
Project		Boorley Gardens, Botley SO32 2BX	
Title		Proposed Pergola Details	
Scale @ A1	1 : 20	Date	Aug 2026
Drawn by	mh	Checked by	mh
Project No.	H228	Drawing No.	PA-14
Revision	A	Status	PLANNING