


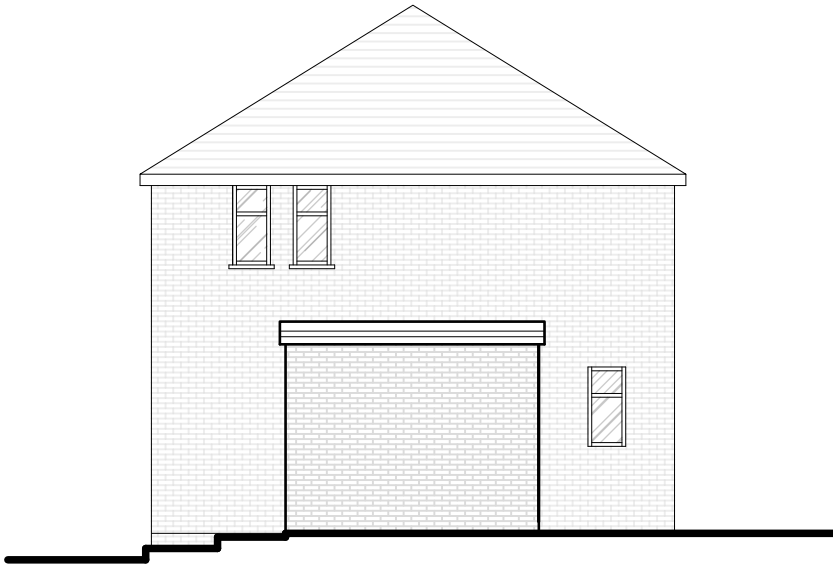


① Proposed North-East Elevation
Scale 1:100



② Proposed North-West Elevation
Scale 1:100



③ Proposed South-West Elevation
Scale 1:100

 

Revisions:

Suite 27, OVIC, Ocean Way, Southampton, SO14 3JZ
Tel: 02380 22 33 44

Project Title: 2 The Dr,
West End, Southampton,
SO30 3AN

Drawing Title: Proposed Elevations

Client Vivid Housing

Dwg No: 210 Scale 1:100 @ A3

Drawn FD Date May 2026

All dimensions are in millimeters and are to be checked on site.
Contact BAS with any queries and to report any discrepancies.