




Existing & Proposed Front Elevation



Existing Side Elevation 1



Existing Rear Elevation

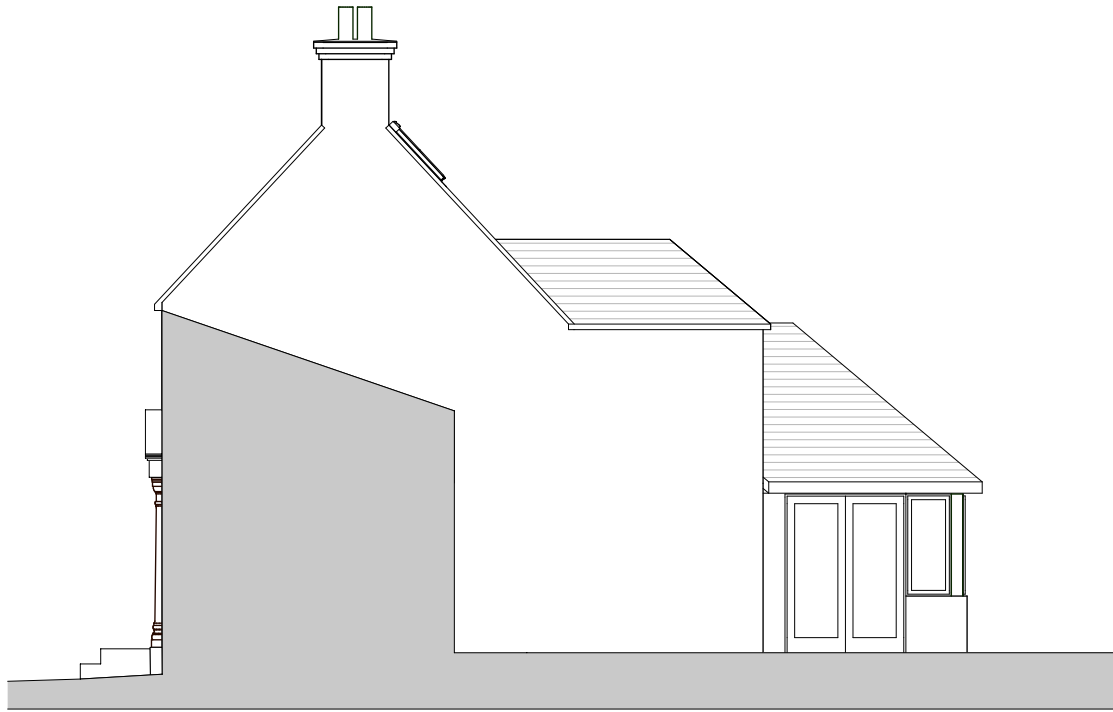

Existing & Proposed Side Elevation 2

Revisions



acmarchitects ltd.

3 Ash Road, Ashurst, Southampton, Hants, SO40 7AT
T 023 8029 2751 E alan.acmltd@gmail.com

Project Proposed Addition of Dormer window, 16 Mill Hill, Botley, Hants, SO30 2GY

Client Mr & Mrs J Haynes

Date 07/26

Drawn AM

Drawing no.

Drawing Title Existing & Proposed Elevations

Scale 1:100@A3

Checked

2522-02-03