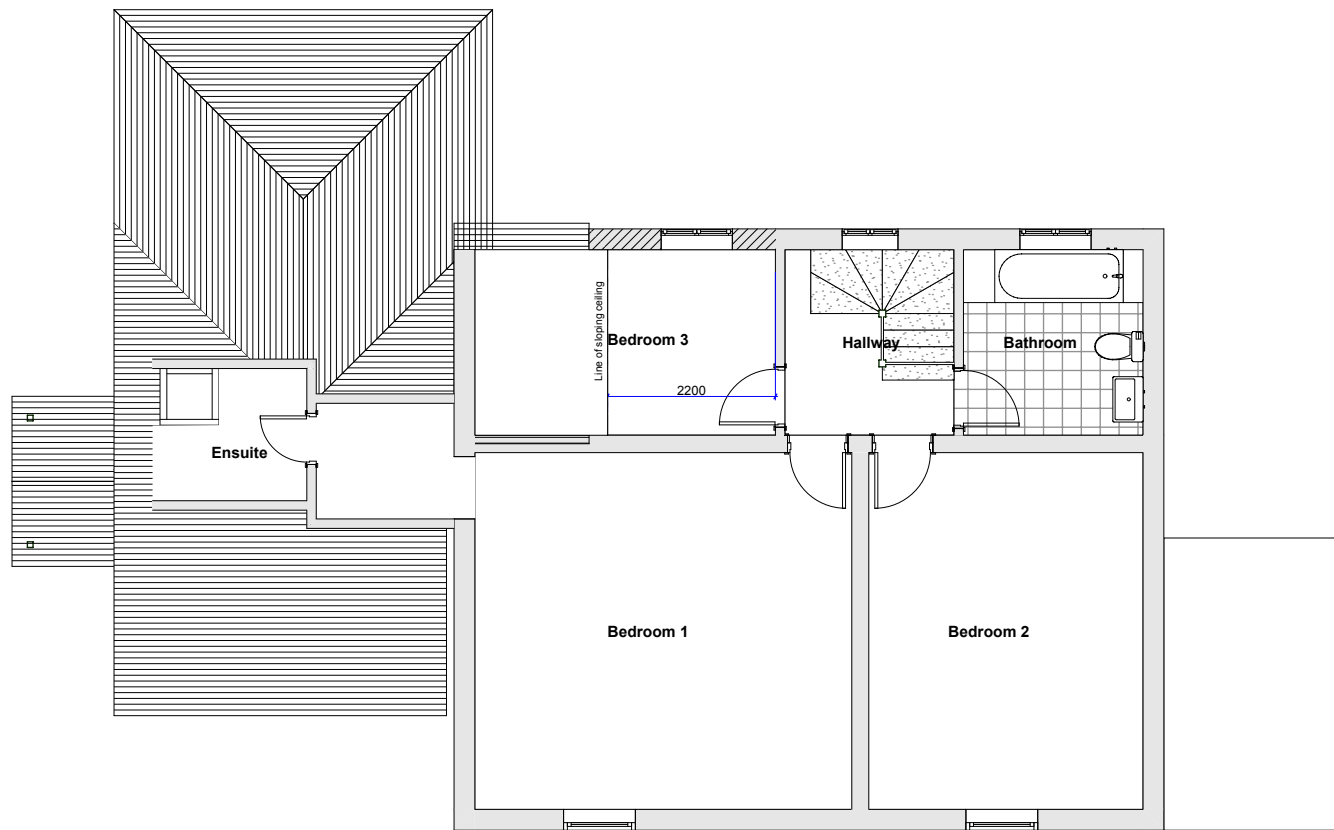


Revisions	acmarchitects ltd. 3 Ash Road, Ashurst, Southampton, Hants, SO40 7AT T 023 8029 2751 E alan.acmltd@gmail.com			
	Project	Proposed Addition of Dormer window, 16 Mill Hill, Botley, Hants, SO30 2GY		
	Client	Mr & Mrs J Haynes	Date 07/26	Drawn AM
	Drawing Title	Proposed Floor Plan & Elevations	Scale 1:100@A3	Checked
				Drawing no. 2522-02-05