



REVISIONS					
REV.	DESCRIPTION	DRAWN	CHKD.	DATE	
A	Amended to client comments.	AC	AC	28/07/26	
B	Amended to comments from LPA.	AC	AC	11/08/26	

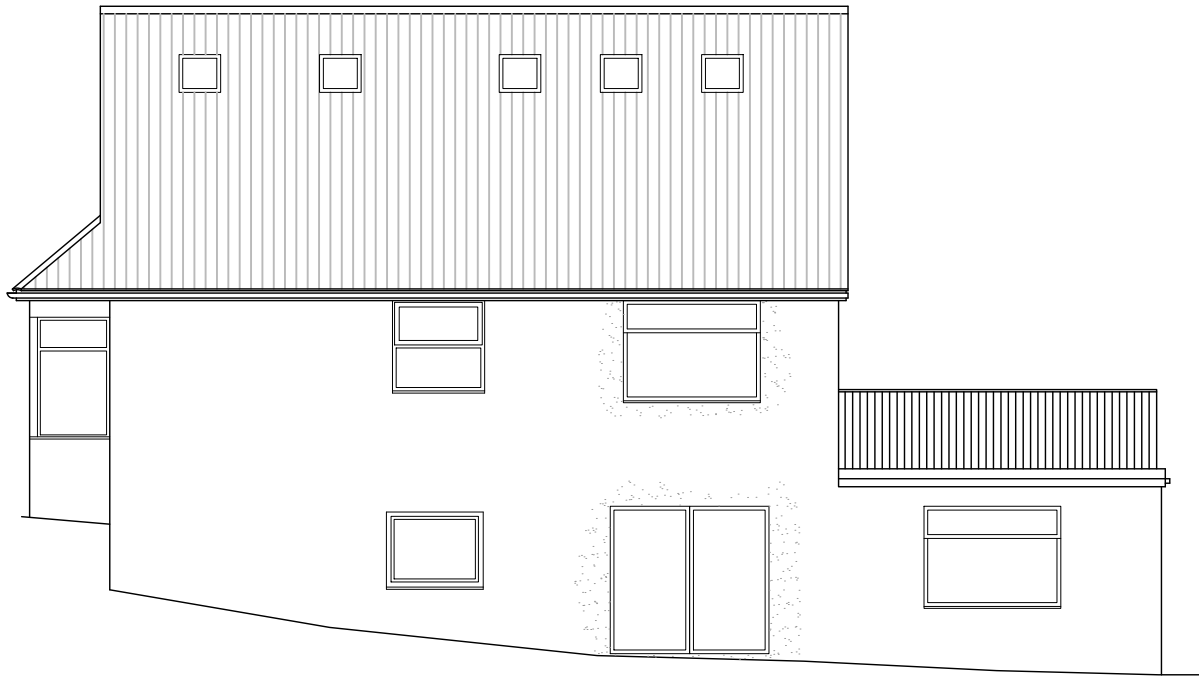

Proposed
Side Elevation

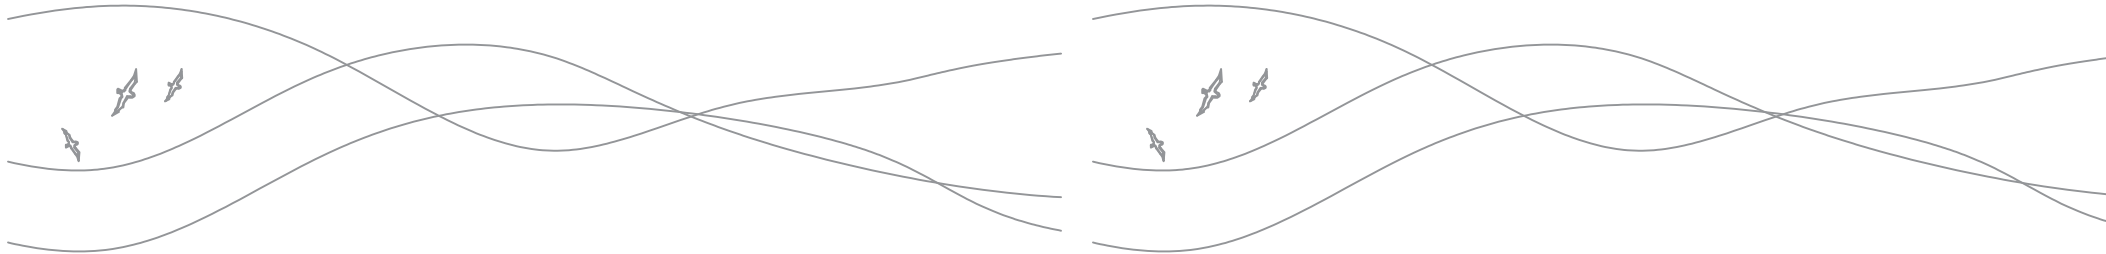

Proposed
Front Elevation



In association with

**Hampshire
Architect**

Email: alexpcarr@outlook.com
Telephone: 07308 953285
Website: www.acdesignuk.co.uk

PROJECT Hazledean School Road Bursledon	Project type Housing	Drawing classification Housing	SCALE 1:100	SHEET SIZE A3	SHEET No.	DATE 24/02/26	DRAWN Alexander Carr
	DRAWING TITLE Front and Side Elevations		Planning				
			TSB01-I03-B				

