


REVISIONS				
REV.	DESCRIPTION	DRAWN	CHKD.	DATE
A	Amended to client comments.	AC	AC	28/07/26
B	Amended to comments from LPA.	AC	AC	11/08/26
C	Amended to comments from LPA.	AC	AC	25/08/26



Proposed
Second Floor Plan

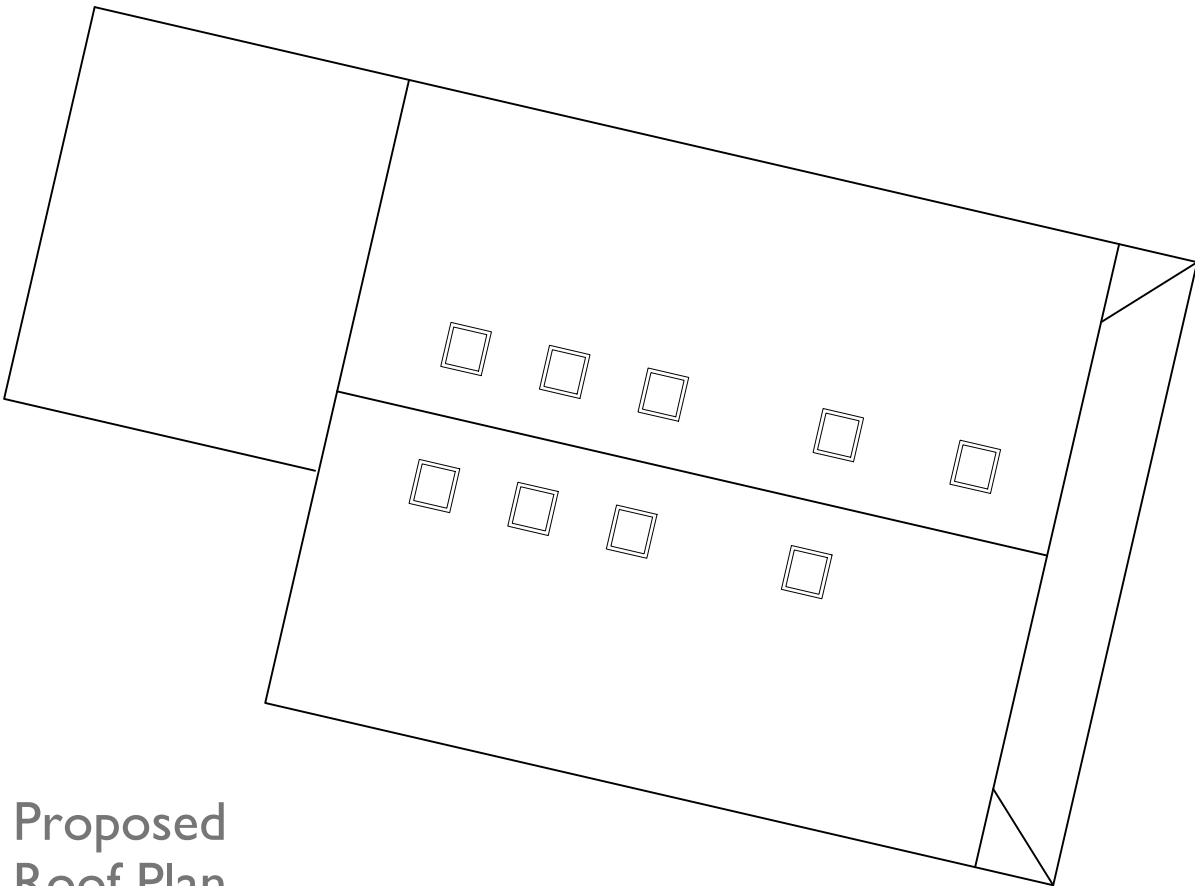

Proposed
Roof Plan



Email: alexpcarr@outlook.com
Telephone: 07308 953285
Website: www.acdesignuk.co.uk

PROJECT Hazledean School Road Bursledon	Project type Housing	Drawing classification Housing	SCALE 1:100	SHEET SIZE A3	SHEET No.	DATE 24/02/26	DRAWN Alexander Carr
	DRAWING TITLE Proposed First Floor and Roof Plan		Planning				
			TSB01-I02-C				

