




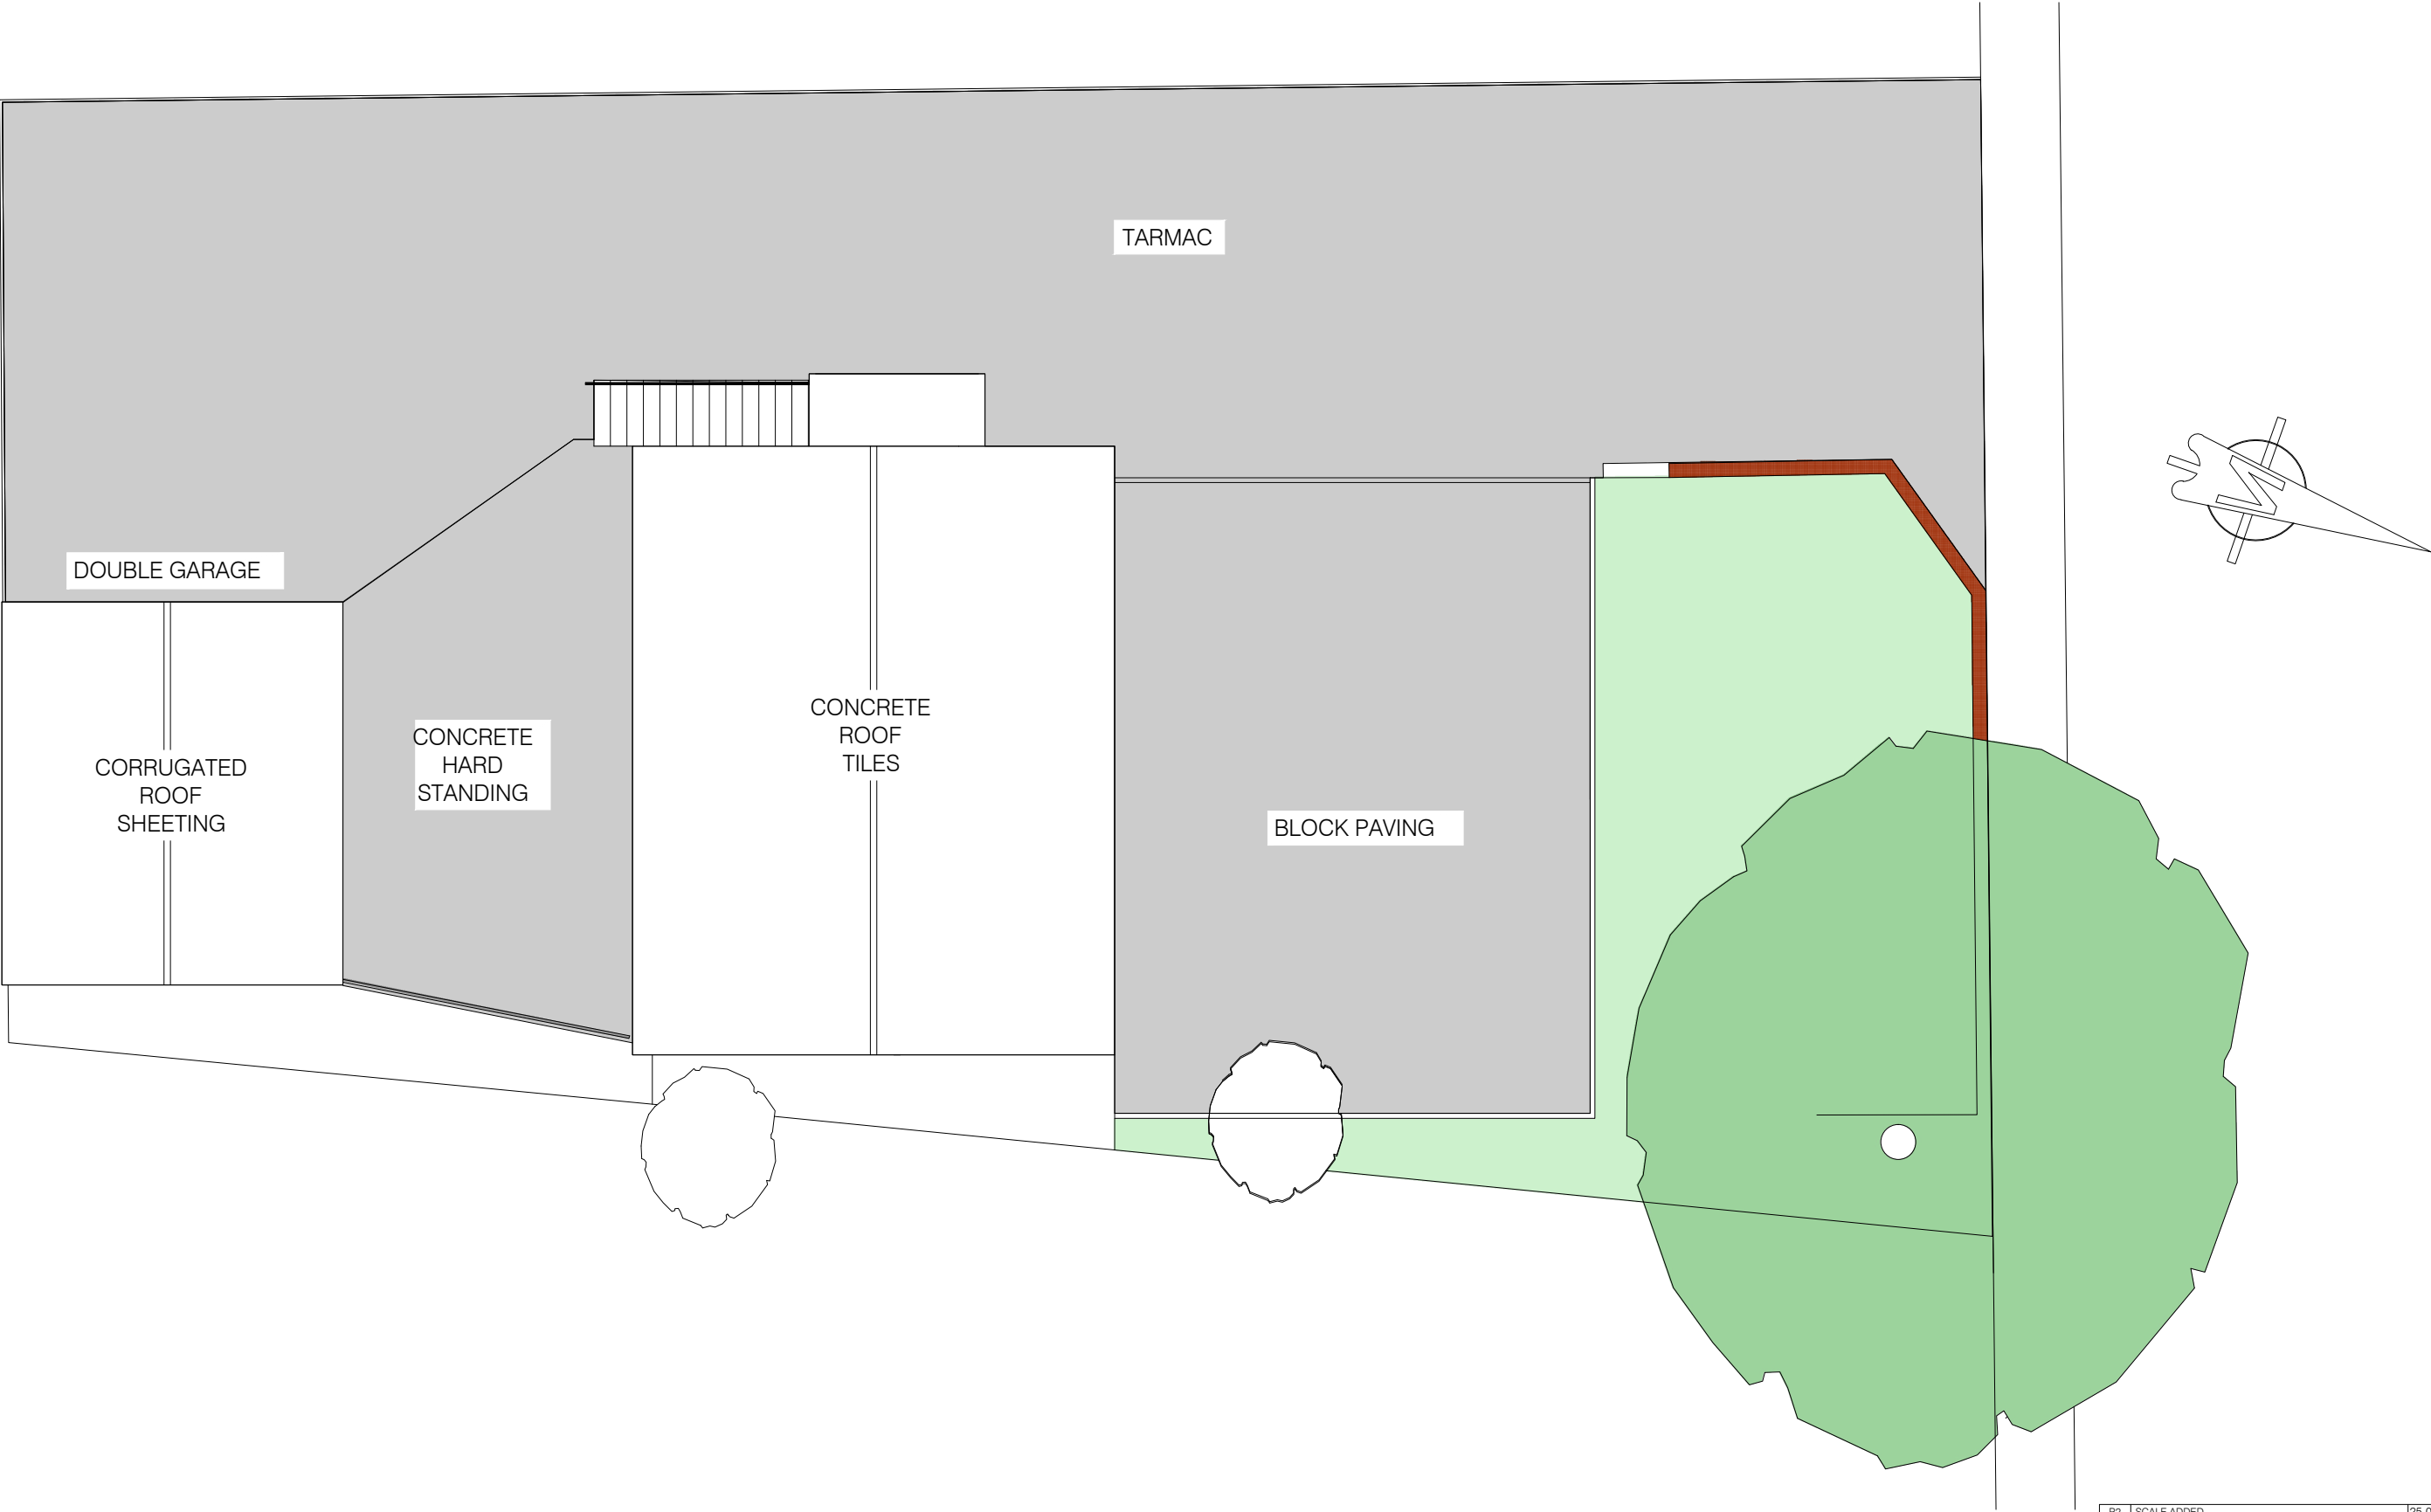

EXISTING ROOF PLAN

 

Scale (1:100 @ A3)

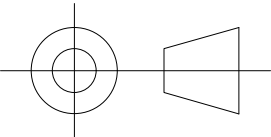

3RD ANGLE PROJECTION

P2	SCALE ADDED	25-08-26	RJB	SJR
P1	PRELIMINARY ISSUE	21-04-26	RJB	SJR
Rev	Description	Date	Drwn	Chkd
Office : 92 Pitmore Road Eastleigh Hampshire SO50 4LW Tel: 023 80 651300 Fax: 023 80 651301 Company No. : 4297515 RJS CONSULTING ENGINEERS				
Project : 32 ALLBROOK HILL EASTLEIGH		Drg. Title : EXISTING ROOF PLAN		
Client : CHD LTD		Scale : 1:100@A3	Date : APR 26	
Drg. No : 170301/300		Drwn : RJB	Chkd : SJR	