



REVISIONS

REV.	DESCRIPTION	DRAWN	CHKD.	DATE
A	Amended to client comments.	AC	AC	28/07/26
B	Amended to client comments.	AC	AC	19/08/26

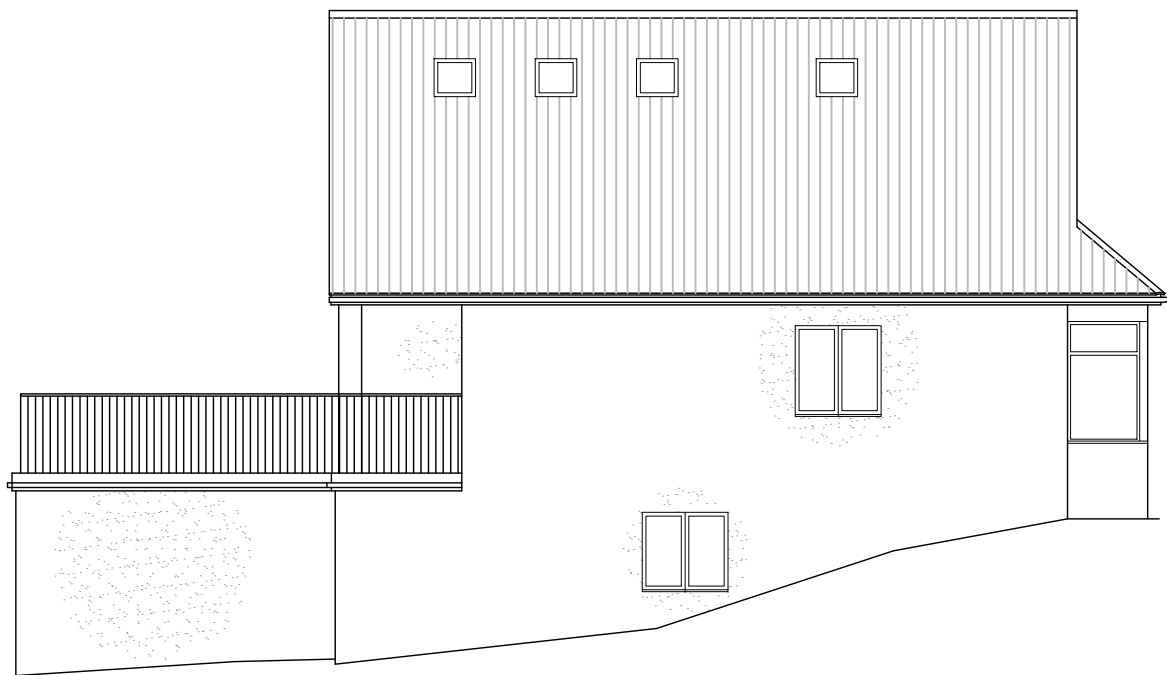

Proposed
Side Elevation

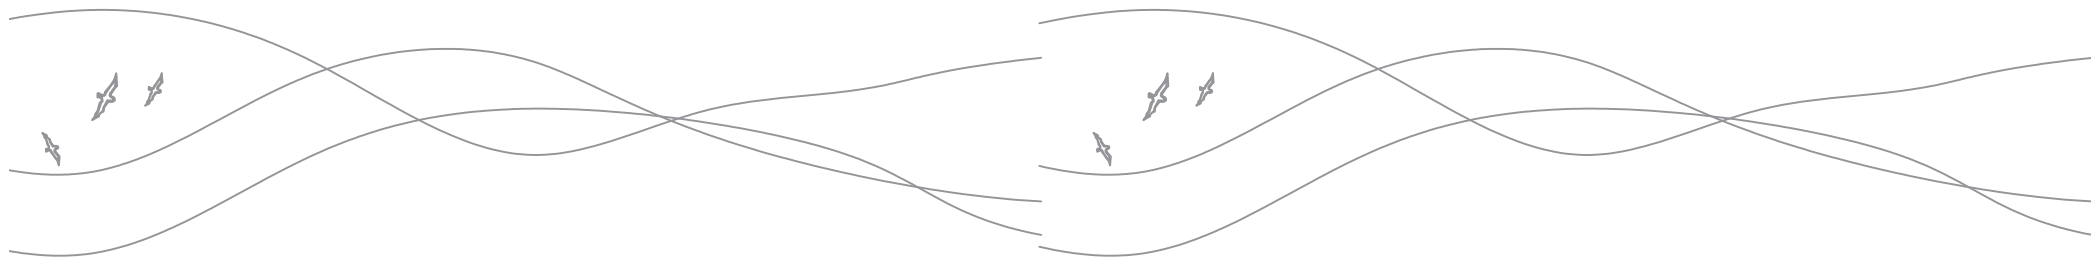

Proposed
Rear Elevation



In association with

Email: alexpcarr@outlook.com
Telephone: 07308 953285
Website: www.acdesignuk.co.uk

PROJECT
Hazledean
School Road
Bursledon

Project type Housing	Drawing classification Housing	SCALE 1:100	SHEET SIZE A3	SHEET No.	DATE 24/02/26	DRAWN Alexander Carr
DRAWING TITLE Rear and Side Elevations		Planning				
		TSB01-I04-B				

