



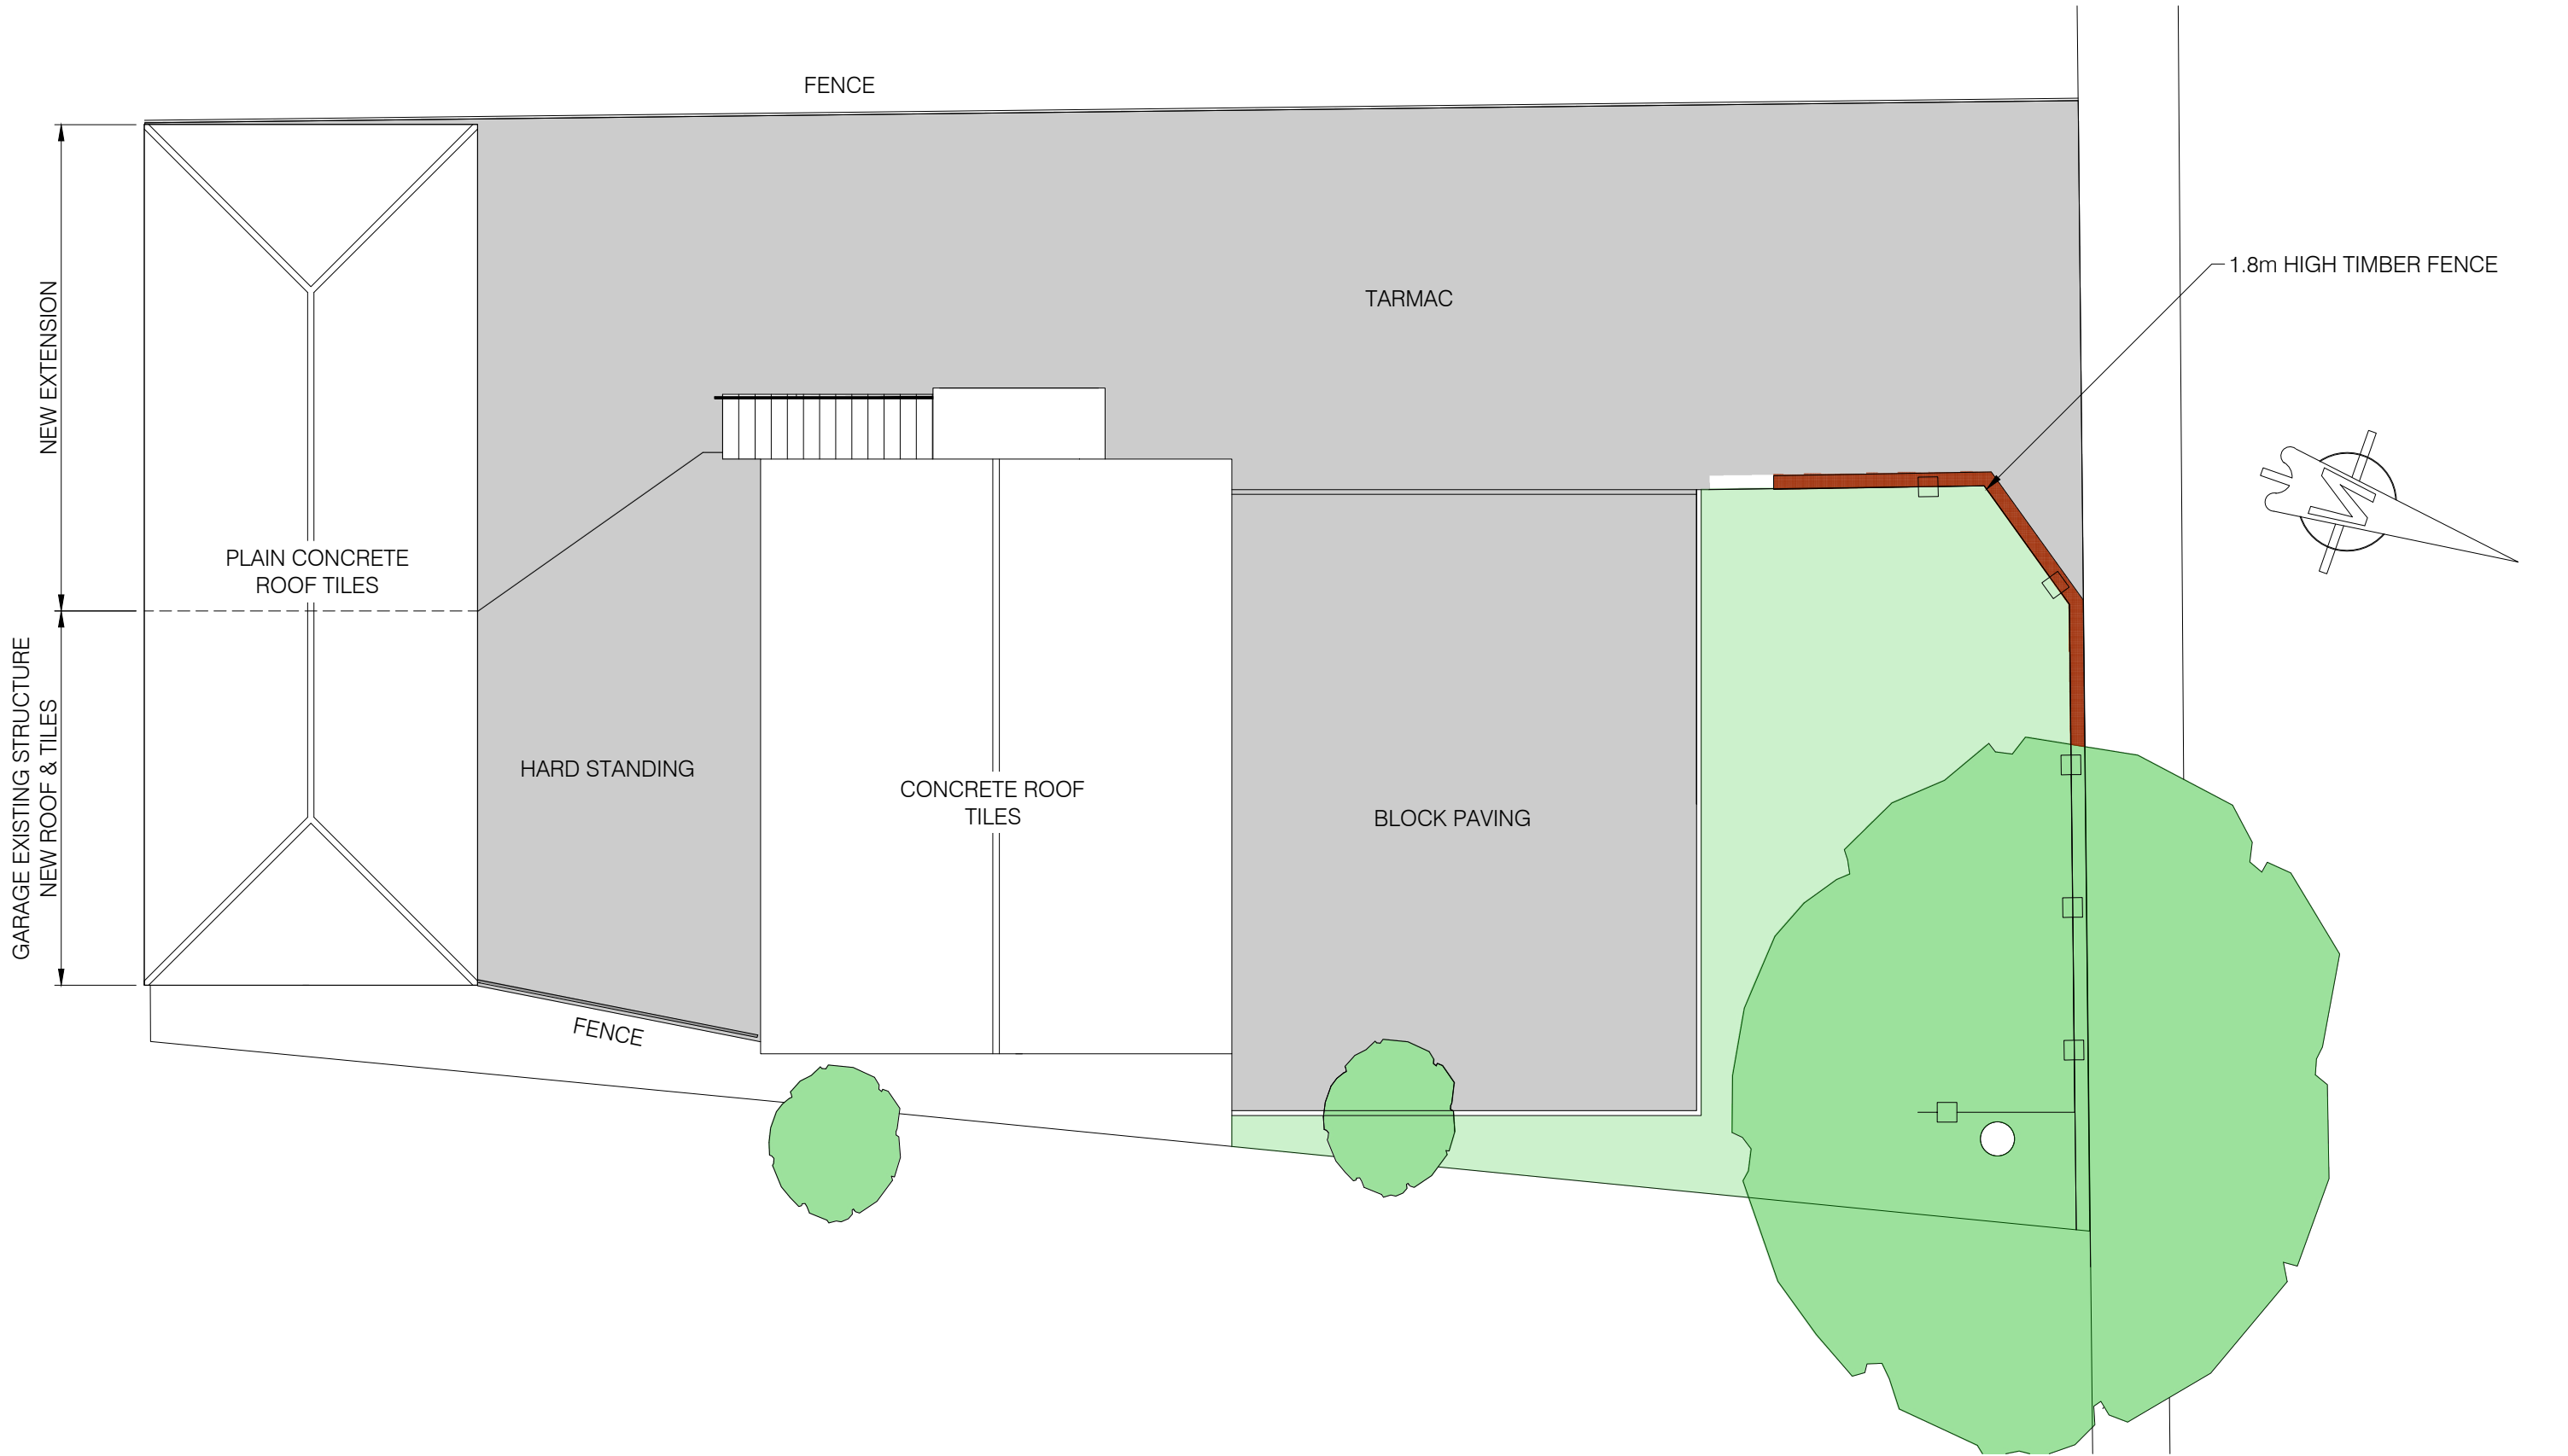

PROPOSED ROOF PLAN



Scale (1:100 @ A3)

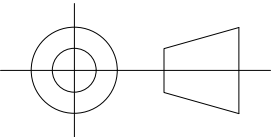

P3	SCALE ADDED.	25-08-26	RJB	SJR
P2	1.8m FENCE ADDED.	23-06-26	RJB	SJR
P1	PRELIMINARY ISSUE.	21-04-26	RJB	SJR
Rev	Description	Date	Drwn	Chkd
Office : 92 Pitmore Road Eastleigh Hampshire SO50 4LW Tel: 023 80 651300 Fax: 023 80 651301 Company No. : 4297515 RJS CONSULTING ENGINEERS				
Project : 32 ALLBROOK HILL EASTLEIGH		Drg. Title : PROPOSED ROOF PLAN		
Client : CHD LTD		Scale : 1:100@A3	Date : APR 26	
		Drwn : RJB	Chkd : SJR	
Drg. No : 170301/318		P1	P2	P3
		.	.	.
		.	.	.