



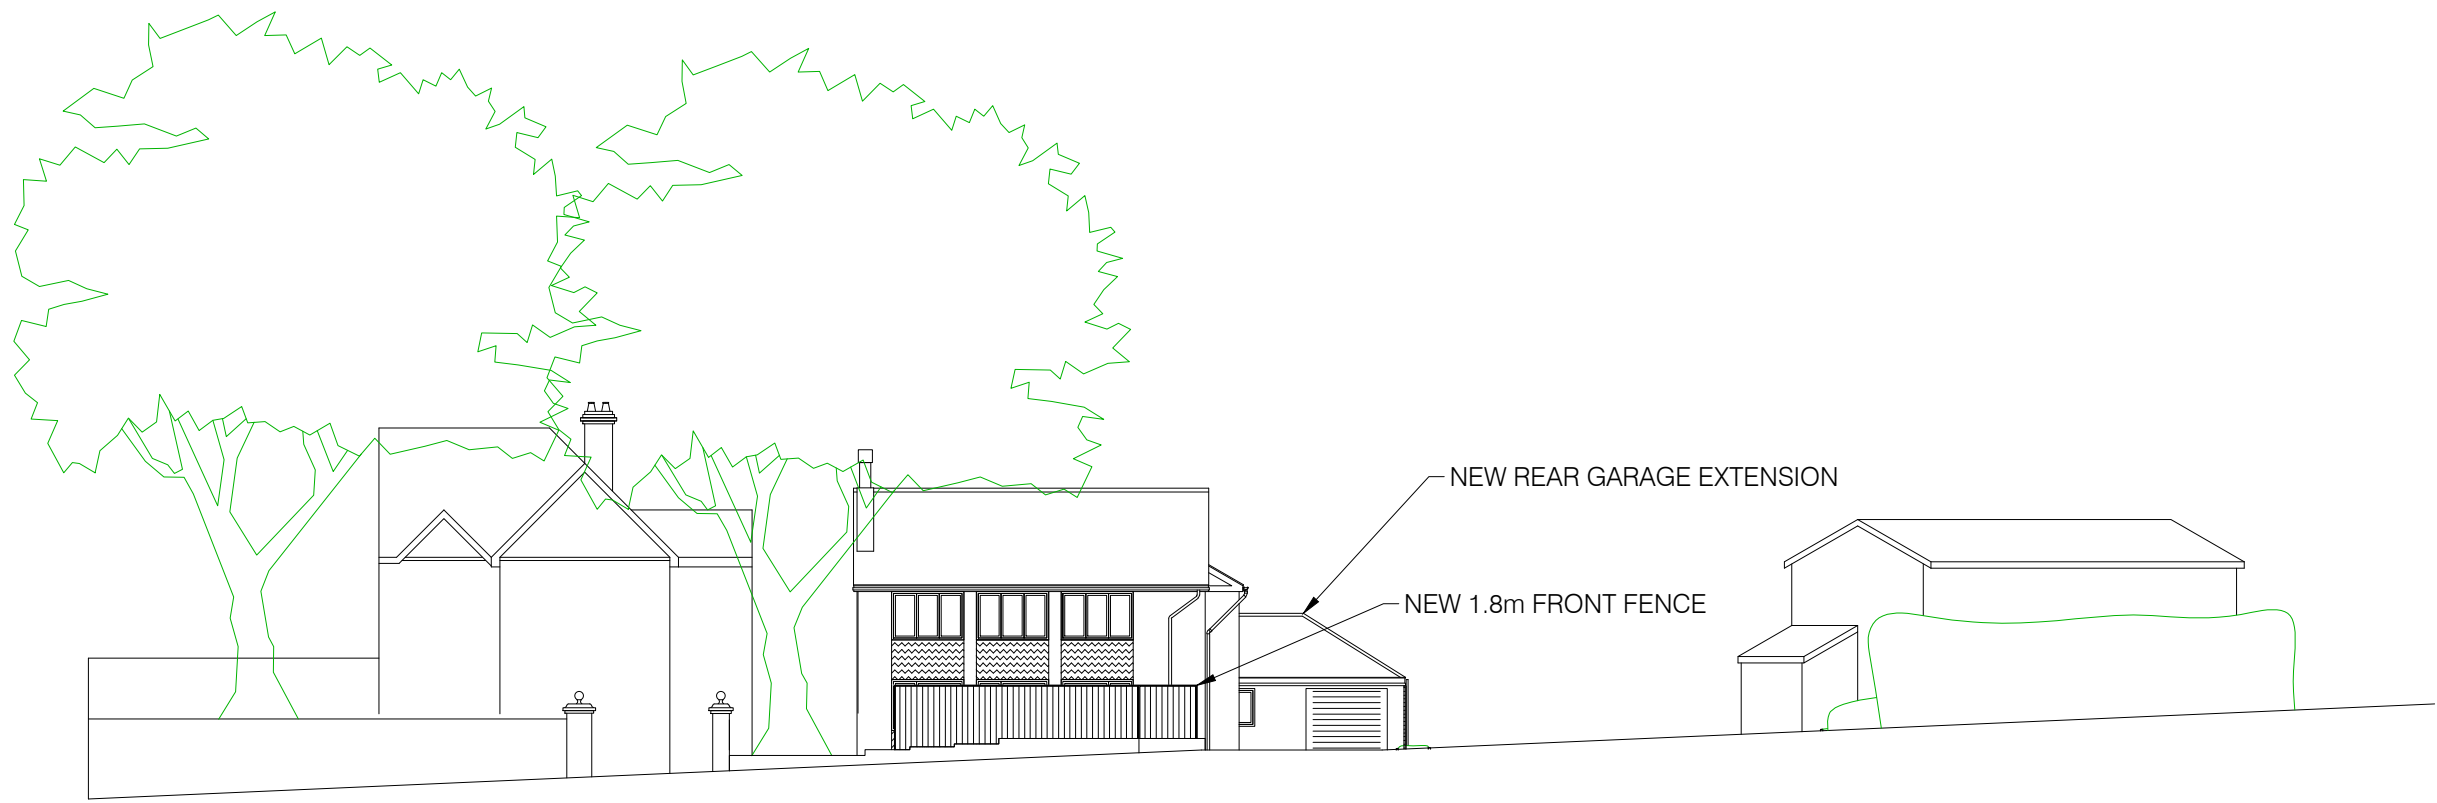

PROPOSED FRONT ELEVATION ON ALLBROOK HILL
(SHOWING ADJACENT PROPERTIES)

Scale (1:200 @ A3) 10m

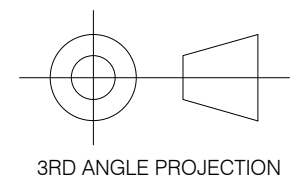

P2	SCALE ADDED.	25-08-26	RJB	SJR
P1	PRELIMINARY ISSUE.	09-07-26	RJB	SJR
Rev	Description	Date	Drwn	Chkd
Office : 92 Pitmore Road Eastleigh Hampshire SO50 4LW Tel: 023 80 651300 Fax: 023 80 651301 Company No. : 4297515		RJS CONSULTING ENGINEERS		
Project : 32 ALLBROOK HILL EASTLEIGH		Drg. Title : PROPOSED FRONT ELEVATION ON ALLBROOK HILL		
Client : CHD LTD		Scale : 1:200@A3	Date : JUN 26	
		Drwn : RJB	Chkd : SJR	
Drg. No : 170301/325		P1	P2	.