


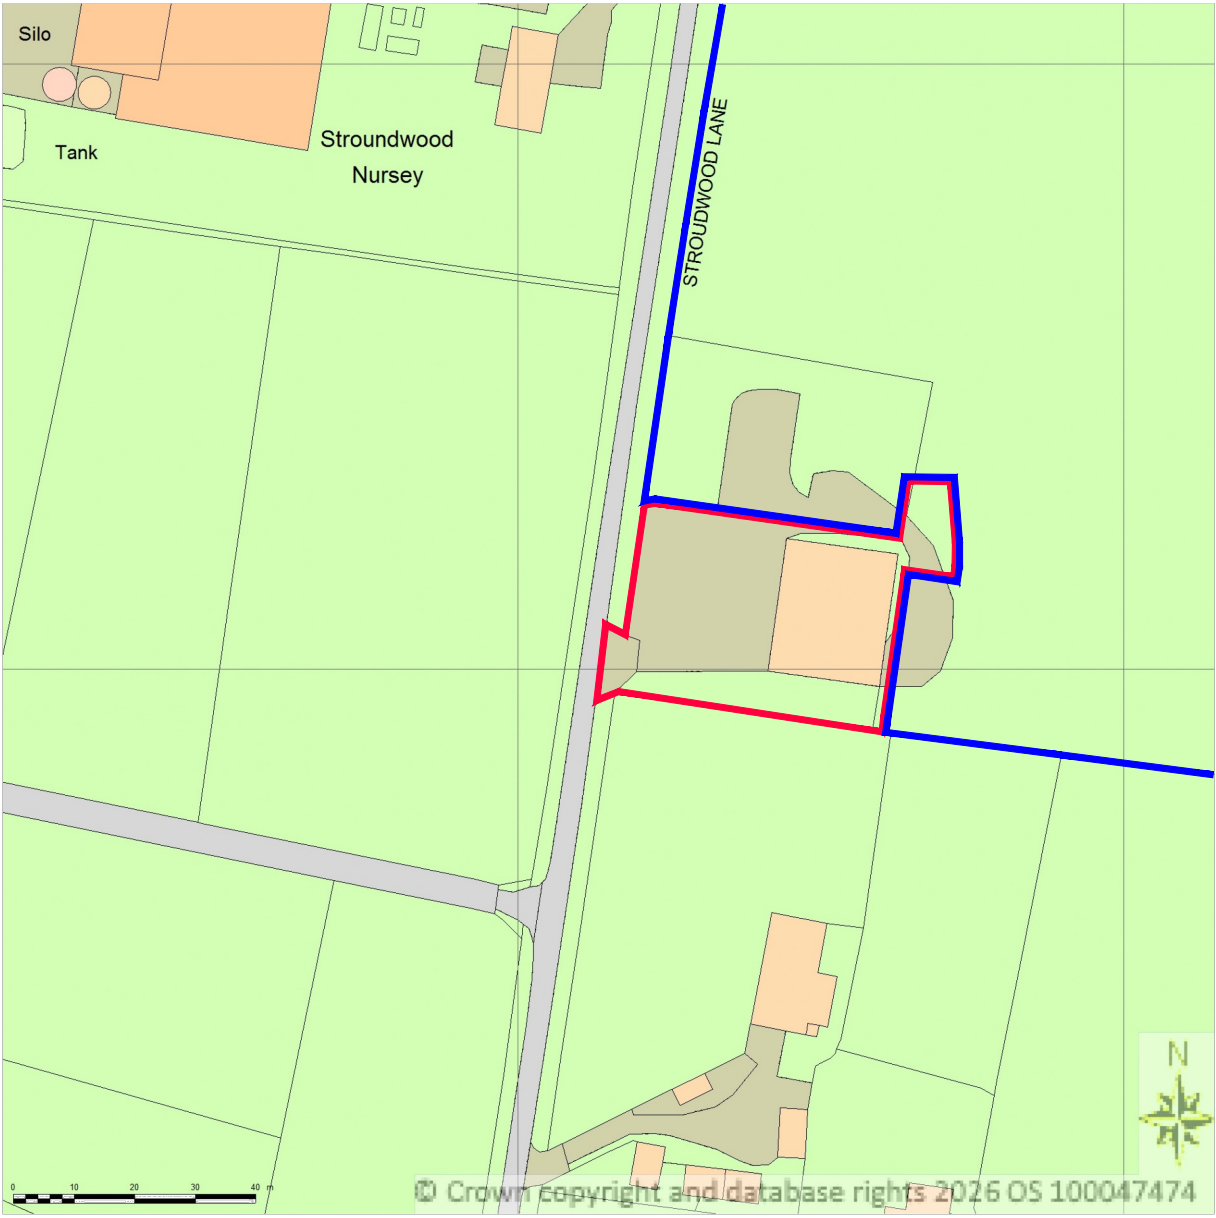


Supplied by Streetwise Maps Ltd
www.streetwise.net
Licence No: 100047474
10:17:47 23/05/2026

LOCATION PLAN @ 1:1250
Licence No. 100047474
Application site shown in red
Land in the same ownership shown in blue

Scale 1:1250

0 50000 100000

 

NOTES:

ALL DIMENSIONS TO BE CHECKED ON SITE AND VERIFIED PRIOR TO COMMENCING WORKS/MANUFACTURE. ANY DISCREPANCIES TO BE REPORTED TO NOUVEAU ARCHITECTURE

THIS DRAWING IS PROTECTED BY COPYRIGHT. IT MAY NOT BE REPRODUCED IN ANY FORM OR BY ANY MEANS FOR ANY PURPOSE WITHOUT THE WRITTEN PERMISSION OF NOUVEAU ARCHITECTURE


ISSUED FOR PLANNING PURPOSES ONLY

D	27.07.26	Updated following the Landscape Officers comments
C	23.05.26	Location Plan & foul drainage added.
B	29.04.26	Parking moved and entrance gate changed to a sliding gate.
A	30.03.26	Building moved to the east by 1.0m Eaves height reduced in height by 1.0m Glazed entrance omitted and single door added. Car park surface area changed to shingle. Cladding colour changed to anthracite. Soft landscaping added.
Rev	Date	Description

CLIENT:
Holmcote Estates Limited Holmcote Yard Heath Road Soberton Heath Hampshire PO17 6LA
PROJECT:
Stroudwood Lane Upham SO32 1HG
DRAWING TITLE:
Proposed Site Plan & Location Plan
PLANNING

NOUVEAU ARCHITECTURE

9 Bere Lane
Knowle Village
Hampshire
PO17 5GL
Tel: 01329 833396
Email: info@nouveau-architecture.co.uk
Web: www.nouveau-architecture.co.uk

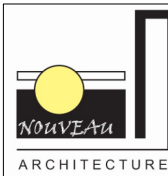

SCALE:	As shown @ A1		
DATE:	Jan 2026		
DRAWN:	ASW		
CHECKED BY:	CW		
DRAWING NO:			
N444	PL01	D	