






FRONT ELEVATION (NORTH) SHOWING REAR GARAGE

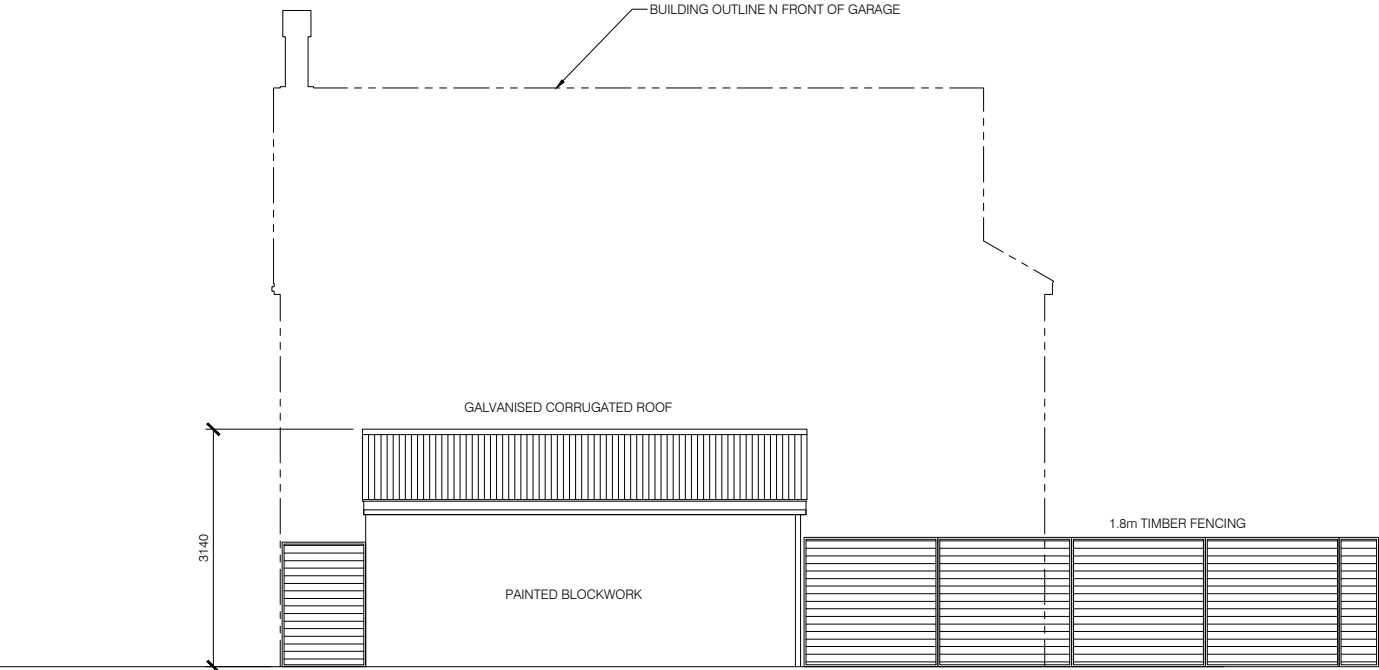

REAR ELEVATION (SOUTH)

 

Scale (1:100 @ A3)

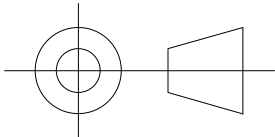

3RD ANGLE PROJECTION

EXISTING FRONT AND REAR ELEVATIONS

P3	SCALE ADDED.	25-08-26	RJB	SJR
P2	WAS PROPOSED ELEVATIONS.	23-06-26	RJB	SJR
P1	PRELIMINARY ISSUE.	18-06-26	RJB	SJR
Rev	Description	Date	Drwn	Chkd
Office : 92 Pitmore Road Eastleigh Hampshire SO50 4LW Tel: 023 80 651300 Fax: 023 80 651301 Company No. : 4297515				
Project : 32 ALLBROOK HILL EASTLEIGH		Drg. Title : EXISTING FRONT AND REAR ELEVATIONS		
Client : CHD LTD		Scale : 1:100@A3	Date : JUN 26	
		Drwn : RJB	Chkd : SJR	
Drg. No : 170301/320		P1	P2	P3
		.	.	.