


DO NOT SCALE * ALL DIMENSIONS TO BE CHECKED ON SITE AND VERIFIED PRIOR TO COMMENCING WORKS/MANUFACTURE. ANY DISCREPANCIES TO BE REPORTED TO THE ARCHITECT.

THIS DRAWING IS PROTECTED BY COPYRIGHT. IT MAY NOT BE REPRODUCED IN ANY FORM OR BY ANY MEANS FOR ANY PURPOSE WITHOUT THE WRITTEN PERMISSION OF WITCHER CRAWFORD LIMITED

* THE ABOVE 'DO NOT SCALE' DISCLAIMER DOES NOT APPLY TO DRAWINGS SUBMITTED FOR THE PURPOSE OF PLANNING. IN THIS INSTANCE REFER TO SCALE BARS TO CONFIRM ACCURACY.

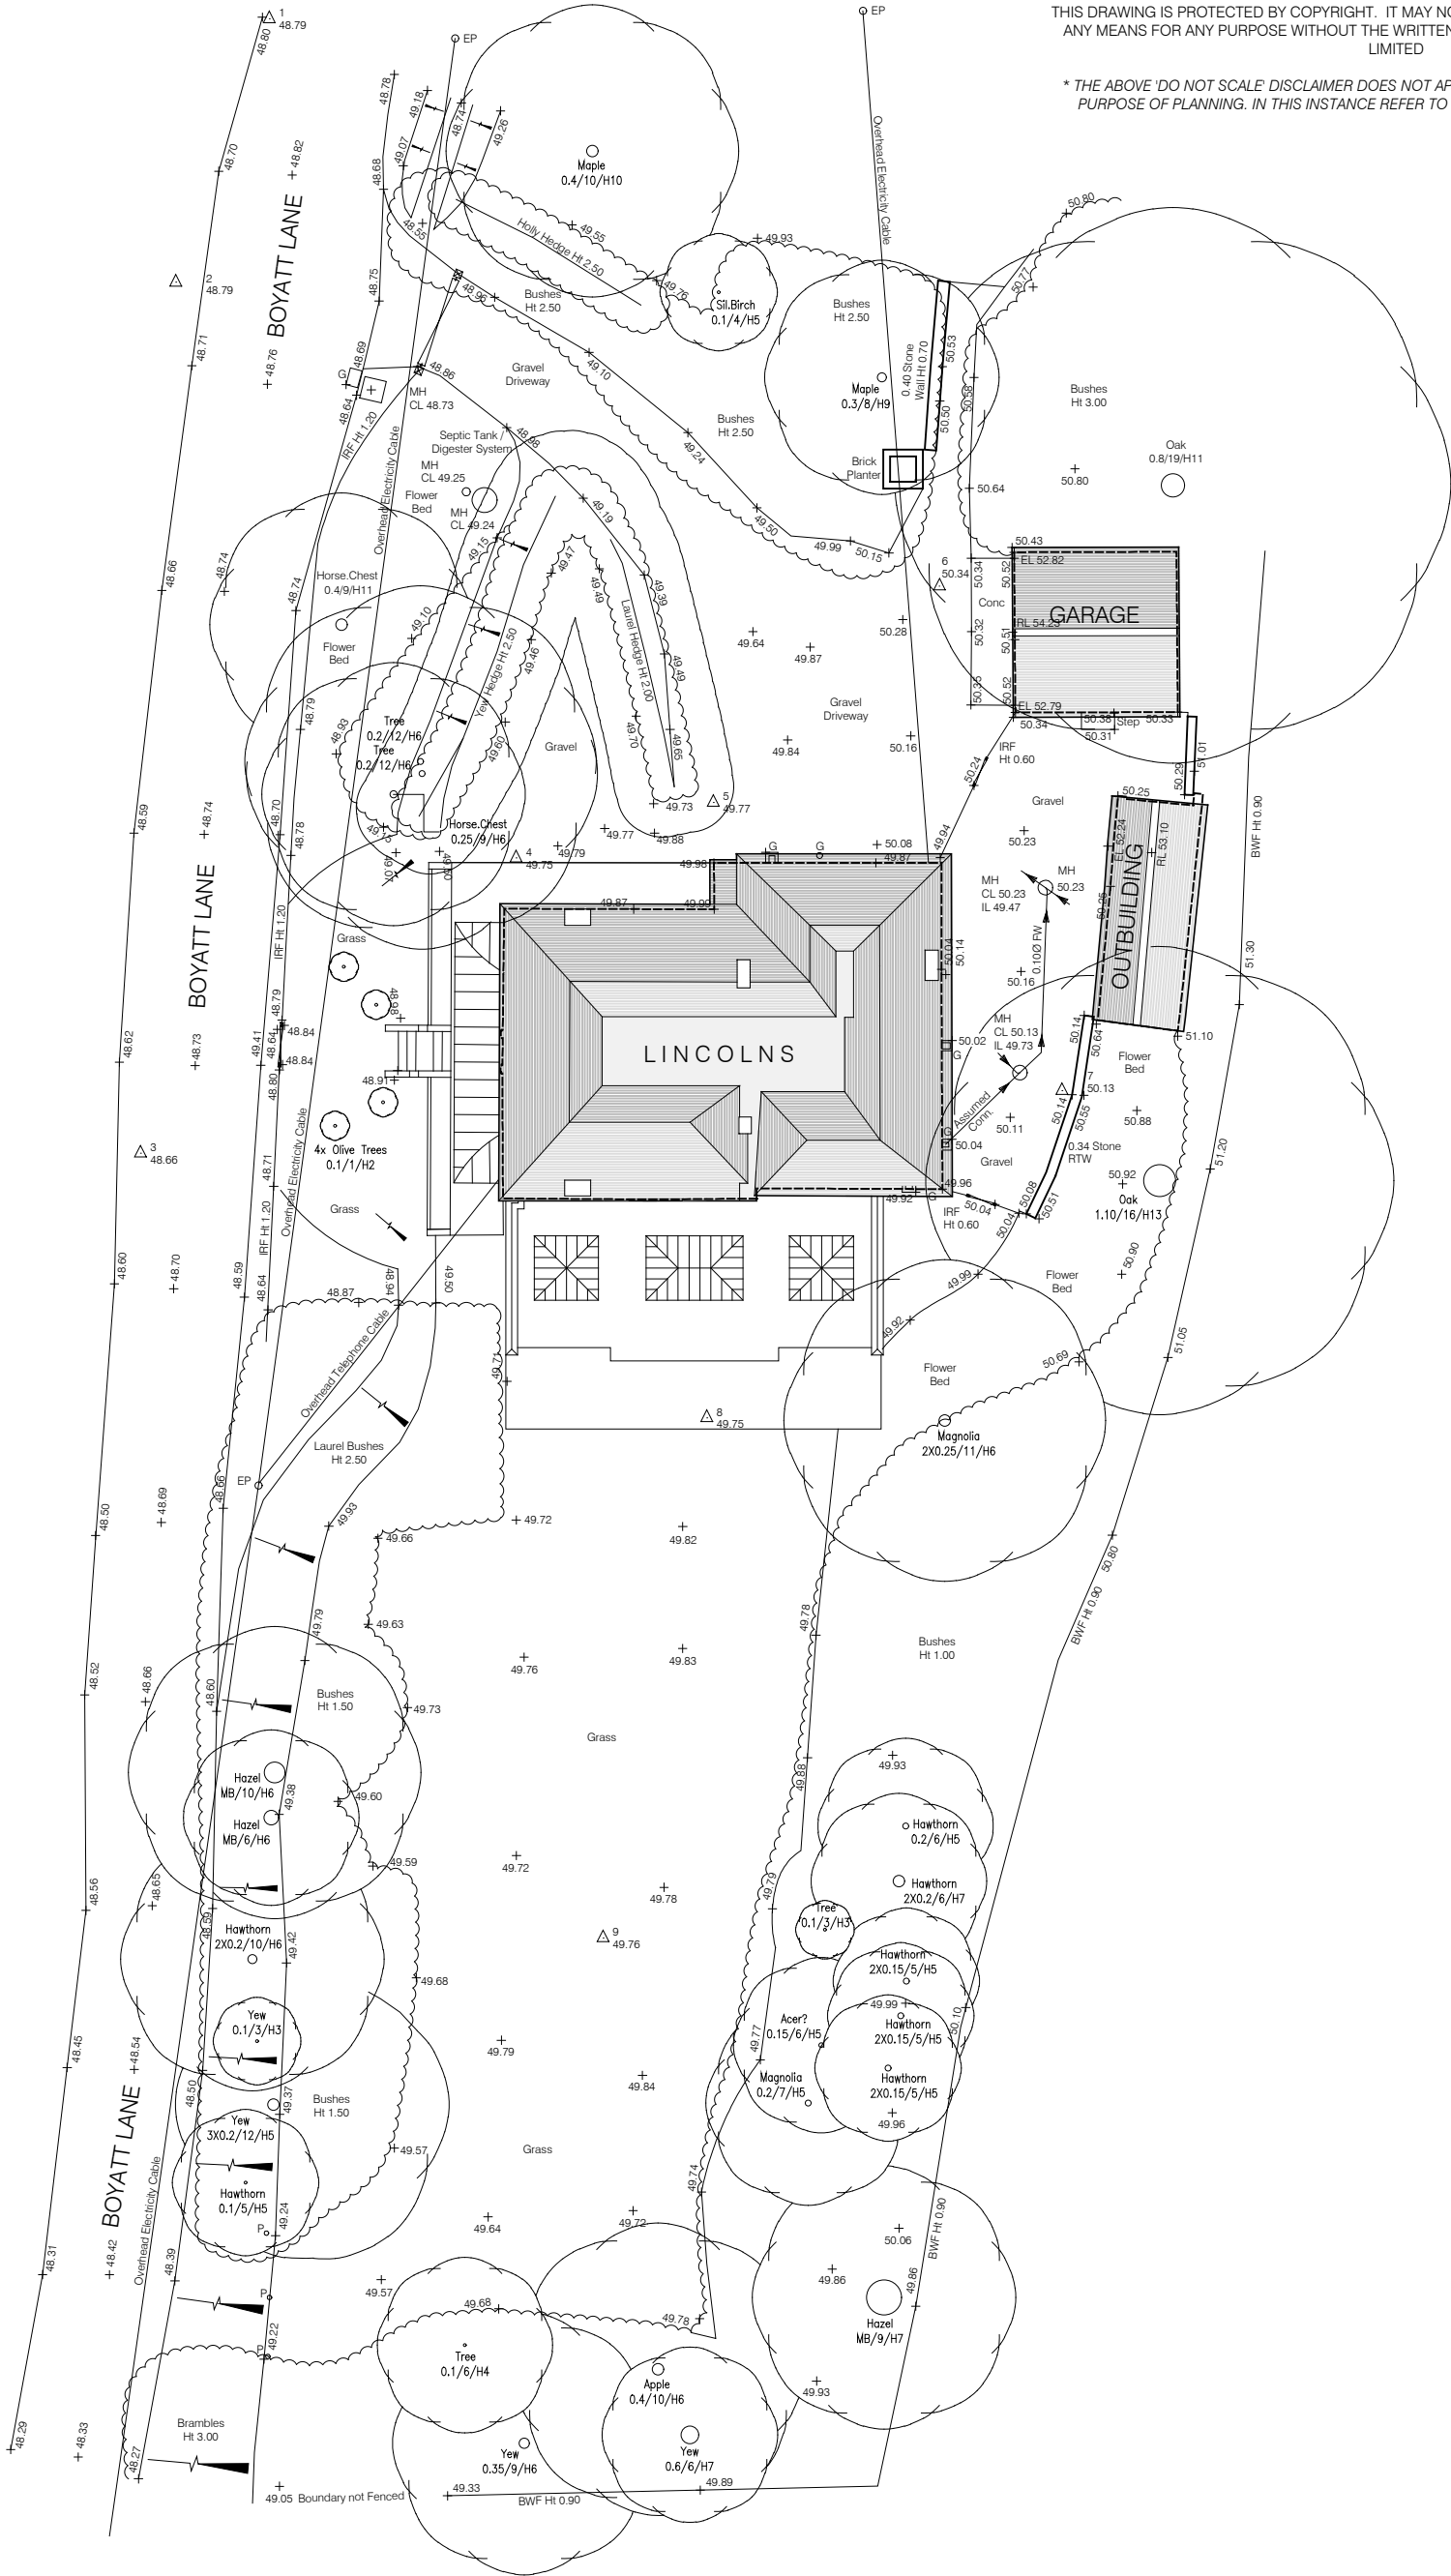

				CLIENT:	DRAWING TITLE	SCALE: 1:250 @ A3		
				R Charles & D Nichols	Proposed Site Plan	DATE: June 2026		
						DRAWN: BH		
						CHECKED BY: GC		
				PROJECT		DRAWING NO.		
Rev	Date	Description		Lincolns, Boyatt Lane		W1789	P10	
Revisions								



WITCHER CRAWFORD
ARCHITECTS & DESIGNERS

1 Winnall Valley Road
Winchester
Hampshire
SO23 0LD
Tel: 01962 813344
email: info@witchercrawford.co.uk
web: www.witchercrawford.co.uk