


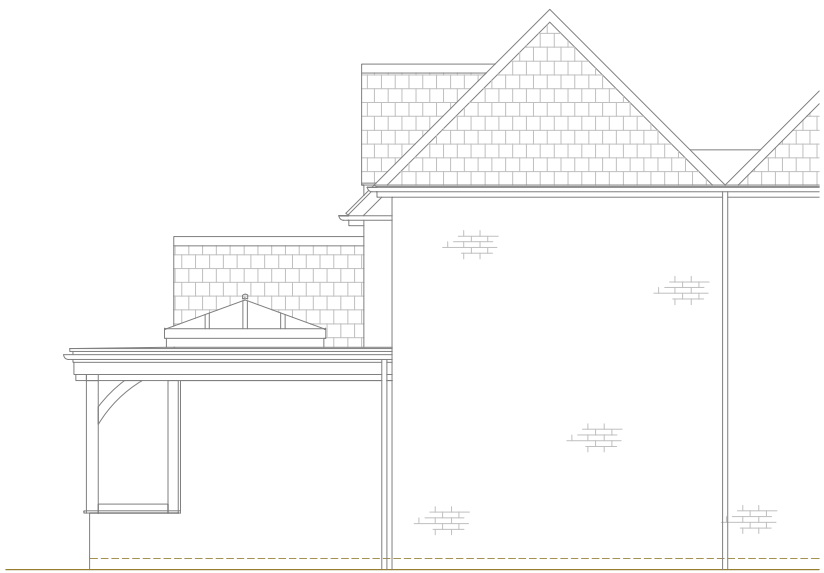


PROPOSED SIDE ELEVATION
Scale 1:100




PROPOSED REAR ELEVATION
Scale 1:100



PROPOSED SIDE ELEVATION
Scale 1:100

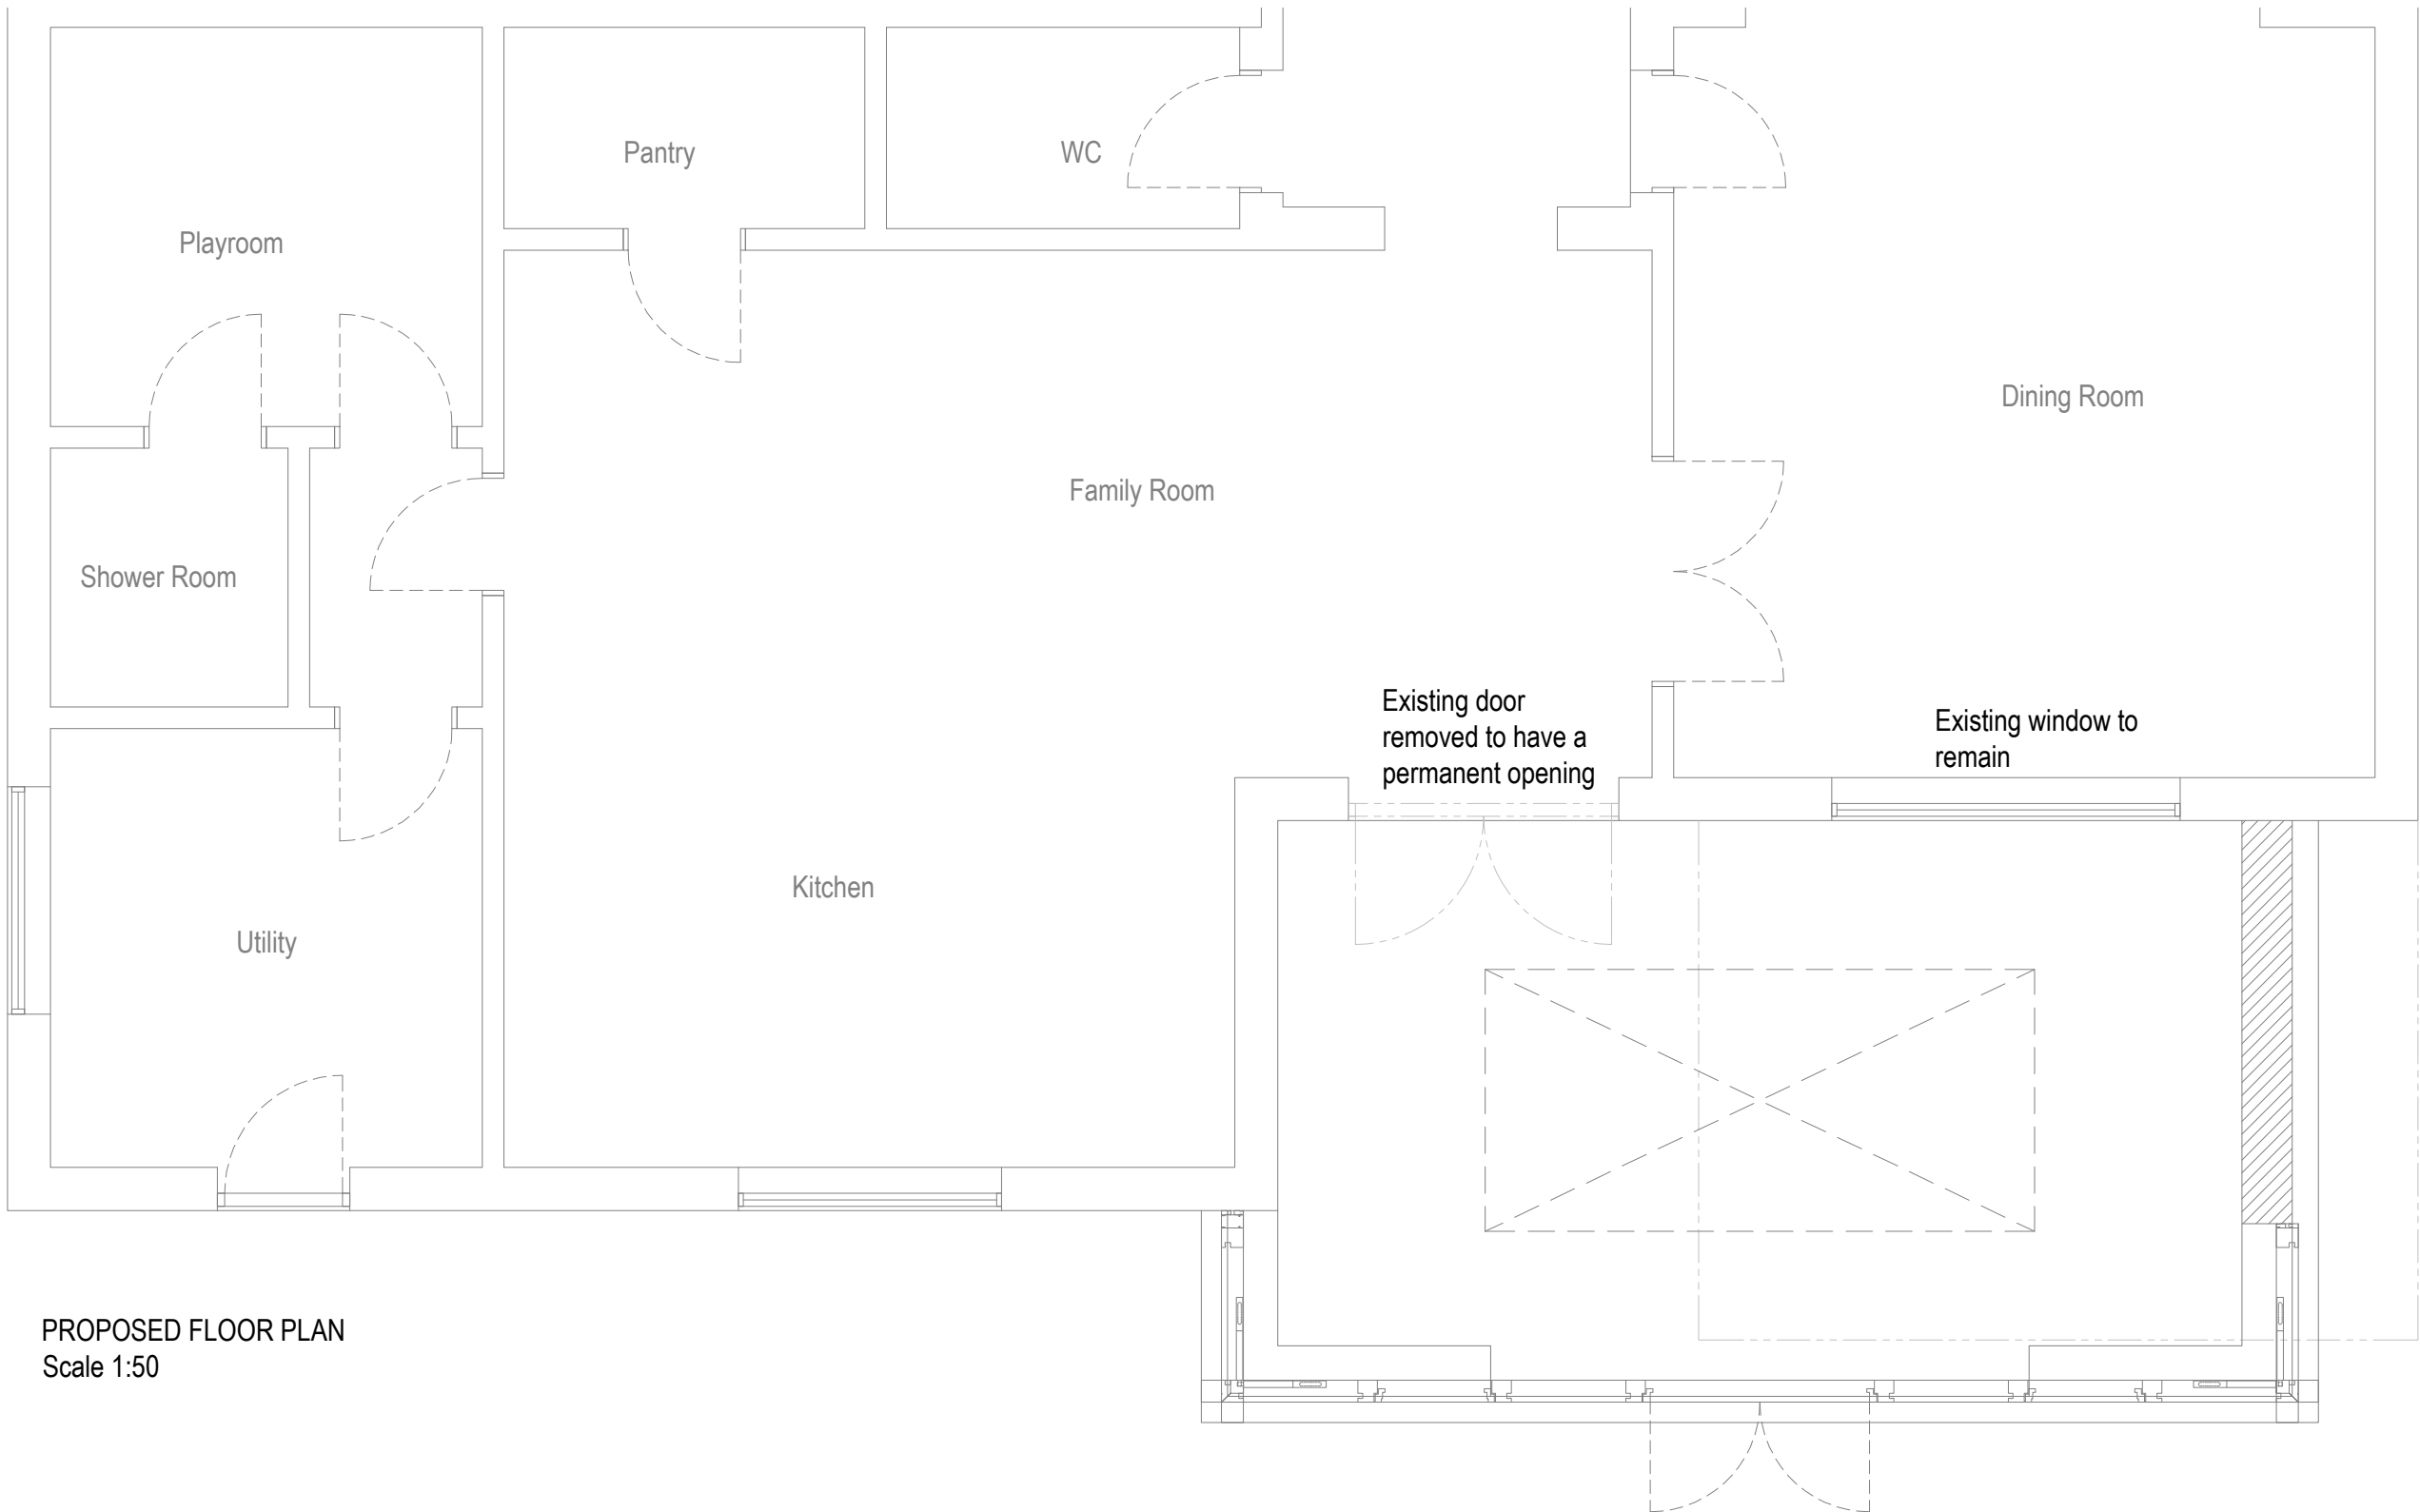



PROPOSED FLOOR PLAN
Scale 1:50

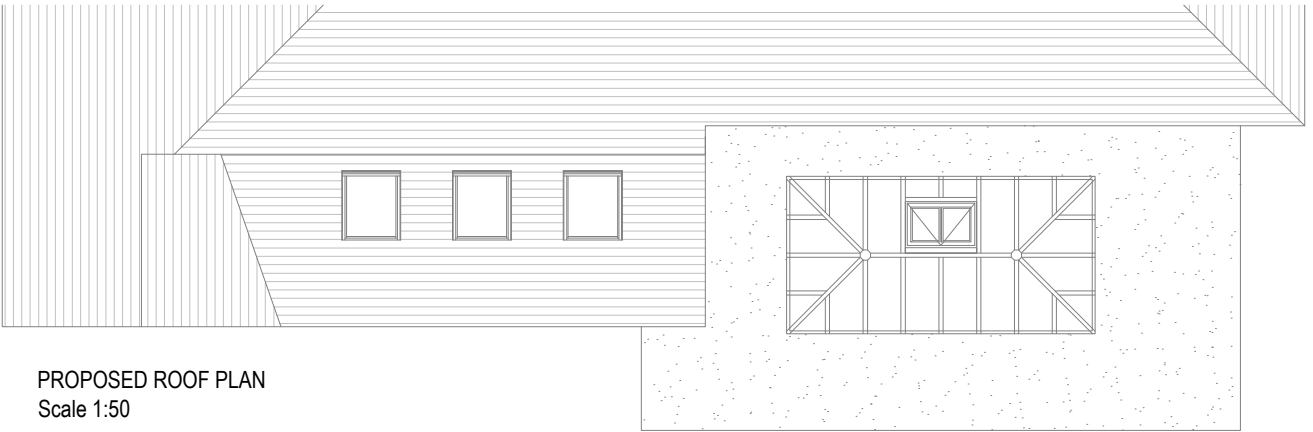

PROPOSED ROOF PLAN
Scale 1:50

A	26.08.26	Adjusted base size
REVISION	DATE	COMMENT

client 47 Brownhill Road Chandlers Ford Hampshire SO53 2EF			
Drawing: Proposed Plans & Elevations			
scale: Varies@A2	dwg: 13355 /02	rev: A	
date: July '26			

  


David Salisbury

Bennett Road,
Isleport Business Park,
Highbridge, Somerset, TA9 4PW
Tel: 01278-764400 Fax:
01278-764422