



No.24 Pern Drive, Botley, Southampton, Hampshire, SO30 2GW.


NOTES:
The contractor, sub-contractor or supplier is to check all relevant dimensions, levels, existing structure and materials together with existing service runs prior to commencing the works. ANY DISCREPANCIES ARE TO BE BROUGHT TO THE ATTENTION OF THE ARCHITECTURAL DESIGNER.
© This drawing is copyright and may not be copied, traced, altered or reproduced without the express written permission of the Architectural Designer.

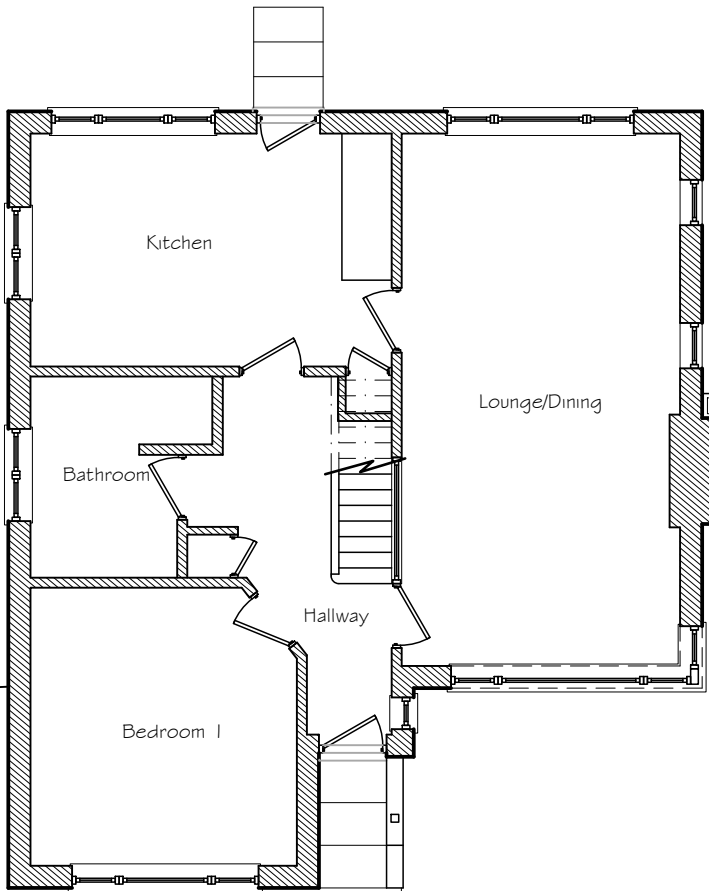

Existing Ground Floor Plan 1:100 @ A3

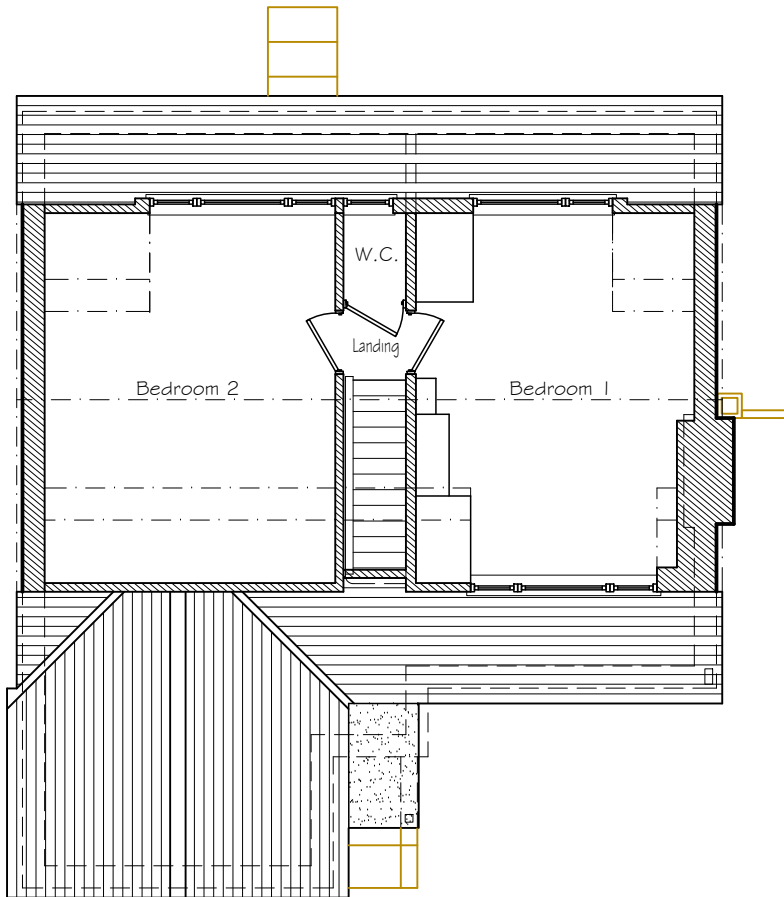

Existing First Floor Plan 1:100 @ A3

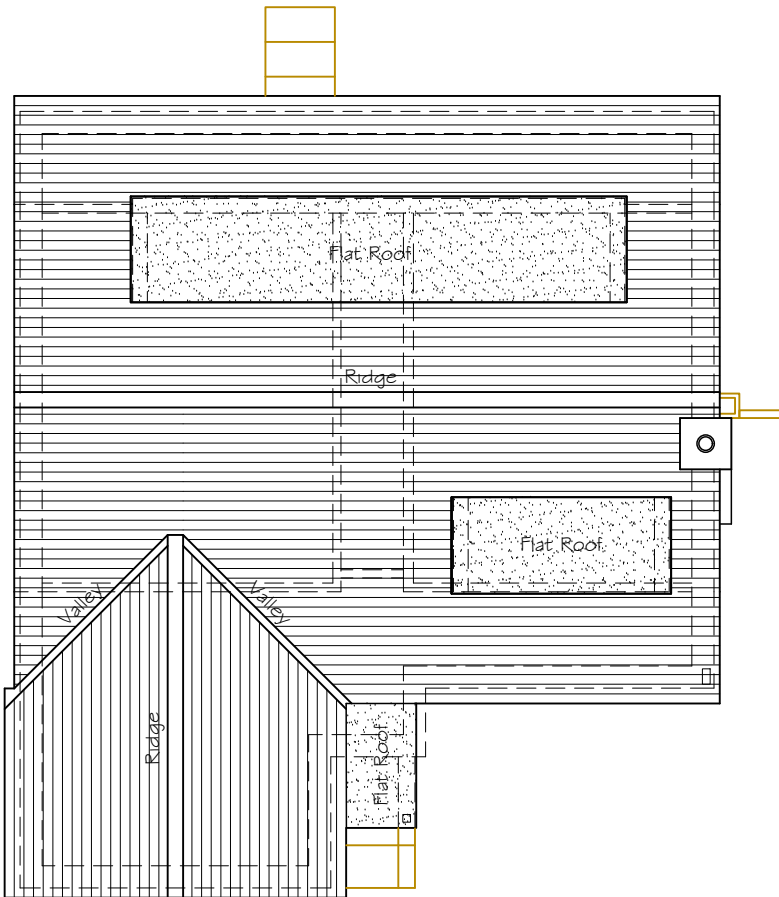

Existing Roof Plan 1:100 @ A3



L.M.D. Designs Ltd.
Architectural Design Services

4 Foxcombe Close, Swanmore,
Hampshire, SO32 2UJ.
Tel: 07876 712622
Email: Lmdarchitecture@aol.com

Job Title			
Proposed Works at No.24 Pern Drive, Botley, Southampton, Hampshire, SO30 2GW.			
Client			
Mr & Mrs N. Brown			
Drawing Title			
Planning			
Floor & Roof Plans			
Existing			
CAD REF: 2261058-24-Pern-Drive.dwg			Scale 1:100
Drawn SLV	Amended	Checked	Date Jun'26
Job No. 2261058	Dwg. No. 102	Rev. A	

