

No.24 Pern Drive, Botley, Southampton, Hampshire, SO30 2GW.

NOTES:
The contractor, sub-contractor or supplier is to check all relevant dimensions, levels, existing structure and materials together with existing service runs prior to commencing the works. ANY DISCREPANCIES ARE TO BE BROUGHT TO THE ATTENTION OF THE ARCHITECTURAL DESIGNER.
© This drawing is copyright and may not be copied, traced, altered or reproduced without the express written permission of the Architectural Designer.



Existing North East Elevation 1:100 @ A3




Existing North West Elevation 1:100 @ A3




Existing South West Elevation 1:100 @ A3



Existing South East Elevation 1:100 @ A3

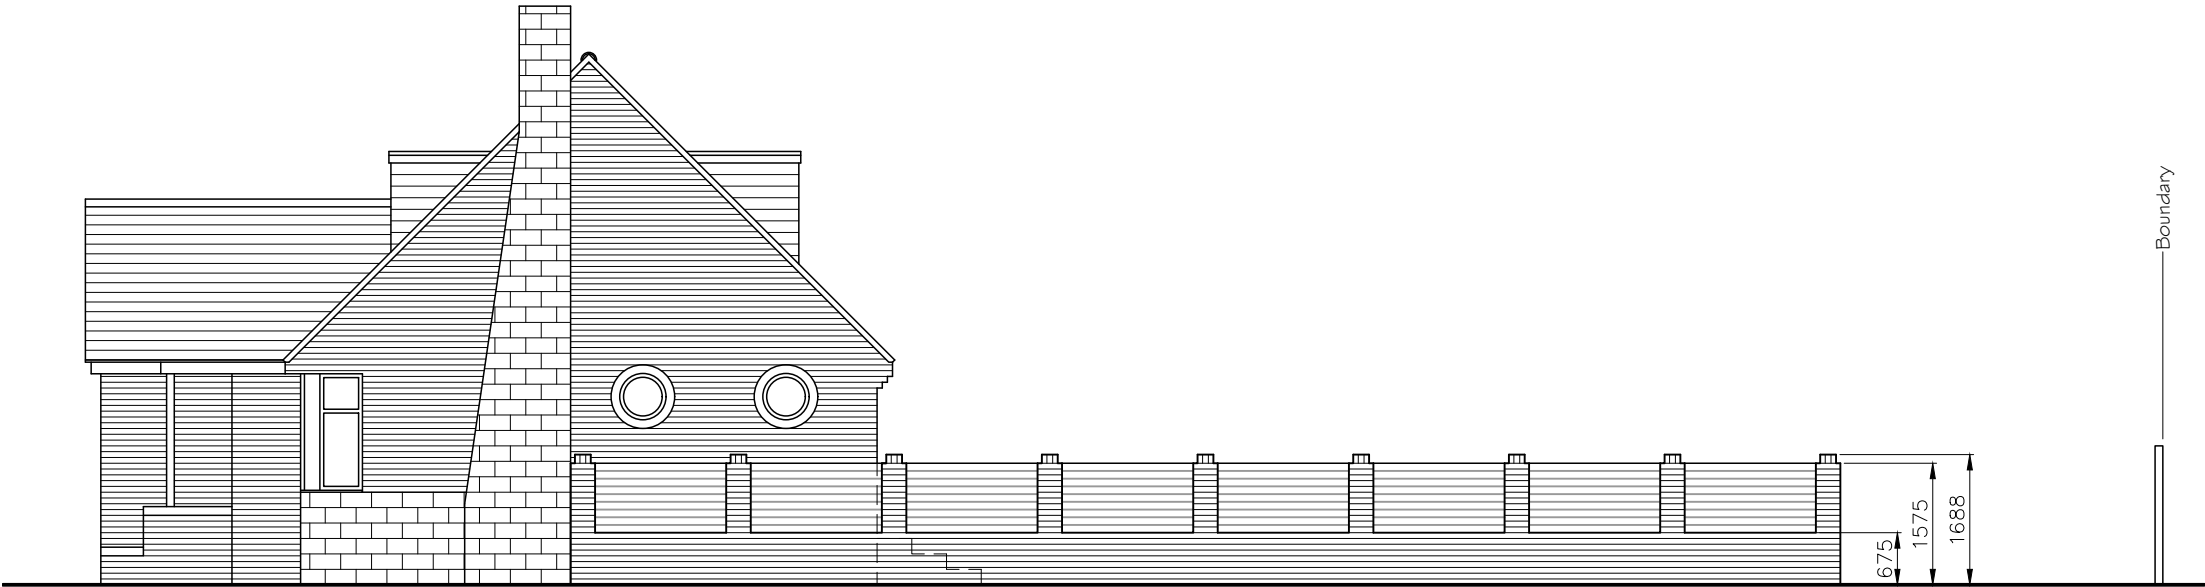

Existing North West Street Scene 1:100 @ A3

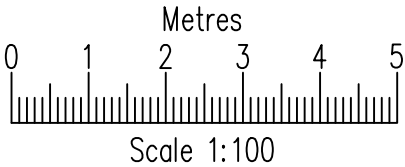


L.M.D. Designs Ltd.
Architectural Design Services
4 Foxcombe Close, Swanmore,
Hampshire, SO32 2UJ.
Tel: 07876 712622
Email: Lmdarchitecture@aol.com

Job Title	Proposed Works at No.24 Pern Drive, Botley, Southampton, Hampshire, SO30 2GW.
Client	Mr & Mrs N. Brown
Drawing Title	Planning Elevations Existing
CAD REF:	2261058-24-Pern-Drive.dwg
Scale	1:100
Drawn	SLV
Amended	
Checked	
Date	Jun'26
Job No.	2261058
Drg. No.	103
Rev.	A