




VIEW 01 - FROM BRICK FIELD LANE




VIEW 02 - FRONT APPROACH



VIEW 03 - CAFE & GYM ACCESS

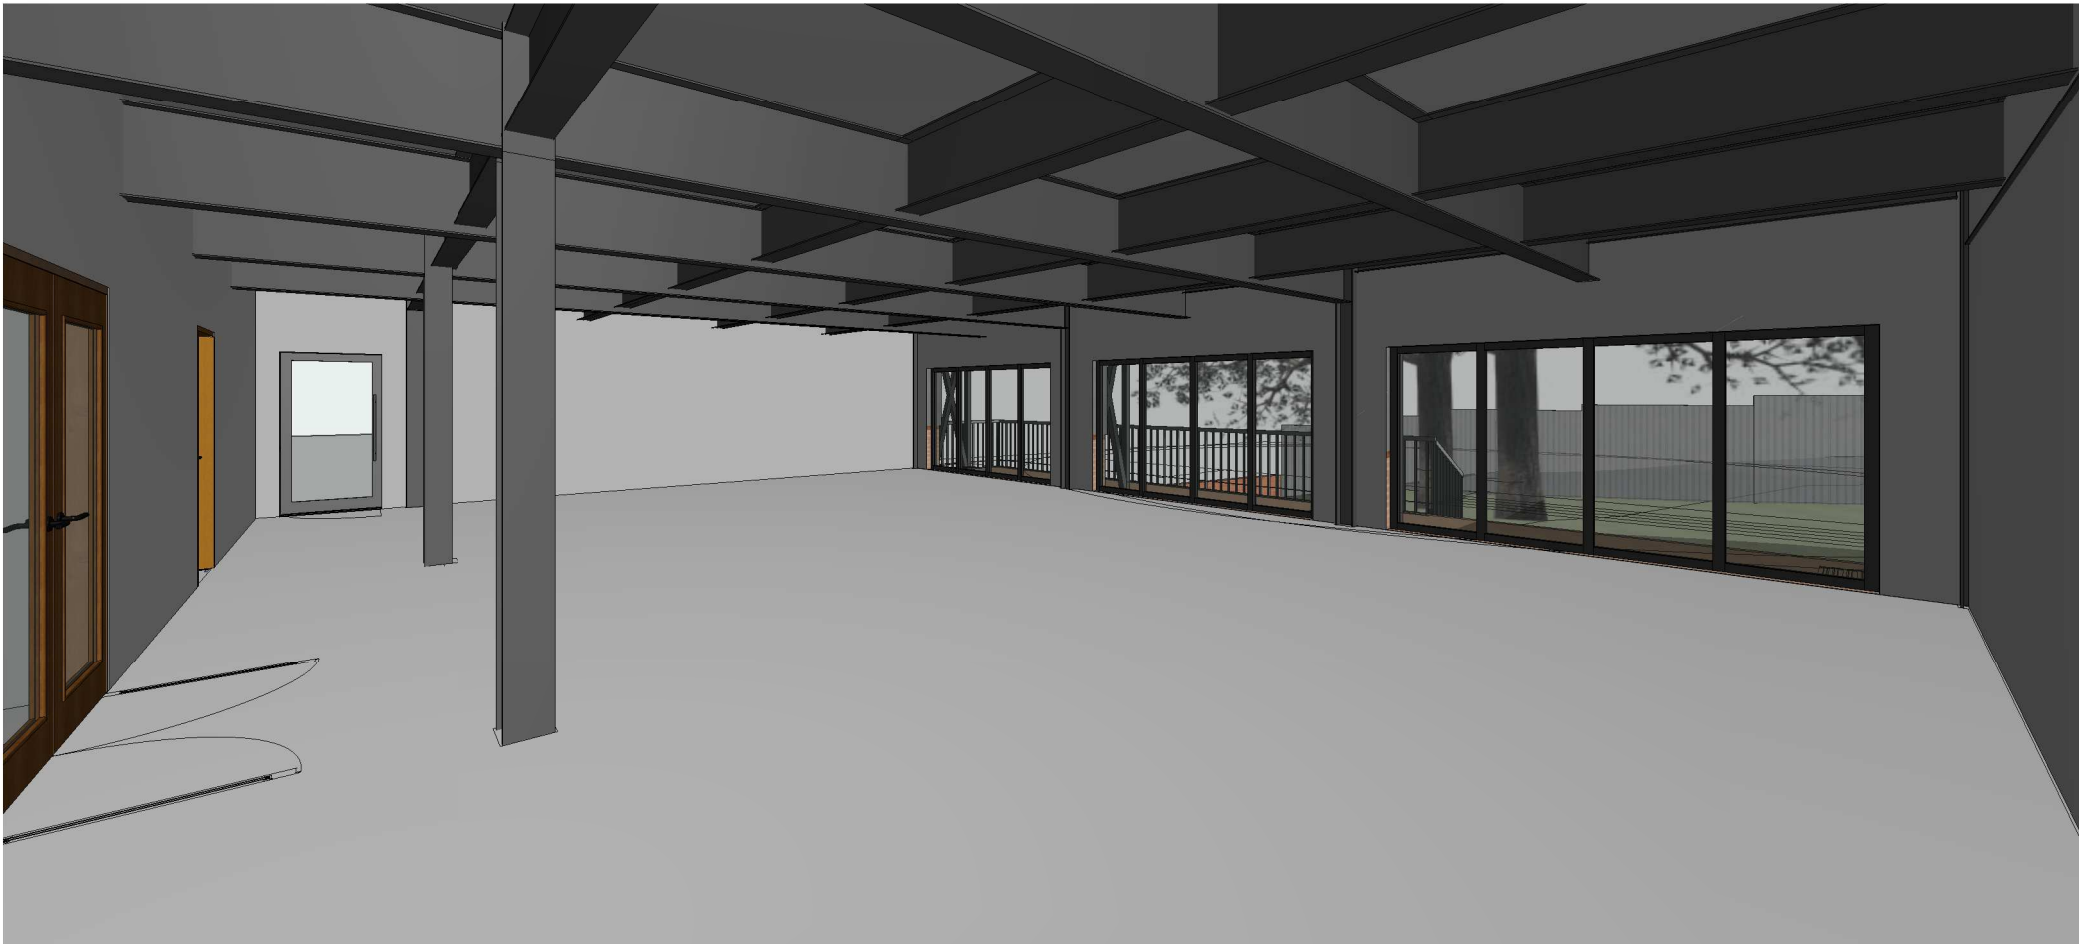

VIEW 04 - MAIN SCOUT HALL

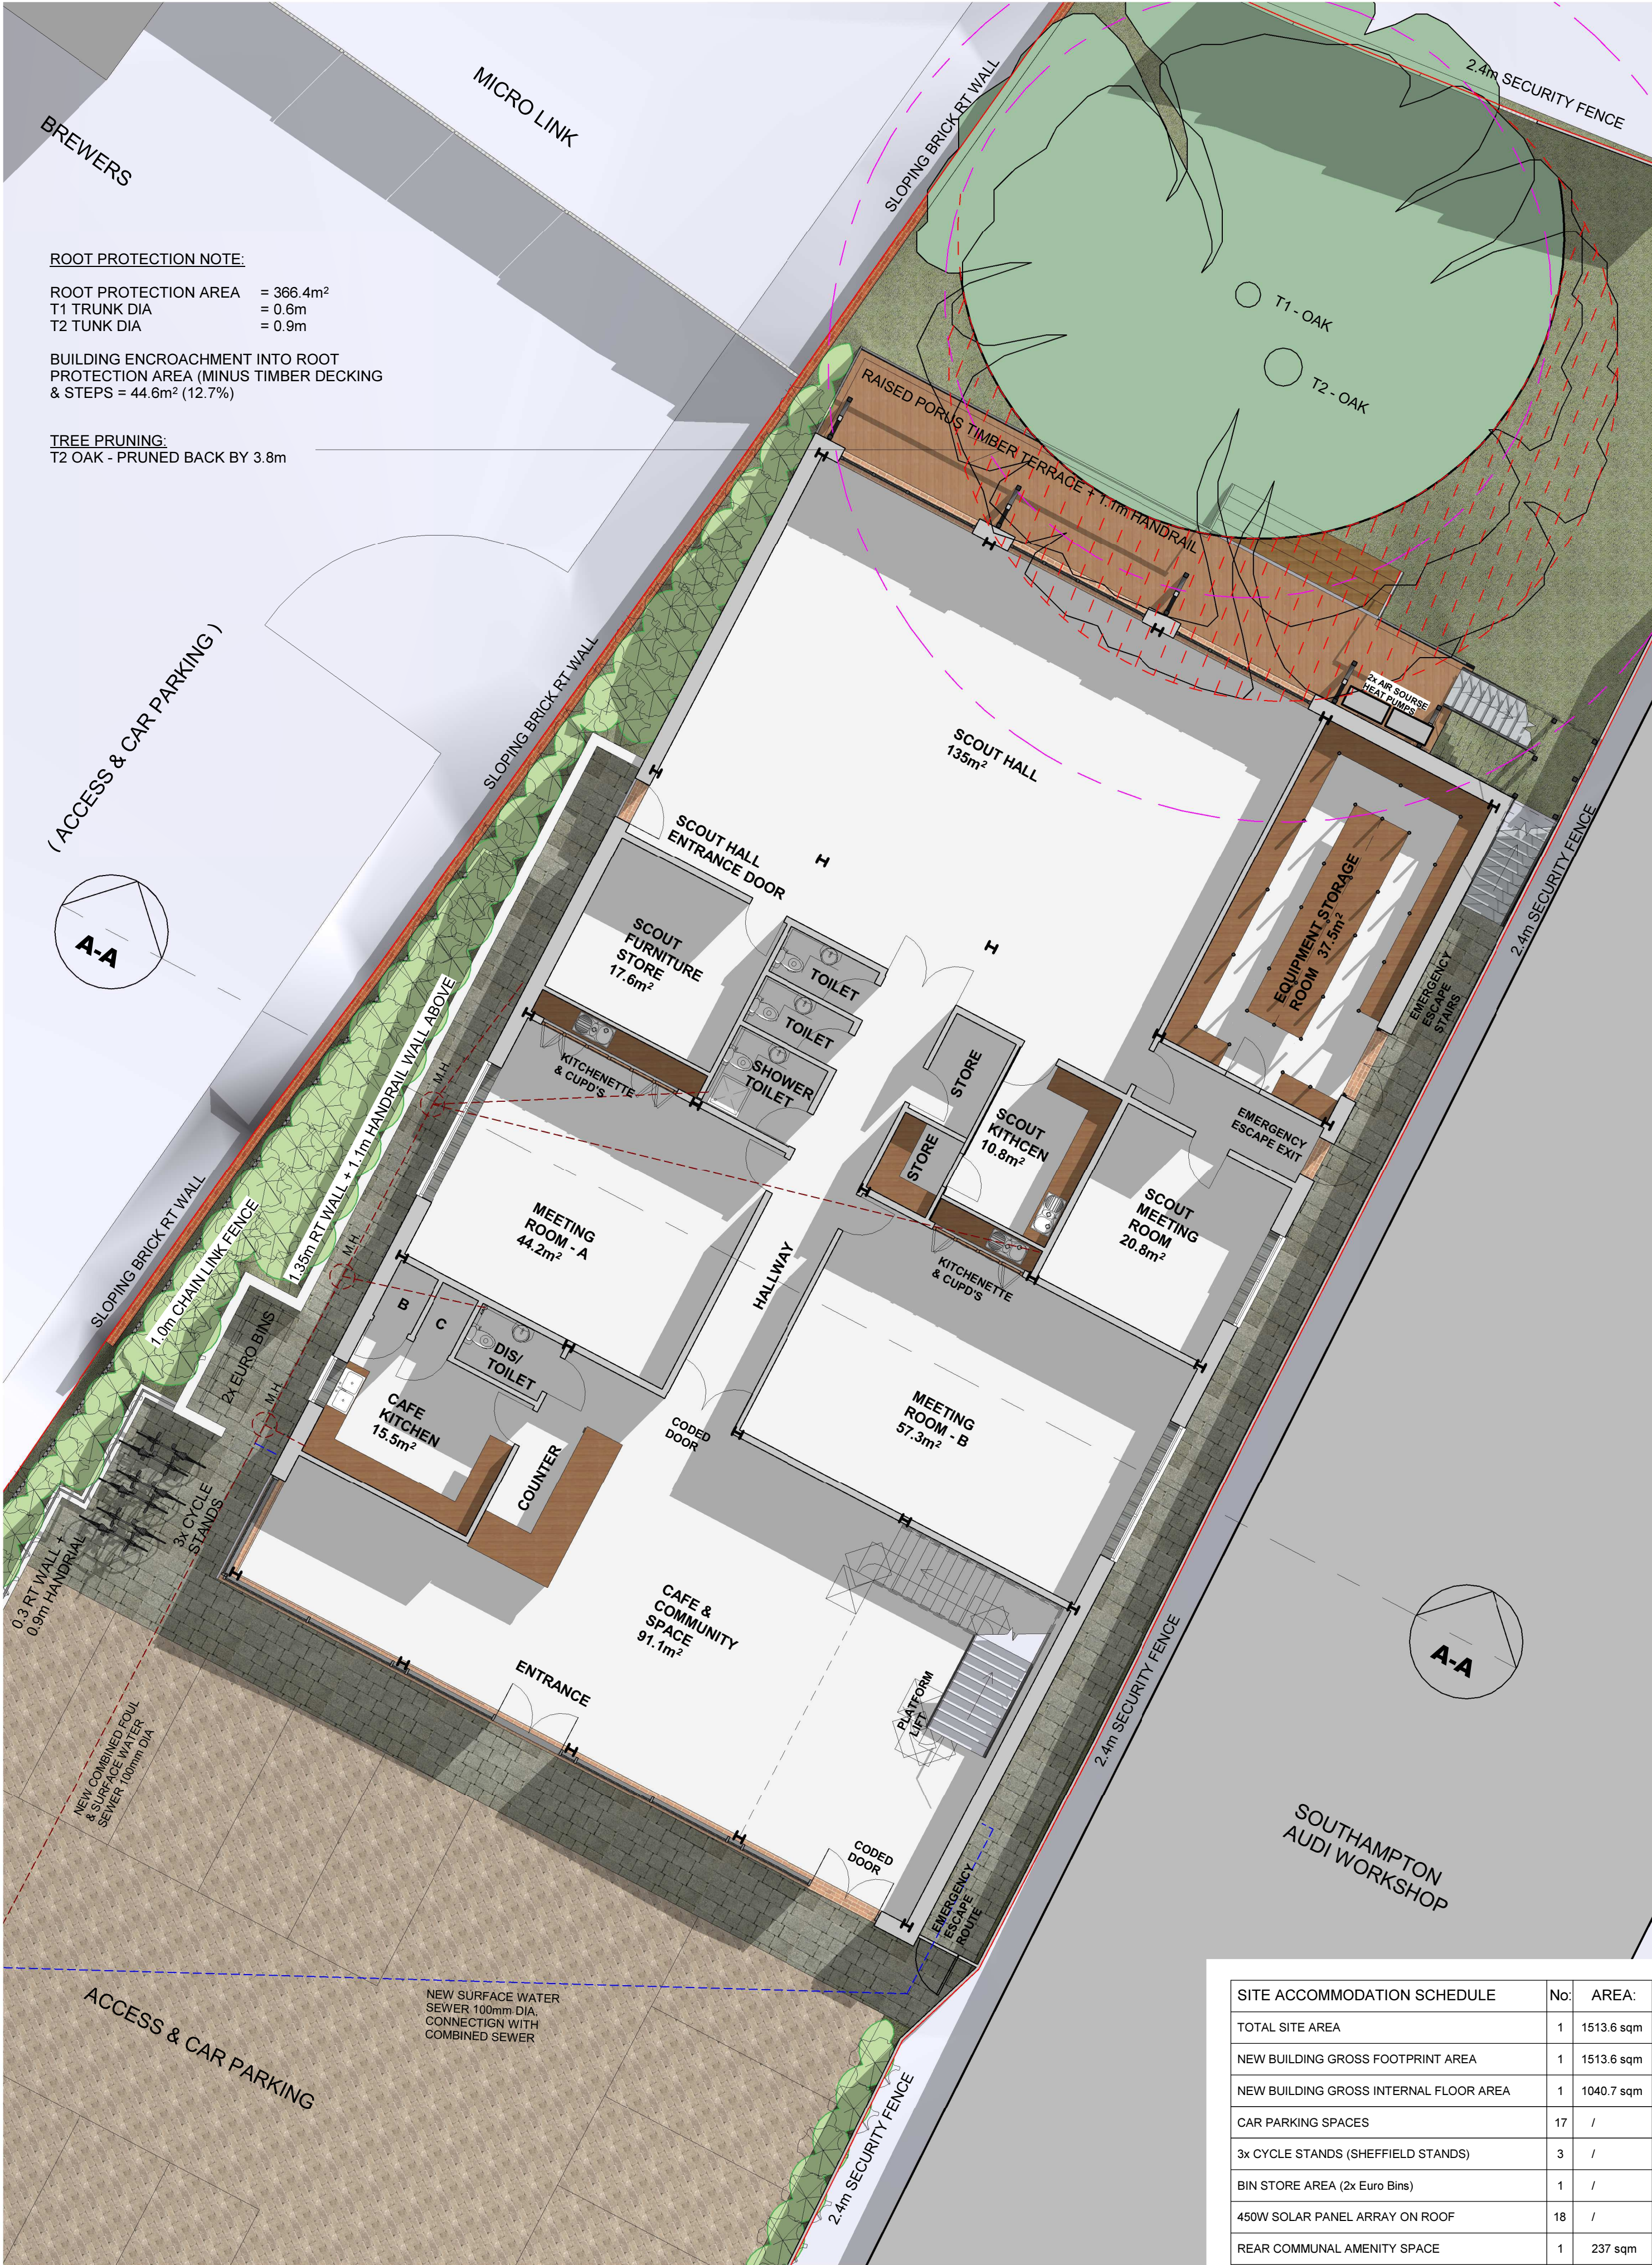

General

STINGENT COPYRIGHT
This drawing has been produced for:
1st Chandler's Ford Scout Group,
CrossFit Southampton and Momentum,
Fitness Charity
any other person or for any other
building project or purpose without prior
permission from Toldfield Architects Ltd.

- All dimensions & detail shown on this drawing to be checked on site by the contractor before fabrication & erection. Figured to supersede scaled dimensions. All building work to be carried out with proper materials which are appropriate for the circumstances in which they are used & in a workmanlike manner accordance with the Building Regulations, British & EU Standards, NHBC Standards (if applicable) and Manufacturers
- These drawings to be read in conjunction with the approved Building Notes, Product Information, manufacturers guidelines & CDM statement where
- STEELWORK IS PRELIMINARY AND IS TO BE DESIGNED AND SPECIFIED BY A STRUCTURAL ENGINEER. ALL STRUCTURAL OPENINGS & DETAILS TO BE CHECKED ON SITE PRIOR TO FABRICATION

Rev:	Comments:	Date:	Dr:	Clt:
B	Revised F-Floor & Eaves Level, Lowered Roof Ridge	25/08/2026		
A	Added Site Accommodation Schedule	07/08/2026		
		AD		

TOLDFIELD ARCHITECTS

Toldfield Architects Ltd,
15 Freemantle Business Centre,
152 Millbrook Road East,
Southampton,
SO15 1JR

Tel: 023 80 250105
Email: info@toldfieldarchitects.co.uk
ad@toldfieldarchitects.co.uk
kourosh@toldfieldarchitects.co.uk
Web: www.toldfieldarchitects.co.uk

Project Name and Address:
1st Chandler's Ford Scout Group, Brickfield Lane,
Chandler's Ford, Eastleigh. SO53 4DP

Client:
1st Chandler's Ford Scout Group, CrossFit Southampton and Momentum Fitness Charity

Drawing Title:
Proposed Ground Floor Plan and Perspective Views

Project Ref: 260401
Origin: TA
Zone: 1
Level: G
Type: P
Role: A
No: P06
Rev: B

Status:
Planning Application

TA Code: 260401
Project Stage: Planning
Sheet # A1: 1 : 100
Date: 14/07/2026