



PROPOSED ELEVATIONS & SECTION A-A



PROPOSED EAST ELEVATION

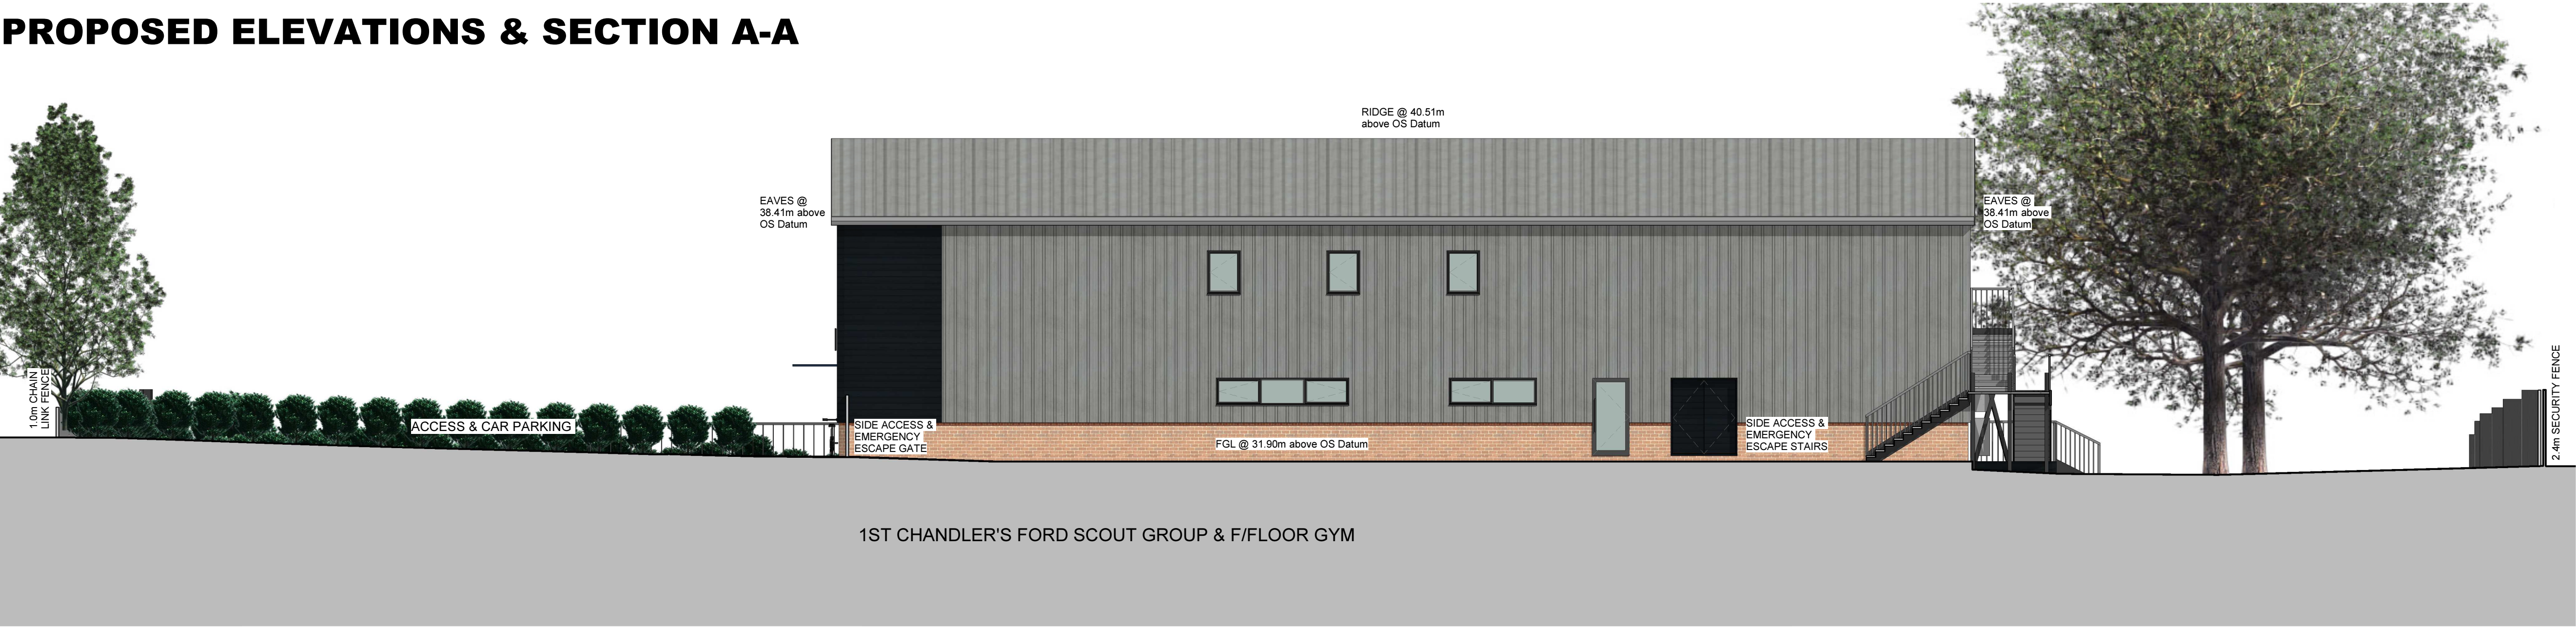

PROPOSED SECTION A-A

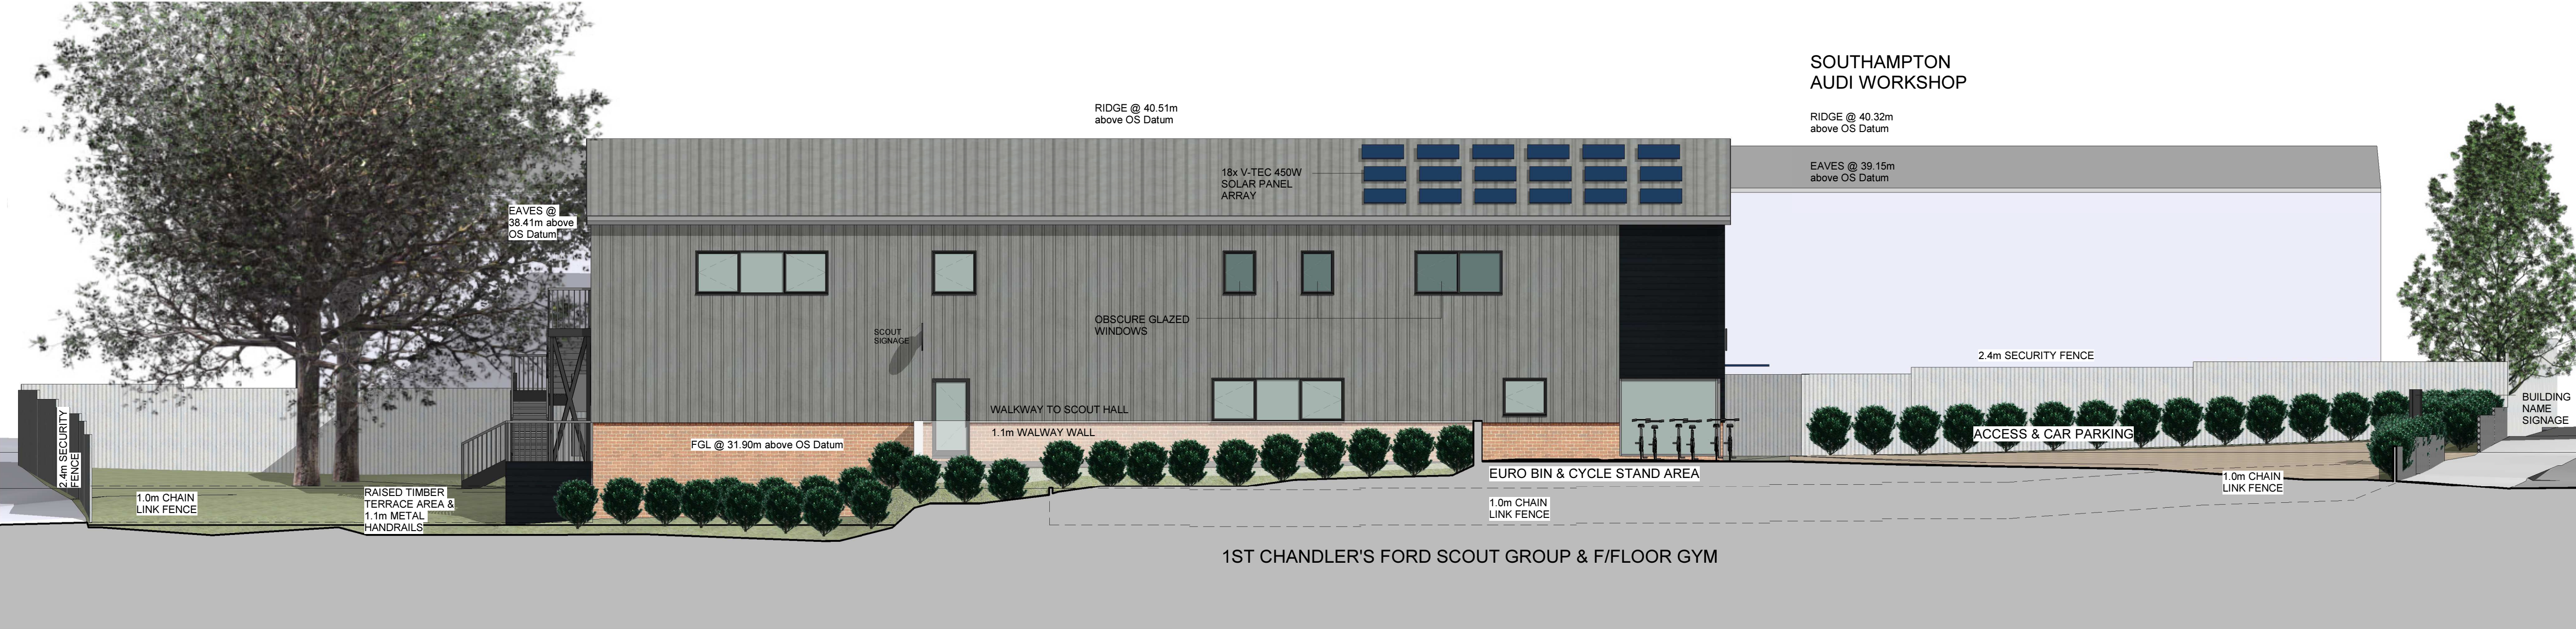

PROPOSED WEST ELEVATION

General



© STRINGENT COPYRIGHT

This drawing has been produced for:
1st Chandler's Ford Scout Group,
CrossFit Southampton and Momentum,
Fitness Charity
It is not intended for
use by any other person or for any other
building project or purpose without prior
permission from Toldfield Architects Ltd.

- All dimensions & detail shown on this drawing to be checked on site by the contractor before fabrication & erection. Figured to supersede scaled dimensions. All building work to be carried out with proper materials which are appropriate for the circumstances in which they are used & in a workmanlike manner accordance with the Building Regulations, British & EU Standards, NHBC Standards (if applicable) and Manufacturers
- These drawings to be read in conjunction with the approved Building Notes, Product Information, manufacturers guidelines & CDM statement where
- STEELWORK IS PRELIMINARY AND IS TO BE DESIGNED AND SPECIFIED BY A STRUCTURAL ENGINEER. ALL STRUCTURAL OPENINGS & DETAILS TO BE CHECKED ON SITE PRIOR TO FABRICATION

Rev:	Comments:	Date:
A	Revised F-Floor & Eaves Level, Lowered Roof Ridge	25/08/2026

Rev:	Comments:	Date:
AD		
Dr:		
Ch:		



TOLDFIELD ARCHITECTS

Toldfield Architect Ltd,
5 Freemantle Business Centre,
152 Millbrook Road East,
Southampton.
SO15 1JR

Tel: 023 80 250105
Email: info@toldfieldarchitects.co.uk
ad@toldfieldarchitects.co.uk
kourosh@toldfieldarchitects.co.uk
Web: www.toldfieldarchitects.co.uk

Project Name and Address:

1st Chandler's Ford Scout Group, Brickfield Lane,
Chandler's Ford, Eastleigh. SO53 4DP

Client:

1st Chandler's Ford Scout Group, CrossFit Southampton and
Momentum Fitness Charity

Drawing Title:

Proposed Elevations and Section A-A

Project Ref:	Origin:	Zone:	Level:	Type:	Role:	No:	Rev:
260401	TA		E	A	P08	A	

Status:

Planning Application

TA Code:	Project Stage:	Sheet @ A1:	Date:
260401	Planning	1 : 100	14/07/2026