


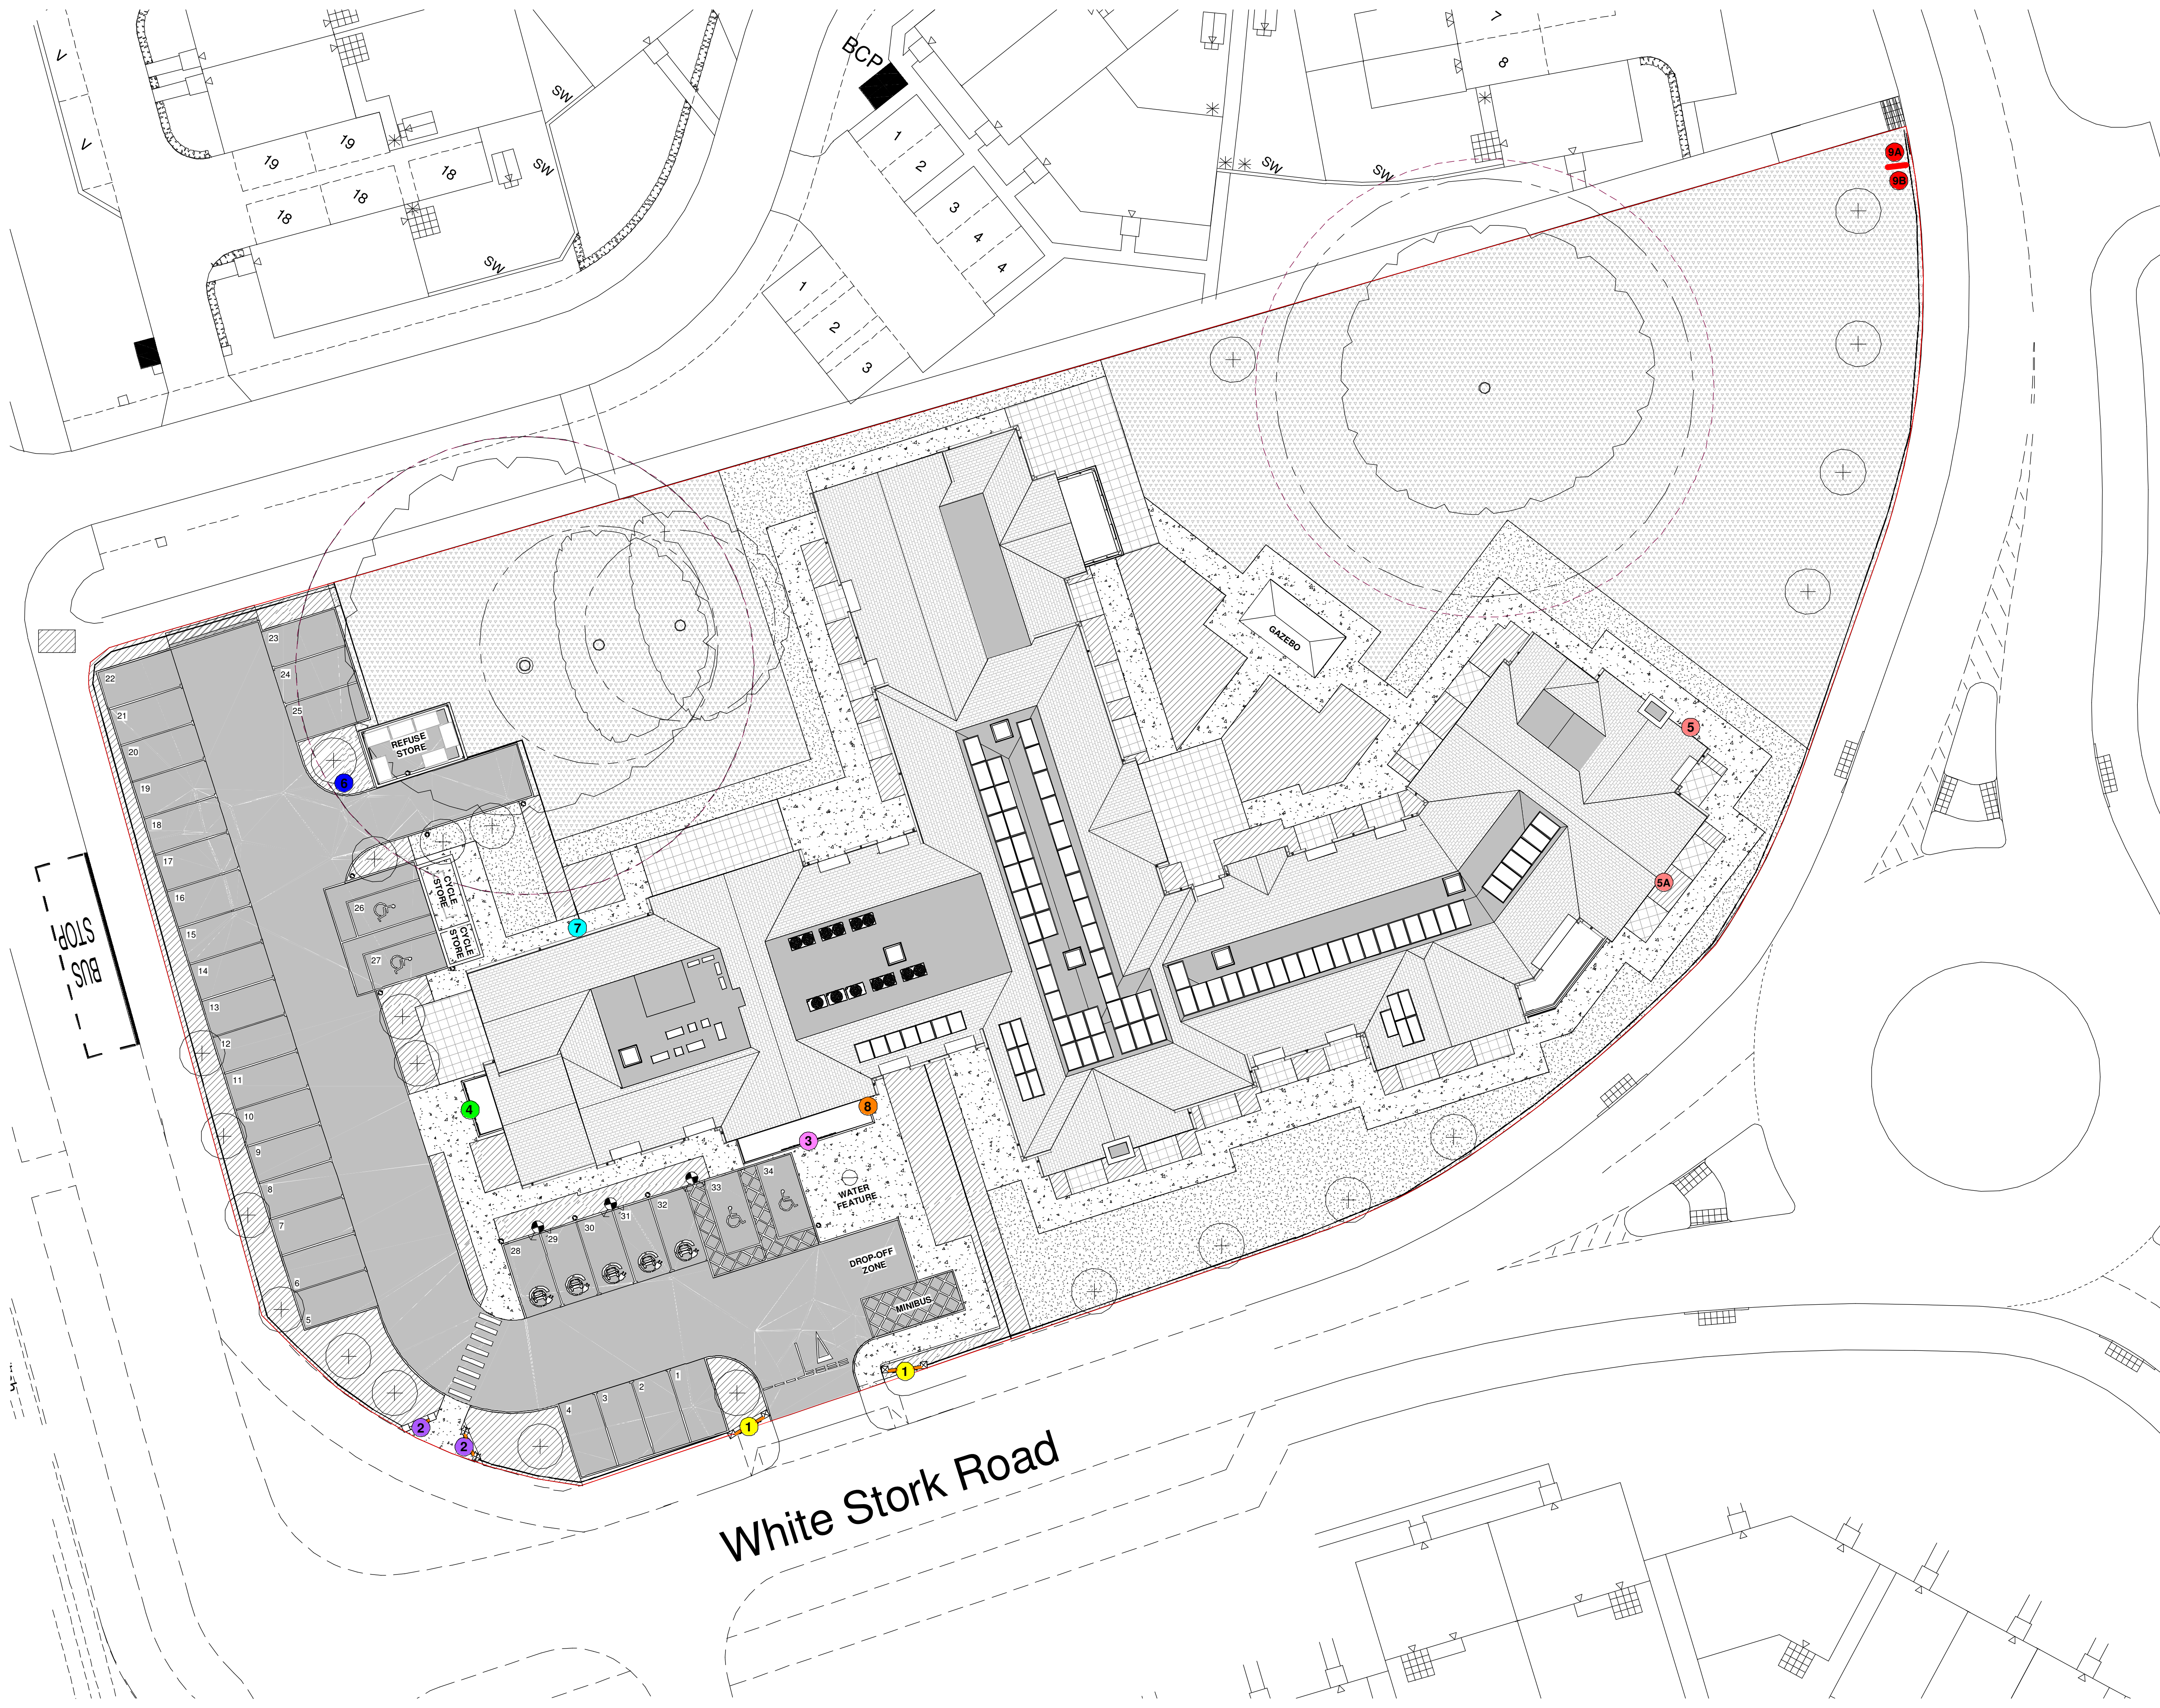

Notes:
This drawing is to be read in conjunction with all other relevant architectural drawings.
Drawing not to be scaled, use figured dimensions only. All dimensions to be checked on site by the contractor prior to the commencement of any work or specialist production drawings. Any discrepancies to be notified to Hay Associates and further instructions obtained before work is commenced.
Copyright © Hay Associates Limited

KEY TO SIGNAGE

BOUNDARY LINE	
1	INDIVIDUAL LETTERING (VEHICULAR ENTRANCE) Illuminated
2	INDIVIDUAL LETTERING (PEDESTRIAN ENTRANCE) Illuminated
3	INDIVIDUAL LETTERING (CARE HOME ENTRANCE) Illuminated
4	INDIVIDUAL LETTERING (COMMUNITY HUB ENTRANCE) Illuminated
5	WALL MOUNTED SIGN
5A	WALL MOUNTED SIGN
6	LOW LEVEL TOTEM SIGN
7	RAILING MOUNTED SIGN
8	WALL MOUNTED BOX SIGN Illuminated
8A	TOTEM SIGN - FACING NORTH (orientation denoted by red line) Illuminated
8B	TOTEM SIGN - FACING SOUTH (orientation denoted by red line) Illuminated

D PLANNING ISSUE
C 9A & 9B added
B issued for comment
A issued for comment

Rev. Note:

26.08.2025
21.08.2025
15.08.2025
12.08.2025

Date:



Hay Associates Limited
4100 Park Approach
Thorpe Park
Leeds
LS15 8GB

0113 880 5500
info@thehayassociates.co.uk
www.thehayassociates.co.uk

Client Hedge End Care Home Limited

Project Borley Gardens, Botley SO32 2BX

Title Proposed Signage - Site Plan

Scale @ A1 As indicated Date Oct 2025 Drawn by LL Checked by MH

Project No. H228 Drawing No. S-01 Revision D Status PLANNING