


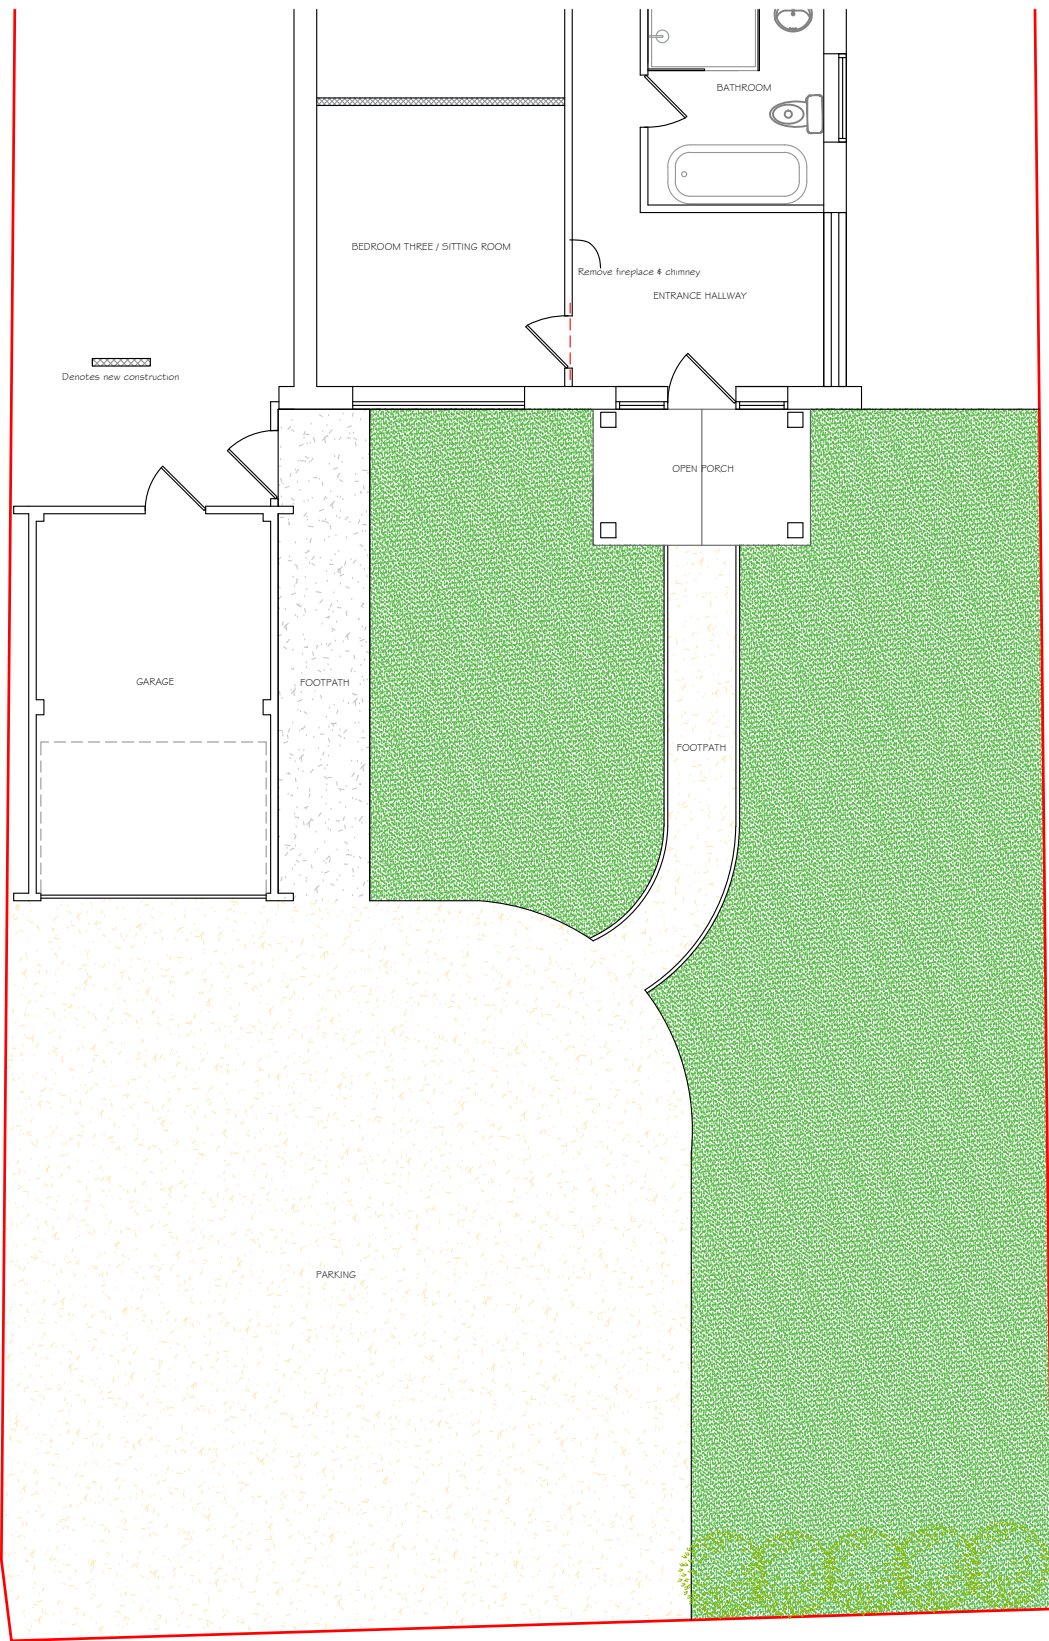


Proposed Front Landscape Plan 1:100 @ A3



Proposed Front Elevation 1:100 @ A3



Proposed Rear Elevation 1:100 @ A3

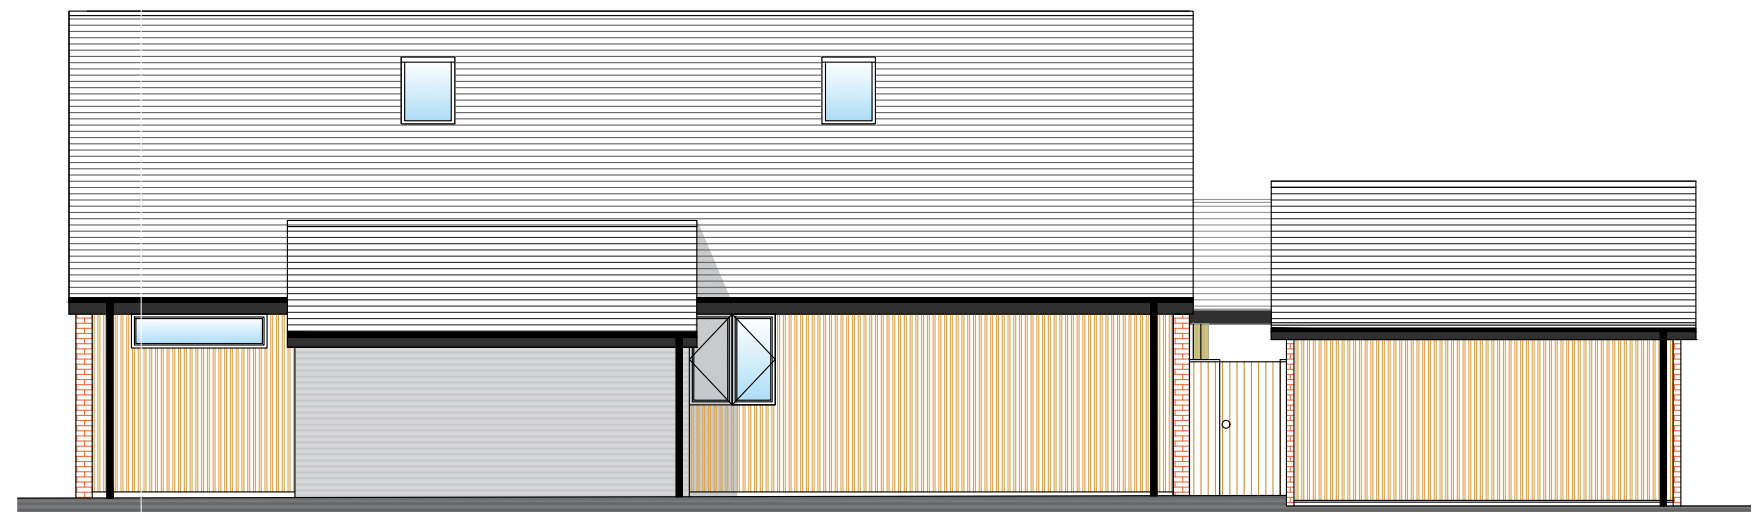

Proposed Rear Elevation 1:100 @ A3



OFFICE ADDRESS:
Apple Tree Architectural Design Consultants
25 Crows Nest Lane
Botley
Southampton
Hants

CLIENT & SITE ADDRESS:
Mike Cousens
81 Freegrounds Road
Hedge End
Southampton
SO30 0HZ

DISCLAIMER:
These drawings are the property of Apple Tree Architecture Ltd. and should not be copied or amended without permission. Do not scale from this drawing, check all measurements on-site prior to fabrication

SHEET:

C2

REVISION:

5

PROJECT NUMBER: 465

DATE: March 2026

SCALE: 1:100 @ A3