

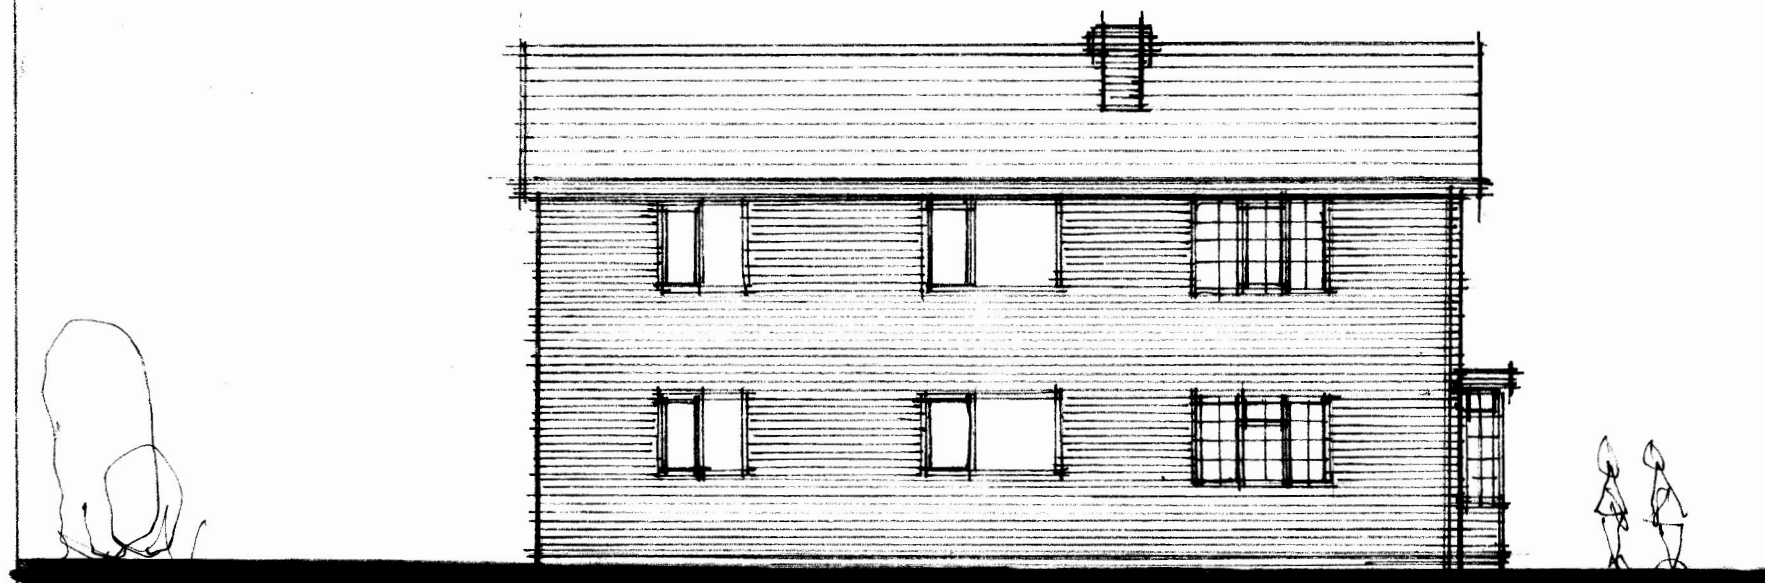


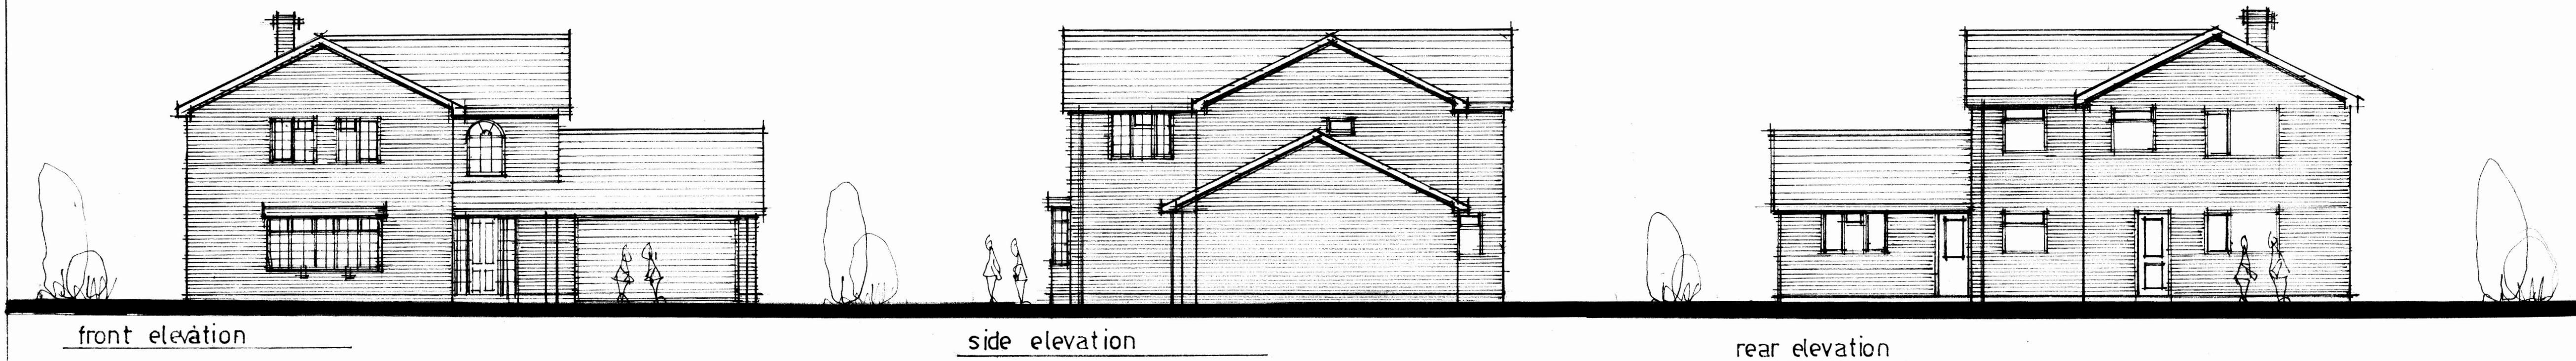


0m 1 2 3 4 5m
Scale bar 1:100

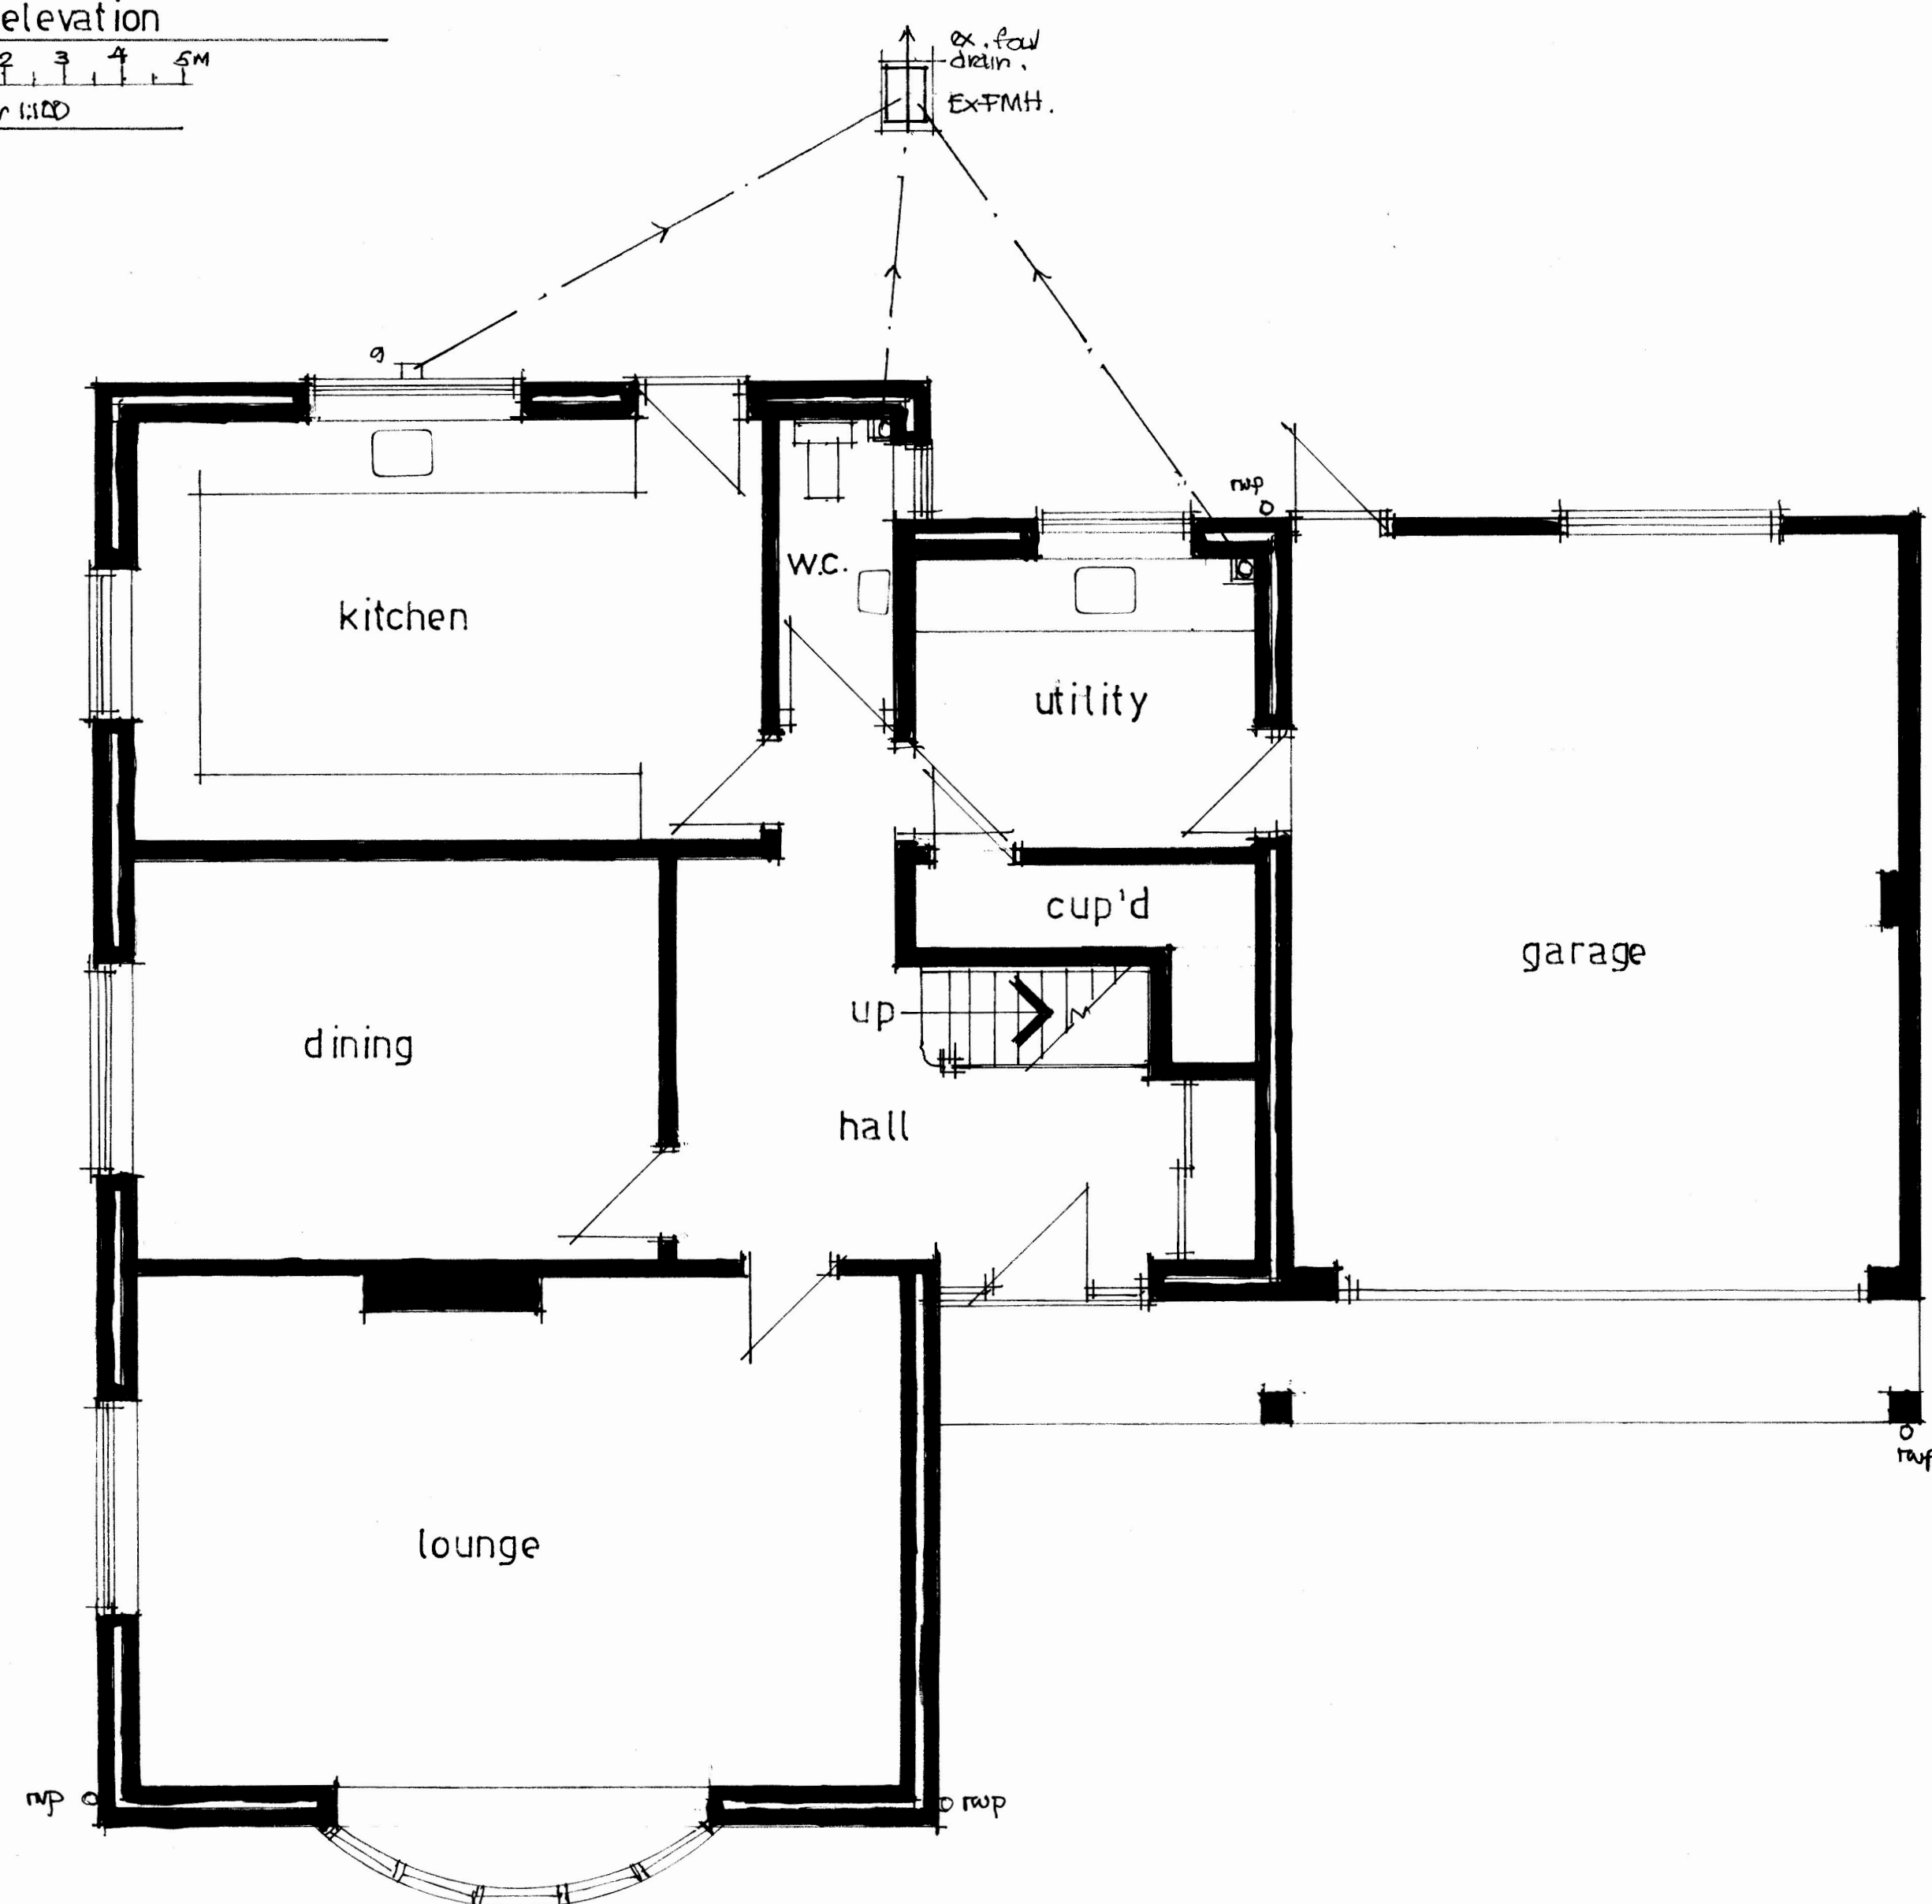

groundfloor plan

0m 1 2 3 4 5m
Scale bar 1:50

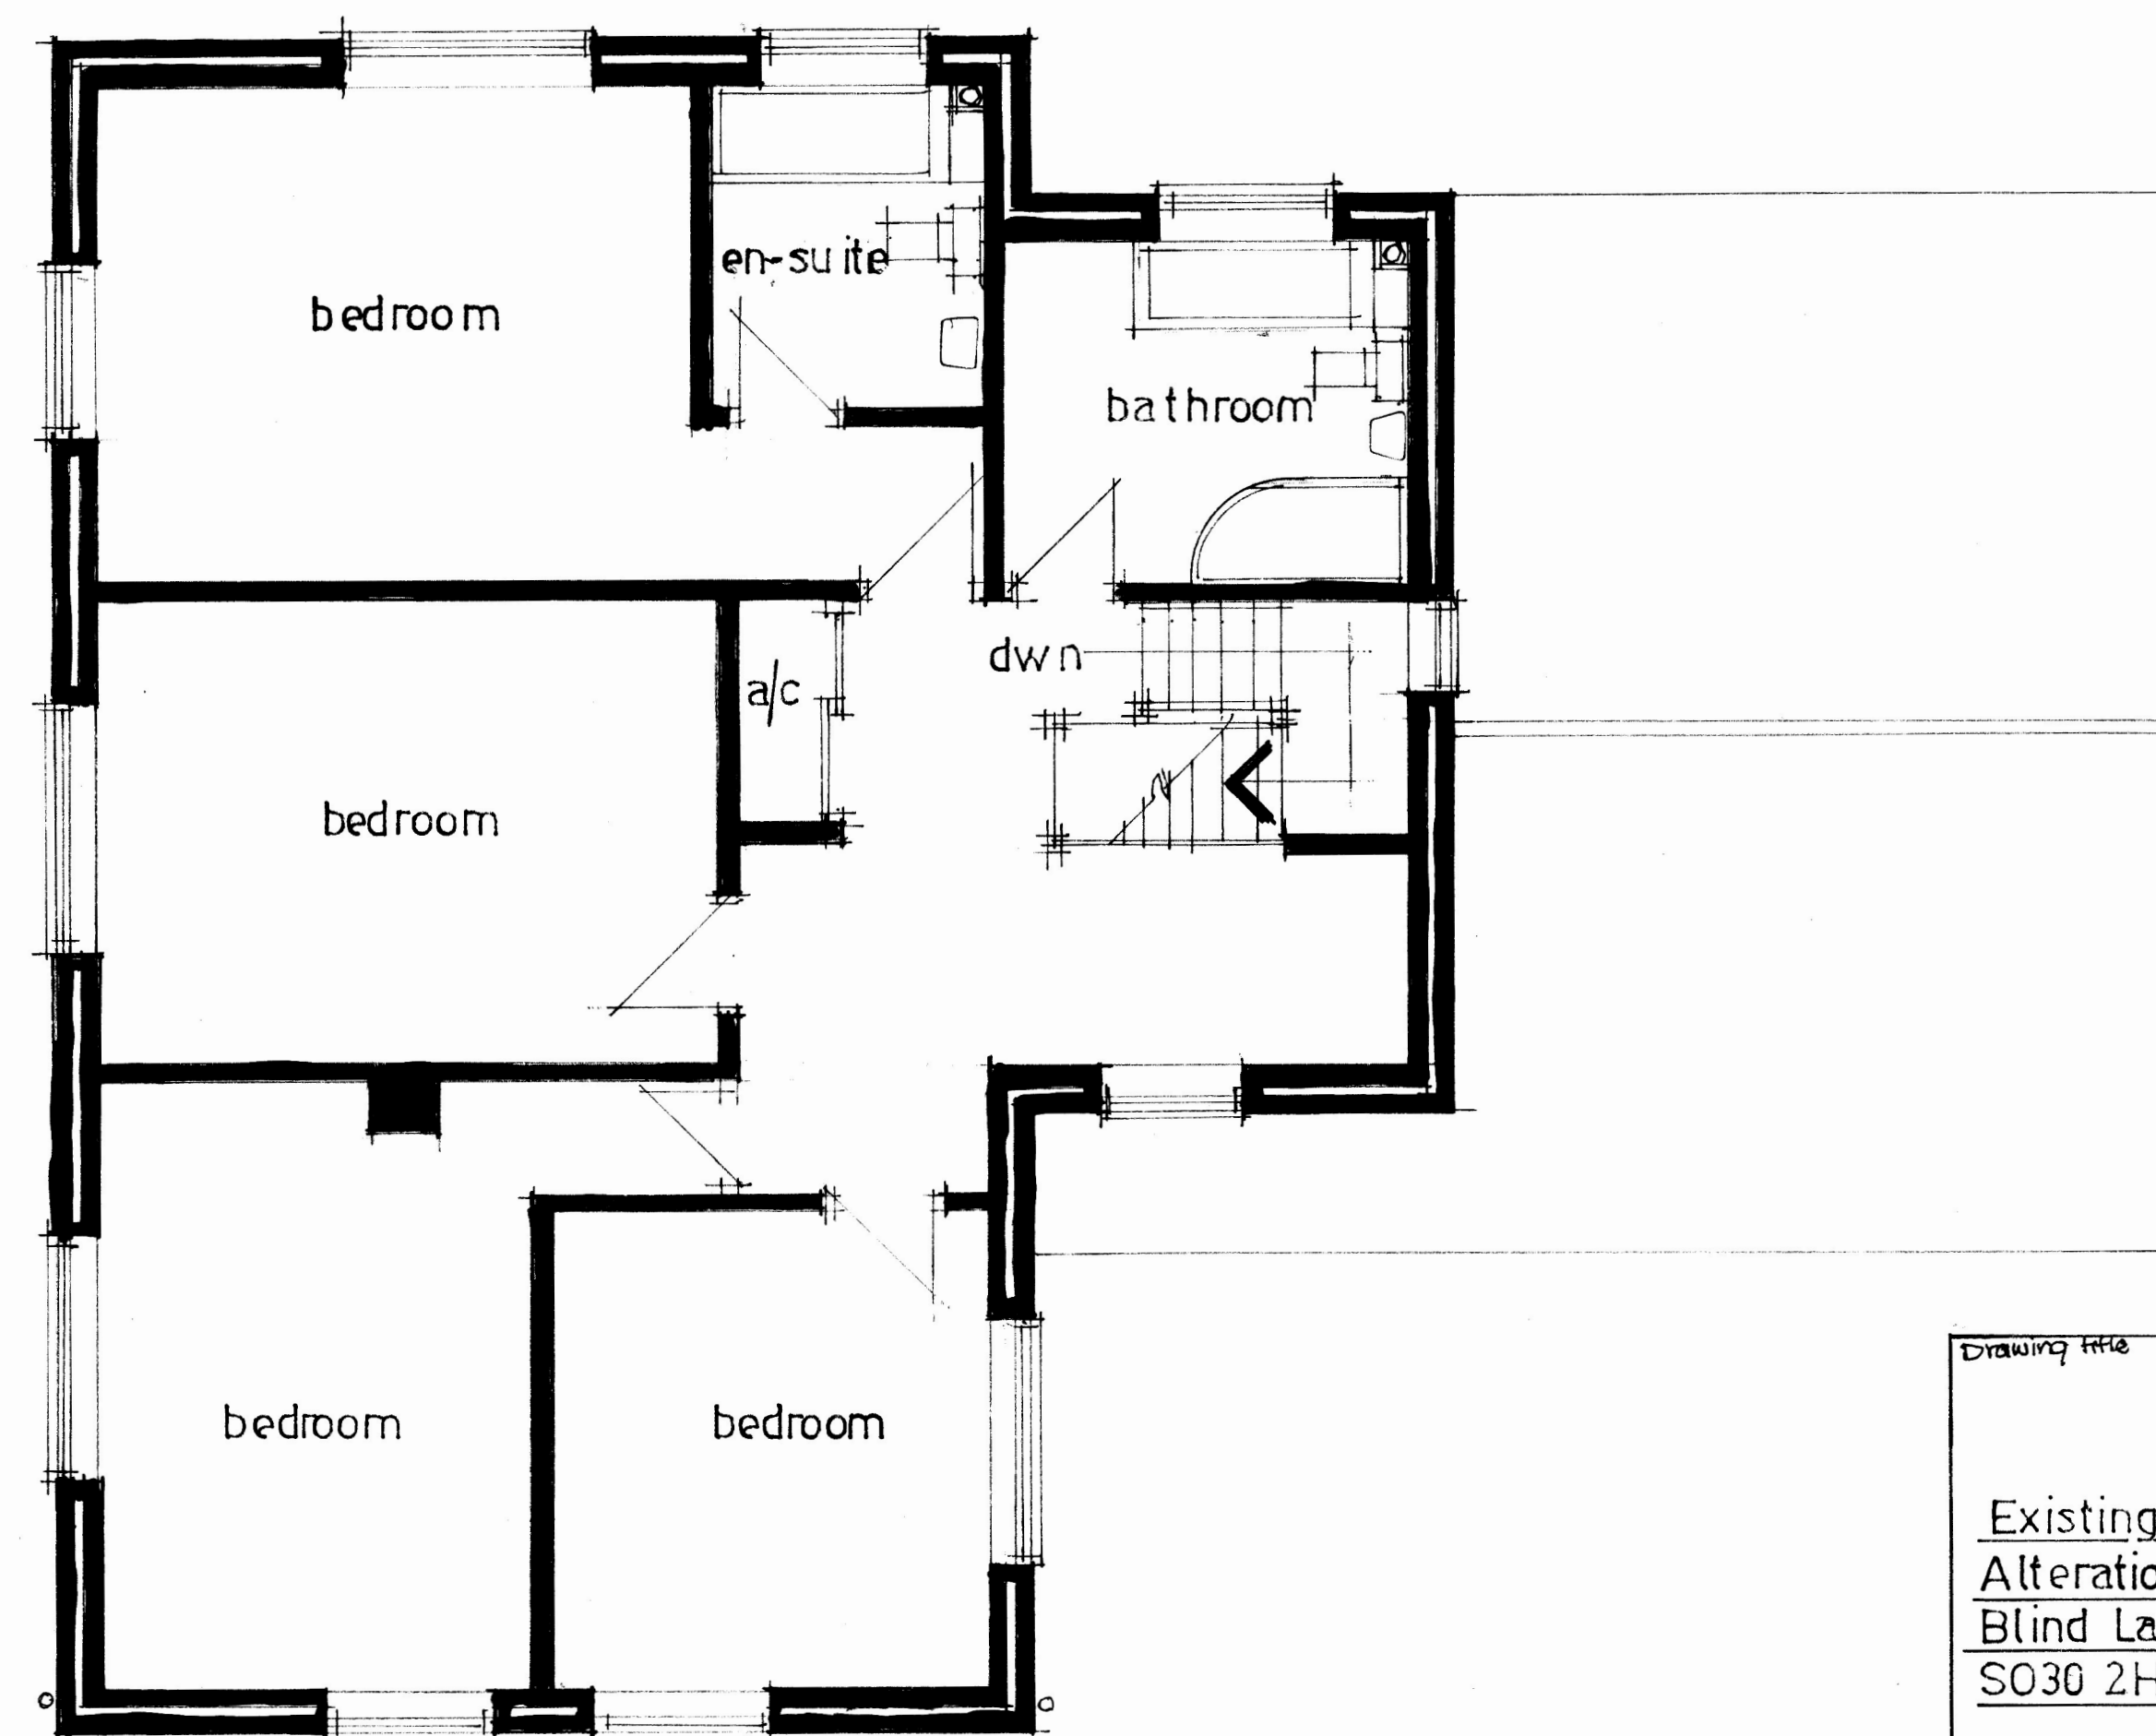

firstfloor plan

Drawing title	
Existing floor plans and elevations. Alterations and extension at Woodpeckers Blind Lane, Horton Heath, Hants. SO30 2HJ.	
Scale	1:50 1:100 @ A1.
Date	August 26
Drawn by	Liam Wilson
Check by	
Drawing no.	BL.01.