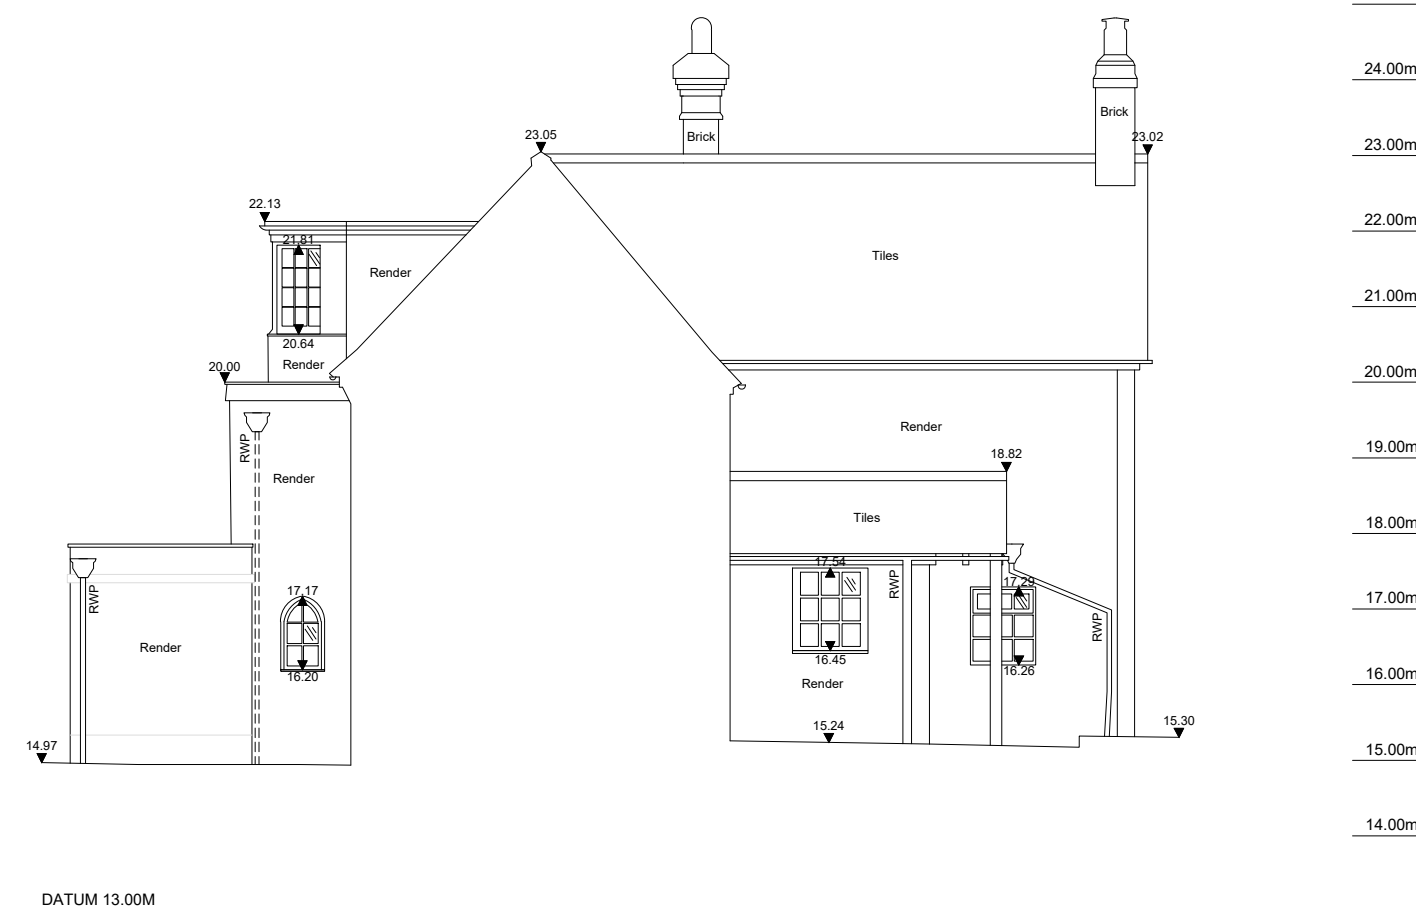
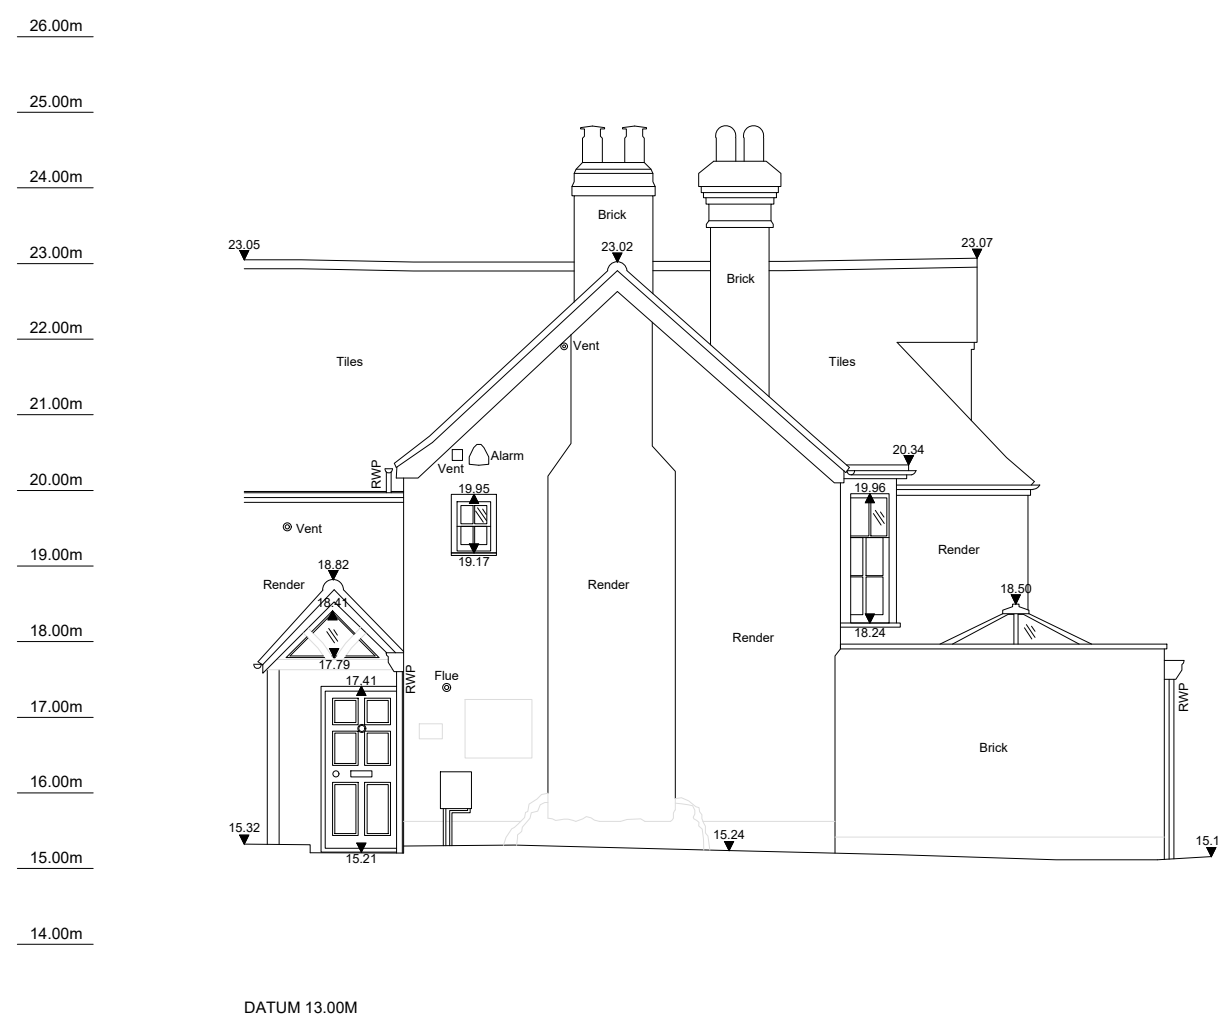


SHEET SIZE A2

copyright				
Copyright of this drawing is retained by The Survey Group Limited. Any discrepancies between this drawing and any other information should be reported to The Survey Group Limited.				
Drawing Naming Convention:				
Job No\Dwg type\Location\Ref				
Dwg Type:	T = Topographical EP = Floor Plan IE = Internal Elevations 3D = 3D Model	E = Elevation S = Section C = Ceiling Plan		
Location:	B = Basement G = Ground 1 = First	2 = Second R = Roof M = Mezzanine		
Ref	Reference to individual layout I.D or Revision.			
Standard Abbreviations (where applicable):				
Building Survey		Land Survey		
AB	AIR BRICK	B	BOLLARD	
AC	AIR CONDITIONING UNIT	BB	BELISHA BEACON	
AD	ACCESS HATCH	BT	B.T. COVER	
AP	ACCESS PANEL	CA	CAMERA	
AH1	ARCH HEAD HEIGHT	CAM	CABLE TV COVER	
ASH	ARCH SPRINGER HEIGHT	CL	COVER LEVEL	
AV	AIR VALVE	ELEC	ELECTRIC COVER	
BH	BEAM HT	EP	ELECTRIC POLE	
BSL	BEAM SOFFIT LEVEL	ER	EARTH ROD	
CC	CEILING CHANGE	FP	FLAG POLE	
CH	CHAIR INTERNAL HT	FW	FOUL WATER	
CI	CILL TO ARCH HT	GU	GULLY	
CH	CILL TO CEILD HT	GV	GAZ VALVE	
CS	CILL TO SPRING HT	HN	FIRE HYDRANT	
DB	DOOR BASE HT	IC	INSPECTION COVER	
DC	DOOR HEIGHT	IN	INVERT LEVEL	
DN	DRAIN	LP	LAMP POST	
EXP	EXTRACTOR FAN	MH	MANHOLE	
FA	FIRE ALARM	OHT	OVERHEAD TELECOM	
F-A	FLOOR TO APEX HT	P	POST	
F-C	FLOOR TO CILL HT	PM	PARKING METER	
F-H	FLOOR TO HEAD HT	PI	PIPE	
F-S	FLOOR TO SPRING HT	RO	ROOFING EYE	
G-BA	GROSS EXTERNAL AREA	RS	ROAD SIGN	
G-I	GROSS INTERNAL AREA	RTW	RETAINING WALL	
GU	GULLY	RWP	RAIN WATER PIPE	
HT	HEATER	SA	SITE AREA	
H/H	HOT WATER TANK	SI	SIGN	
NEA	NET INTERNAL AREA	SL	SOFFIT LEVEL	
N/S	NOT TO SCALE	SV	STORM VALVE	
RAD	RADIATOR	SW	SOIL VENT PIPE	
RE	RECESS HEAD HEIGHT	SW	STONE WATER	
RFV	RAISED FLOOR VOID	TOWP	TOP OF FENCE	
RL	ROOM LIGHT	TP	TOP OF WALL	
RSH	ROLLER SHUTTER	UTL	TELEGRAPH POLE	
RWP	RAIN WATER PIPE	V	UNABLE TO LIFT	
V	VENT	VM	VENT METER	
VP	SOIL VENT PIPE	WT	WATER PIPE	
WA	WARDROBE		WATER TAP	
Symbols (where applicable):				
CH 2.65		FL 10.00		
FLOOR TO CEILING HEIGHT		FLOOR LEVEL RELATIVE TO DATUM		DIRECTION OF SLOPE
Notes:				
The Survey relates to OS GPS 'Active Network'.				
All Levels are in metres.				
All direction arrows indicate UP unless otherwise stated.				
Drainage pipe sizes (where shown) as indicated on drawings should be taken from the surface (for safety reasons) and should be regarded as approximate only.				
Visible features in the vicinity of any boundaries, as shown on this survey, may not represent the extent of legally conveyed ownership.				
Whilst every effort has been made to determine wall materials, no guarantee is given. Materials should be regarded as assumed unless verified by a qualified third party.				
Tree spread and height are approximate. Species should be regarded as assumed unless verified by a qualified third party.				
Sheet Layout:				
Rev Date By Description				
THE SURVEY GROUP Land & Measured Building Surveyors 181 Nevill Avenue, Hove, East Sussex, BN3 7NG. info@thesurveygroup.org W www.thesurveygroup.org T 01273 566355				
Client: NICK & HETTY LEE				
Project: SOUTH HOUSE, SCHOOL LANE, HAMBLE, SO314JD				
Drawing Title: EXISTING ELEVATIONS				
Date:	Scale:	Surveyor:	Drawn:	Checked:
OCT-25	1:100	PJ	PJ	RJB
Job No:	Drawing No:	Sheet No:	Rev:	
25/184	25184-E	1 of 1	-	