



Existing

THIS DRAWING HAS BEEN PRODUCED FOR PLANNING PURPOSES ONLY. THIS IS NOT A WORKING DRAWING. FOR FURTHER INFORMATION CONTACT KALOTEC LTD.

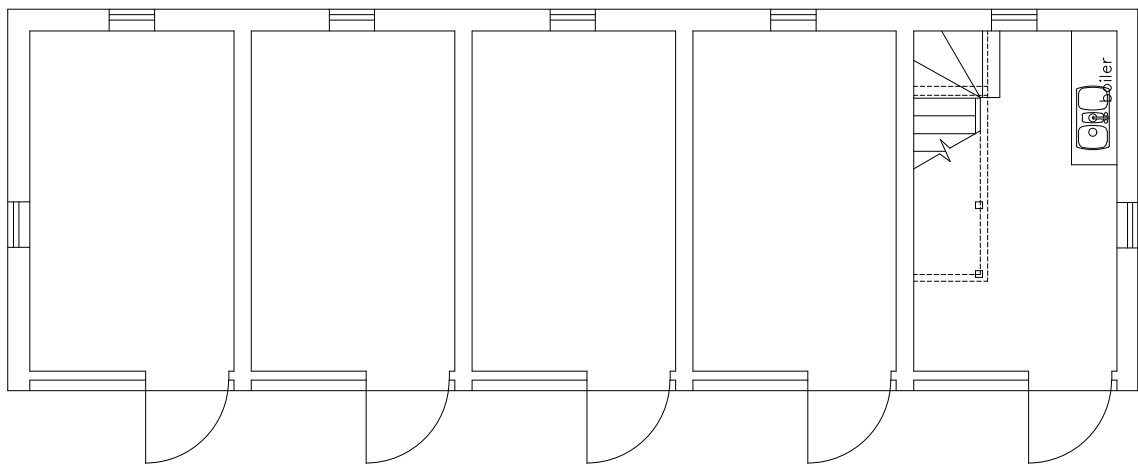


Existing Ground Floor Plan (Scale 1:100)

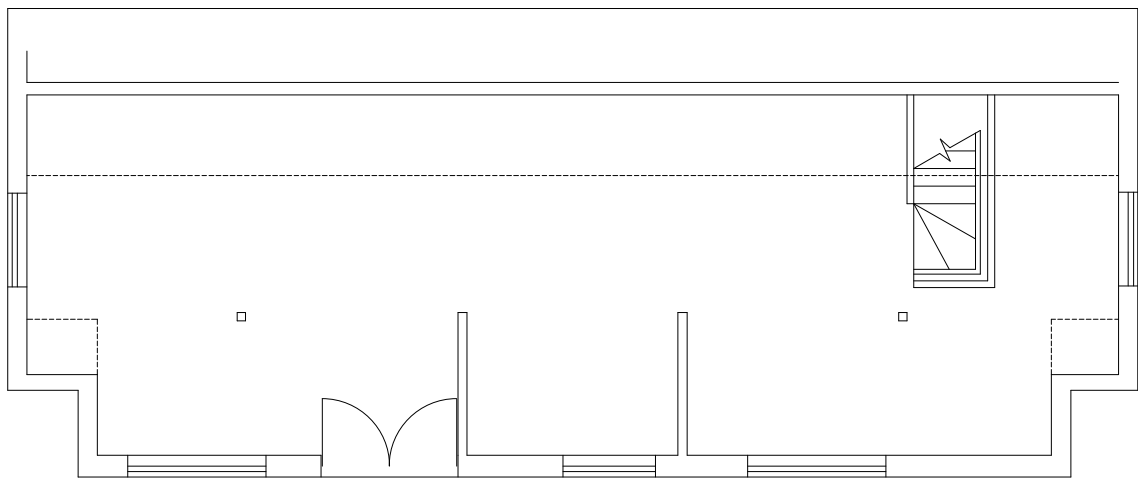


Existing First Floor Plan (Scale 1:100)




Existing West Elevation (Scale 1:100)

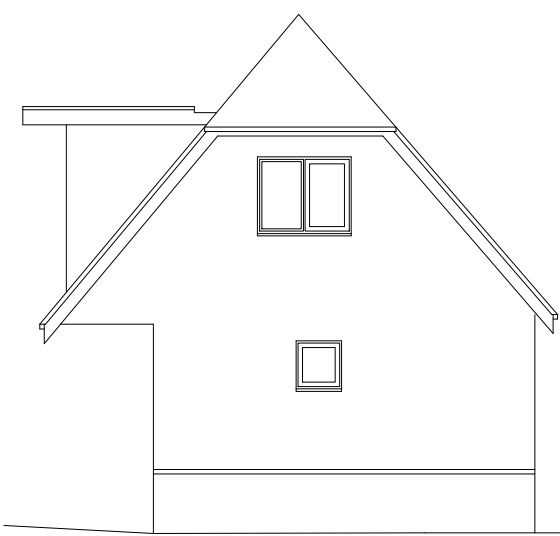

Existing South Elevation (Scale 1:100)

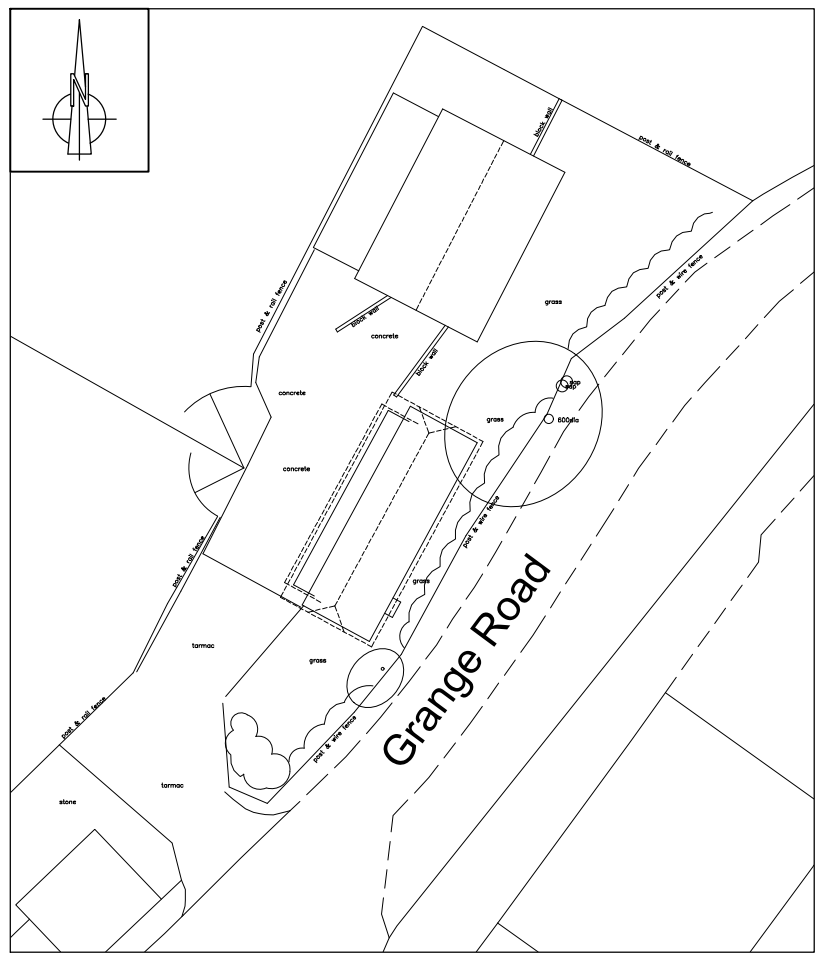


Existing Site Layout (Scale 1:500)

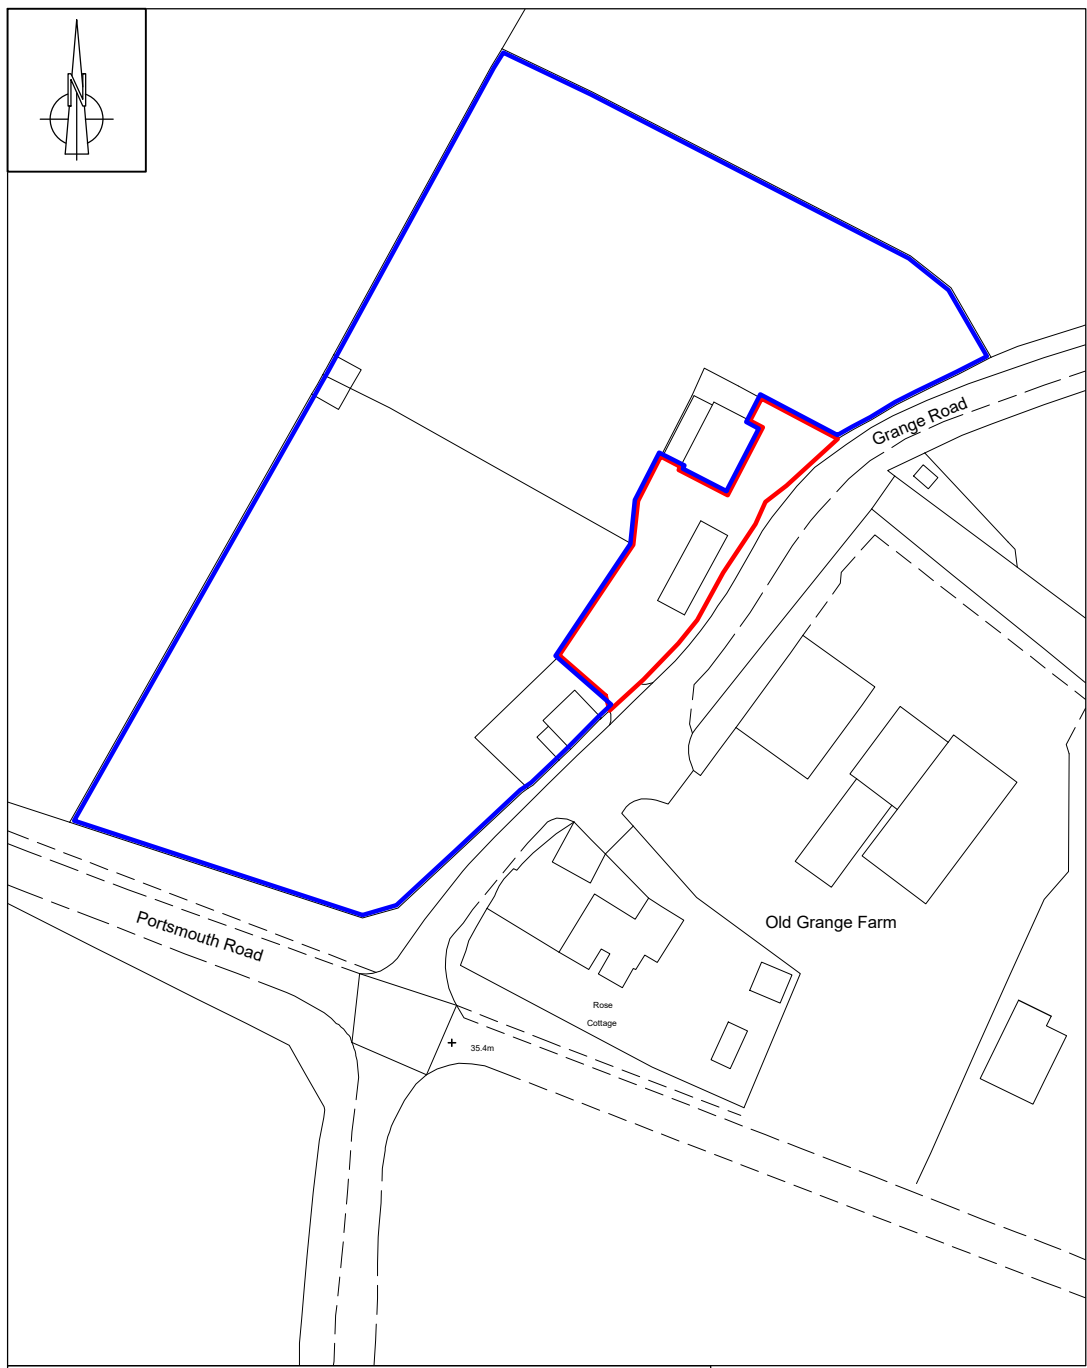


Location Plan (Scale 1:1250)

Proposed

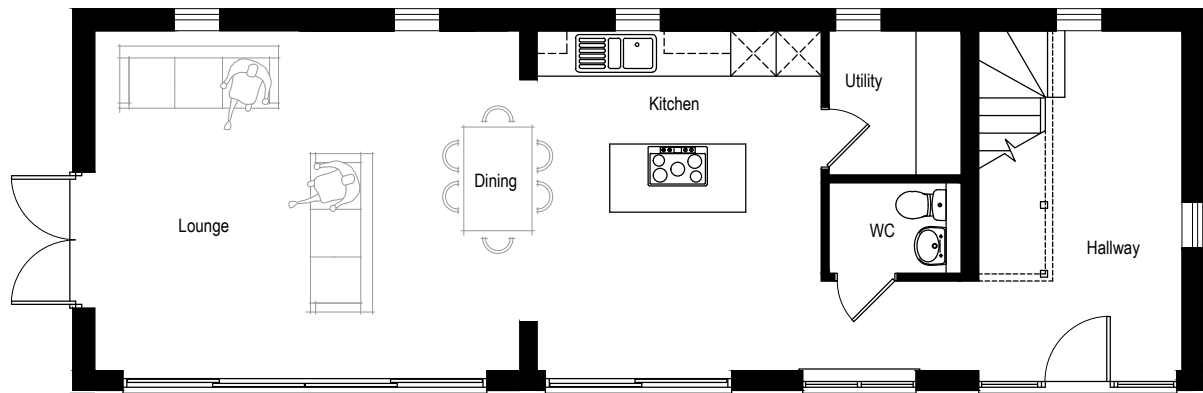

Proposed Ground Floor Plan (Scale 1:100)

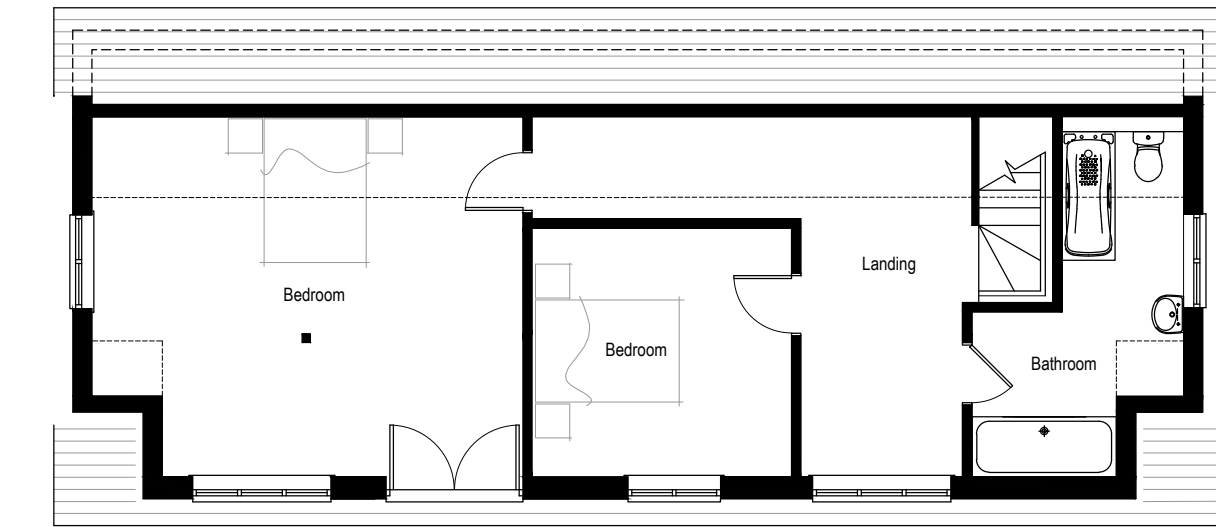

Proposed First Floor Plan (Scale 1:100)




Proposed West Elevation (Scale 1:100)




Proposed South Elevation (Scale 1:100)



Proposed North Elevation (Scale 1:100)

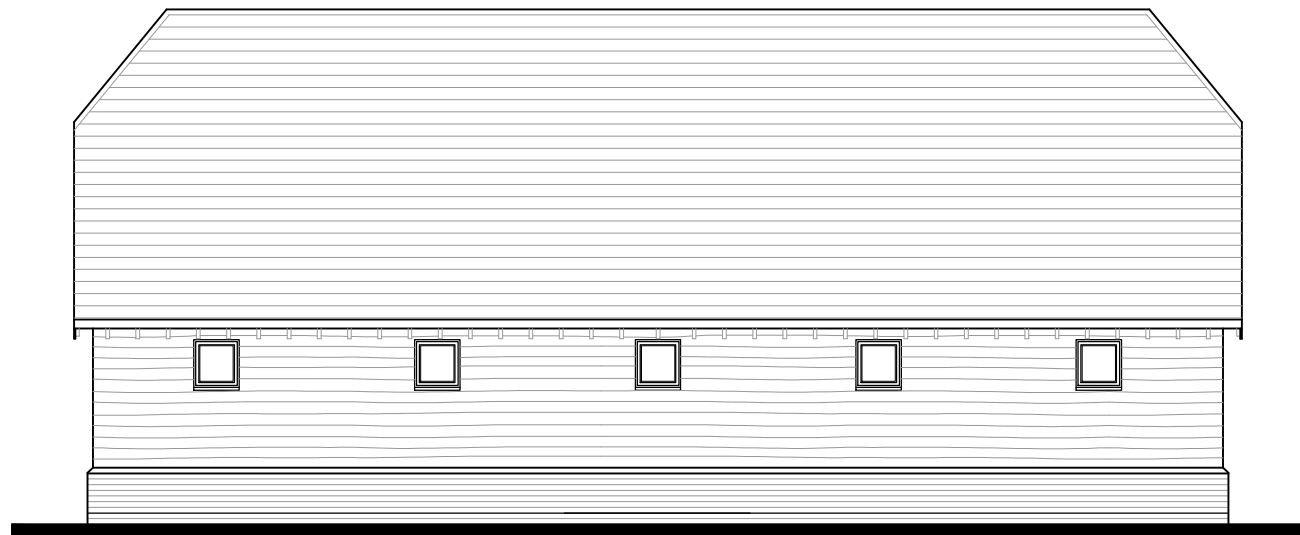

Proposed East Elevation (Scale 1:100)

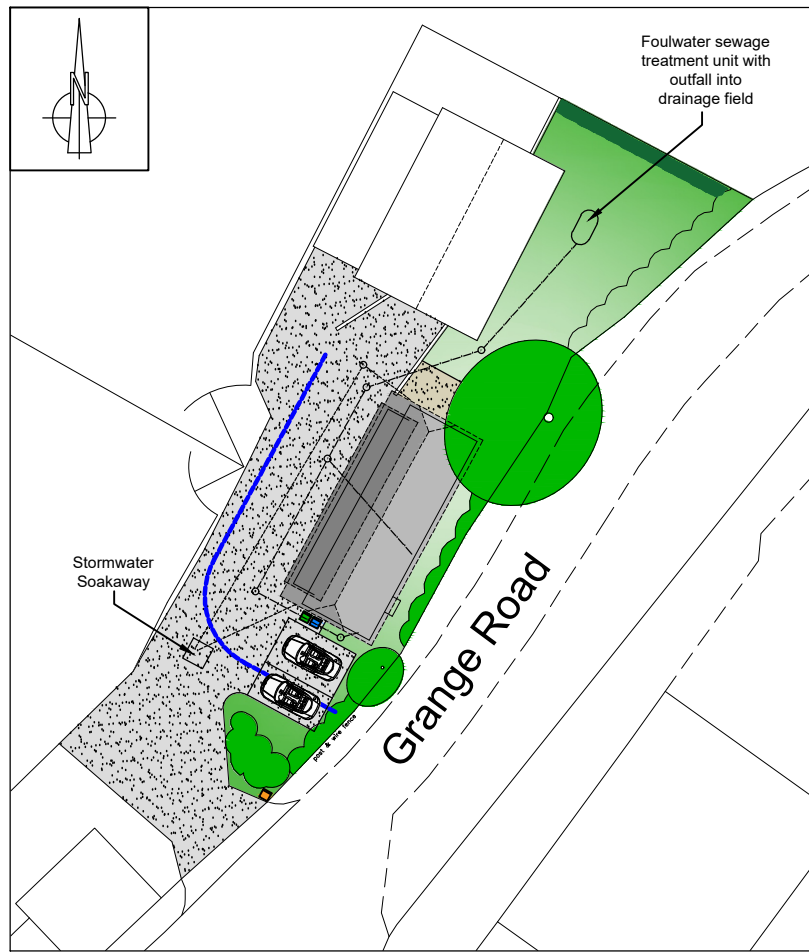

Proposed Site Layout (Scale 1:500)

KEY	
	New Native Tree
	New Native Hedge
	Grass / Planting
	Building to be converted
	Driveway
	Paths / Patios
	Refuse Storage Area for General and Recycling Waste
	Refuse Collection Area
SYMBOLS KEY	
	Boundary Line
	Proposed Boundary Line
	Proposed Boundary Line
	Proposed Boundary Line
	Proposed Boundary Line
	Proposed Boundary Line

Revisions:
A - Doors added to rear elevation, refuse details added, parking space widened to 3.3m and note amended on lay: 27.07.2025
B - Drainage added 28.08.2025

Residential Development Solutions

CLIENT	Mr M Back			
SITE	The Stables, Land to the West of Grange Road, Netley Abbey, Southampton			
TITLE	Planning - Existing & Proposed Plans			
SCALE	Varies (A1)	DRAWING NO.	KALO-0336-1000	
DATE	May 26	CHECKED		B
DRAWN	PDB	CHECKED		

Kalotec Limited, Camels Hall, Fareham, Hampshire, PO16 8AB
Telephone: 01329 227 424 Email: info@kalotec.co.uk
Website: www.kalotec.co.uk
COPYRIGHT © KALOTEC LIMITED

