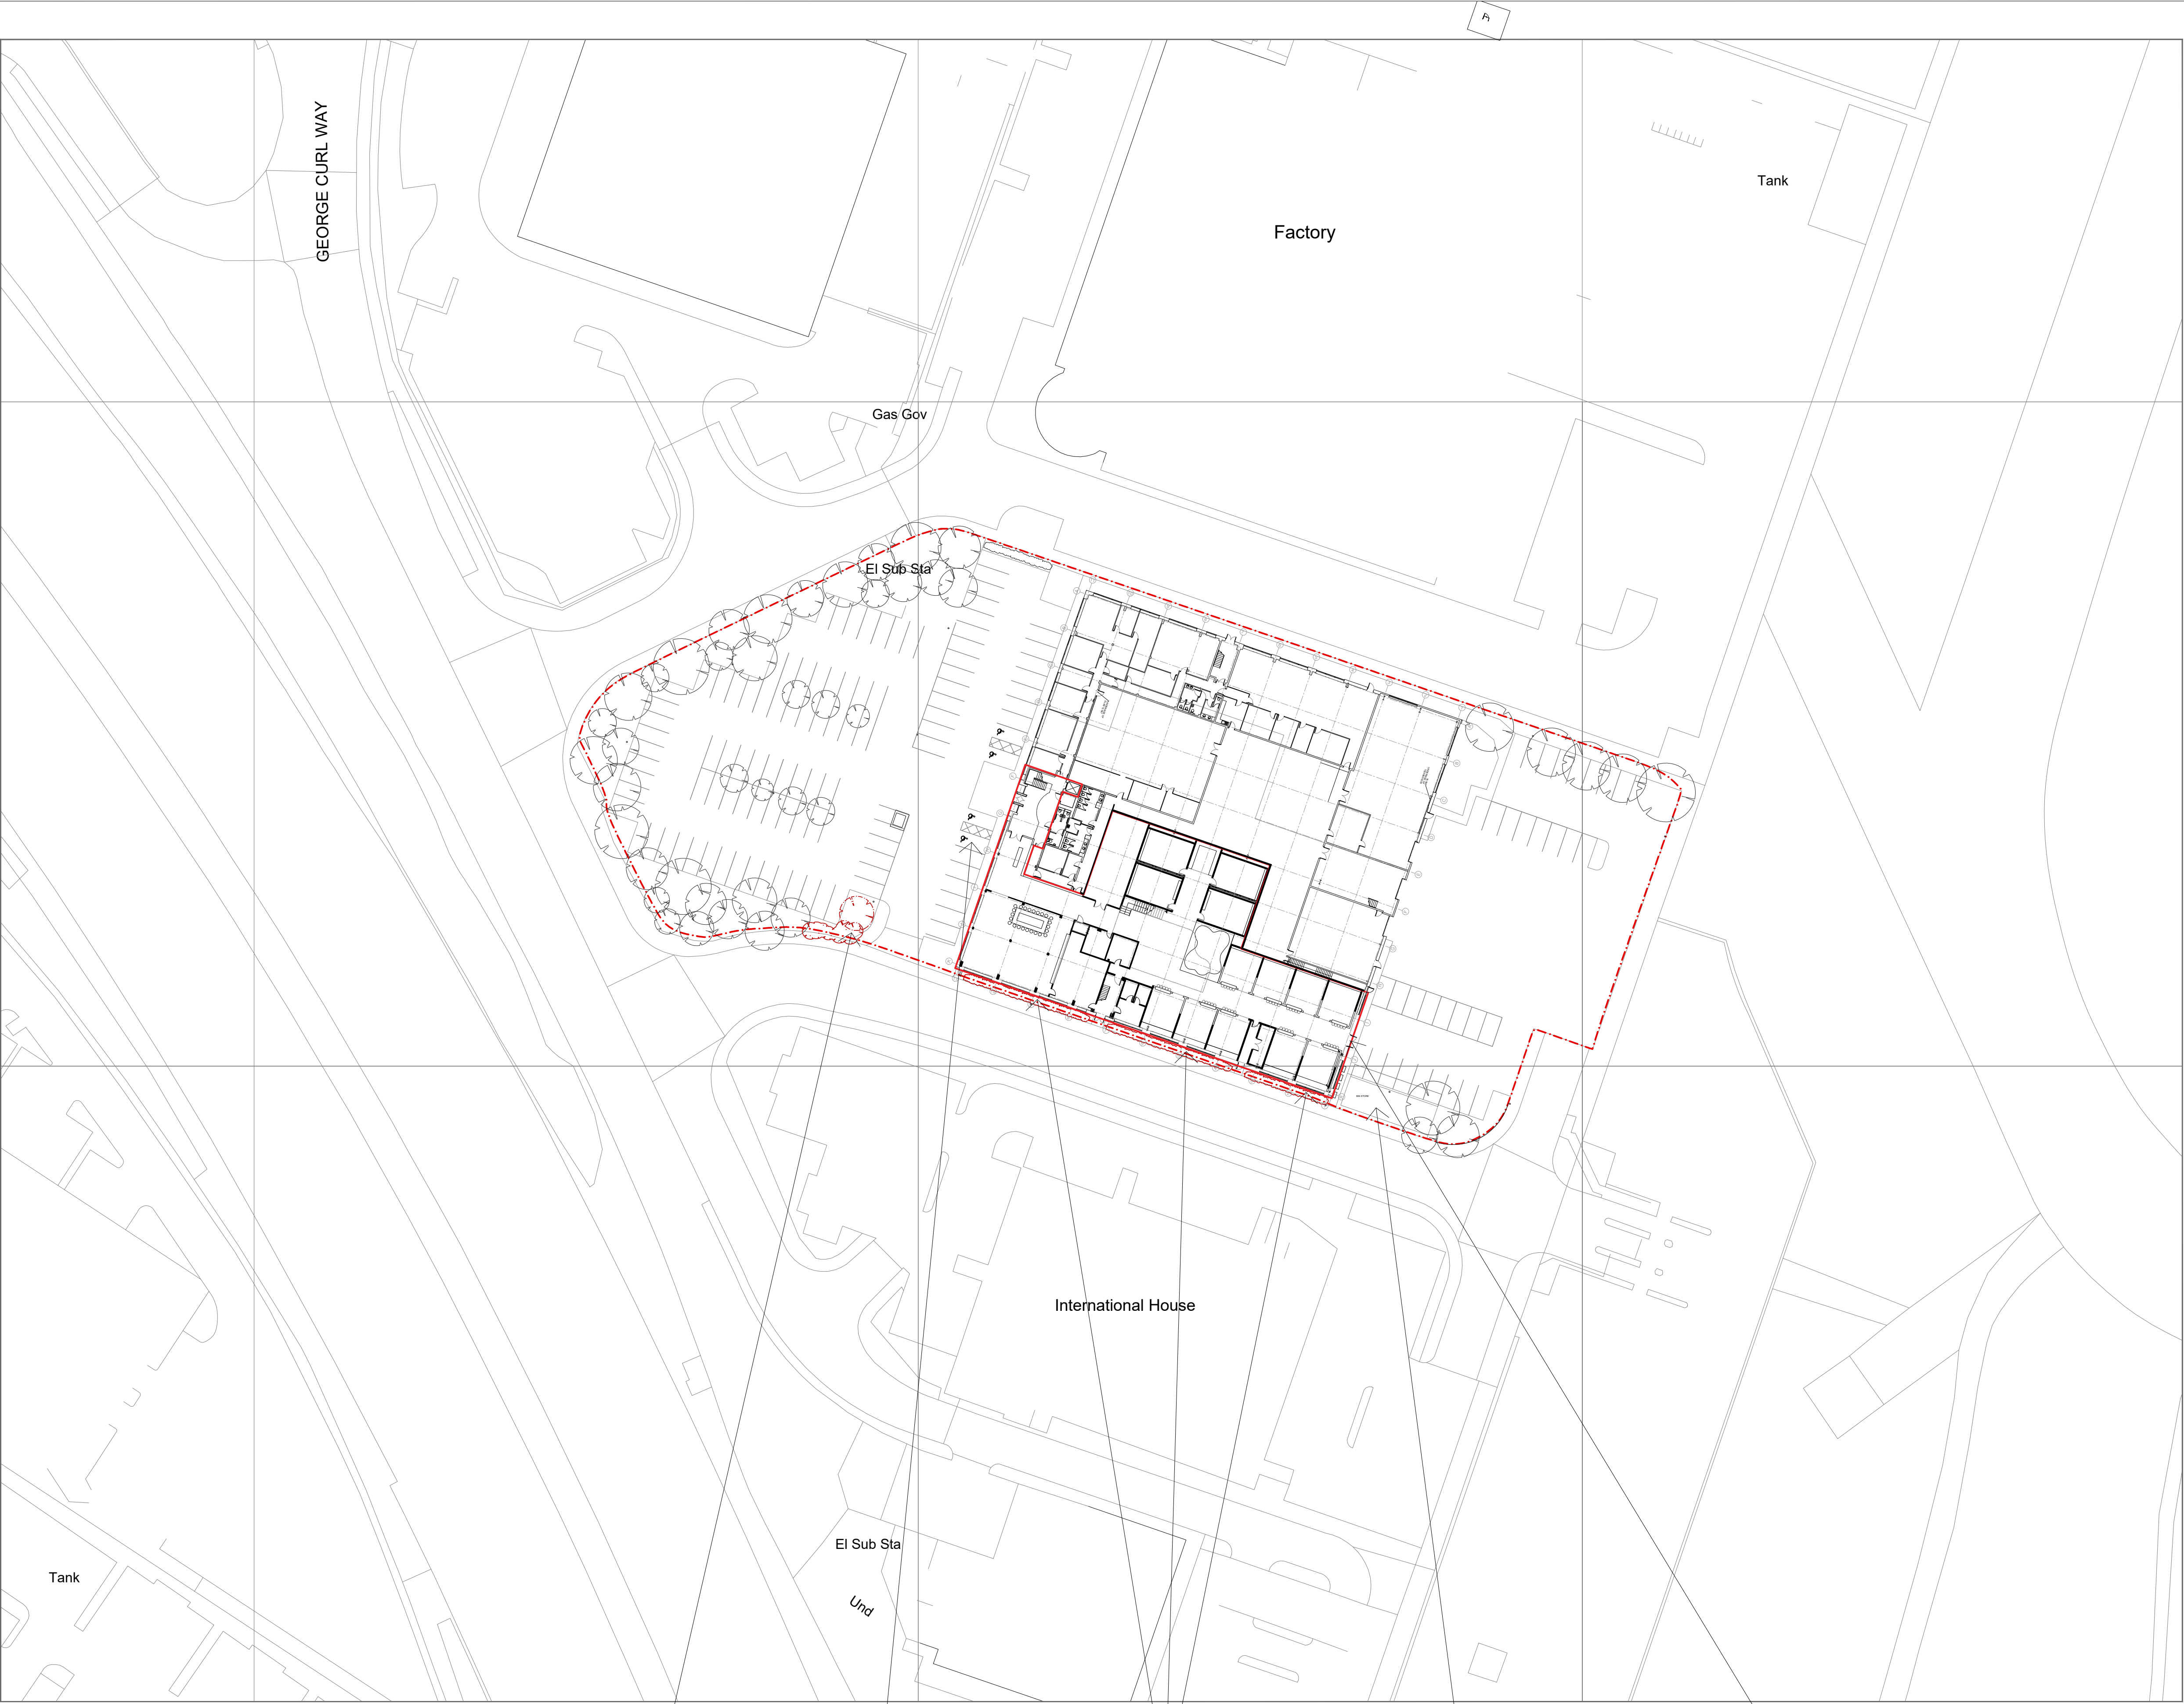


Existing planting to be removed and replaced with low level soft landscaping

Existing disabled car parking to front of building to be retained

Replace planting with taller trees

Existing Bin Store to be extended

New Fire Exit



© COPYRIGHT
The copyright in this drawing is vested in Ben Reed Architects and no licence or assignment of any kind has been, or is, granted to any third party whether by provision of copies or originals of the drawings or otherwise unless otherwise agreed in writing.

DO NOT SCALE FROM THIS DRAWING
The contractor shall check and verify all dimensions on site and report any discrepancies in writing to Ben Reed Architects before proceeding with work.

FOR ELECTRONIC DATA ISSUE
Electronic data / drawings are issued as "read only" and should not be interrogated for measurement. All dimensions and levels should be read, only from those values stated in text, on the drawing.

AREA MEASUREMENT
The areas are approximate and can only be verified by a detailed dimensional survey of the completed building. Any decisions to be made on the basis of these predictions, whether as to project viability, pre-letting, lease agreements or the like, should include due allowance for the increases and decreases inherent in the design development and building processes. Figures relate to the likely areas of the building at the current state of the design and using the Gross External Area (GEA) / Gross Internal Area (GIA) / Net Internal Area (NIA) method of measurement from the Code of Measuring Practice, 8th Edition (RICS Code of Practice). All areas are subject to Town Planning and Conservation Area Consent, and detailed Rights to Light analysis.

NOTES:

B	28.08.26	Car Parking added
A	07.08.26	PLANNING ISSUE
REV	DATE	AMENDMENT

**PARCLUB SOUTHAMPTON
UNIT H, GEORGE CURL WAY
SOUTHAMPTON
S018 2RX**

BEN REED ARCHITECTS
LEYLANDS FARM, WROTHAM HILL, DUNSFOLD, SURREY GU8 4PA
www.benreedarchitects.com

DRAWING
**PROPOSED GROUND FLOOR
SITE PLAN**

SCALE @ A1	1:500
DATE	19.06.2026
DRAWING NO.	472-10-012
REV.	B