



THIS DRAWING AND THE BUILDING WORKS DEPICTED ARE THE COPYRIGHT OF J.S.BLOOR (SERVICES) LIMITED AND MAY NOT BE REPRODUCED OR AMENDED EXCEPT BY WRITTEN PERMISSION. NO LIABILITY WILL BE ACCEPTED FOR AMENDMENTS MADE BY OTHER PERSONS.

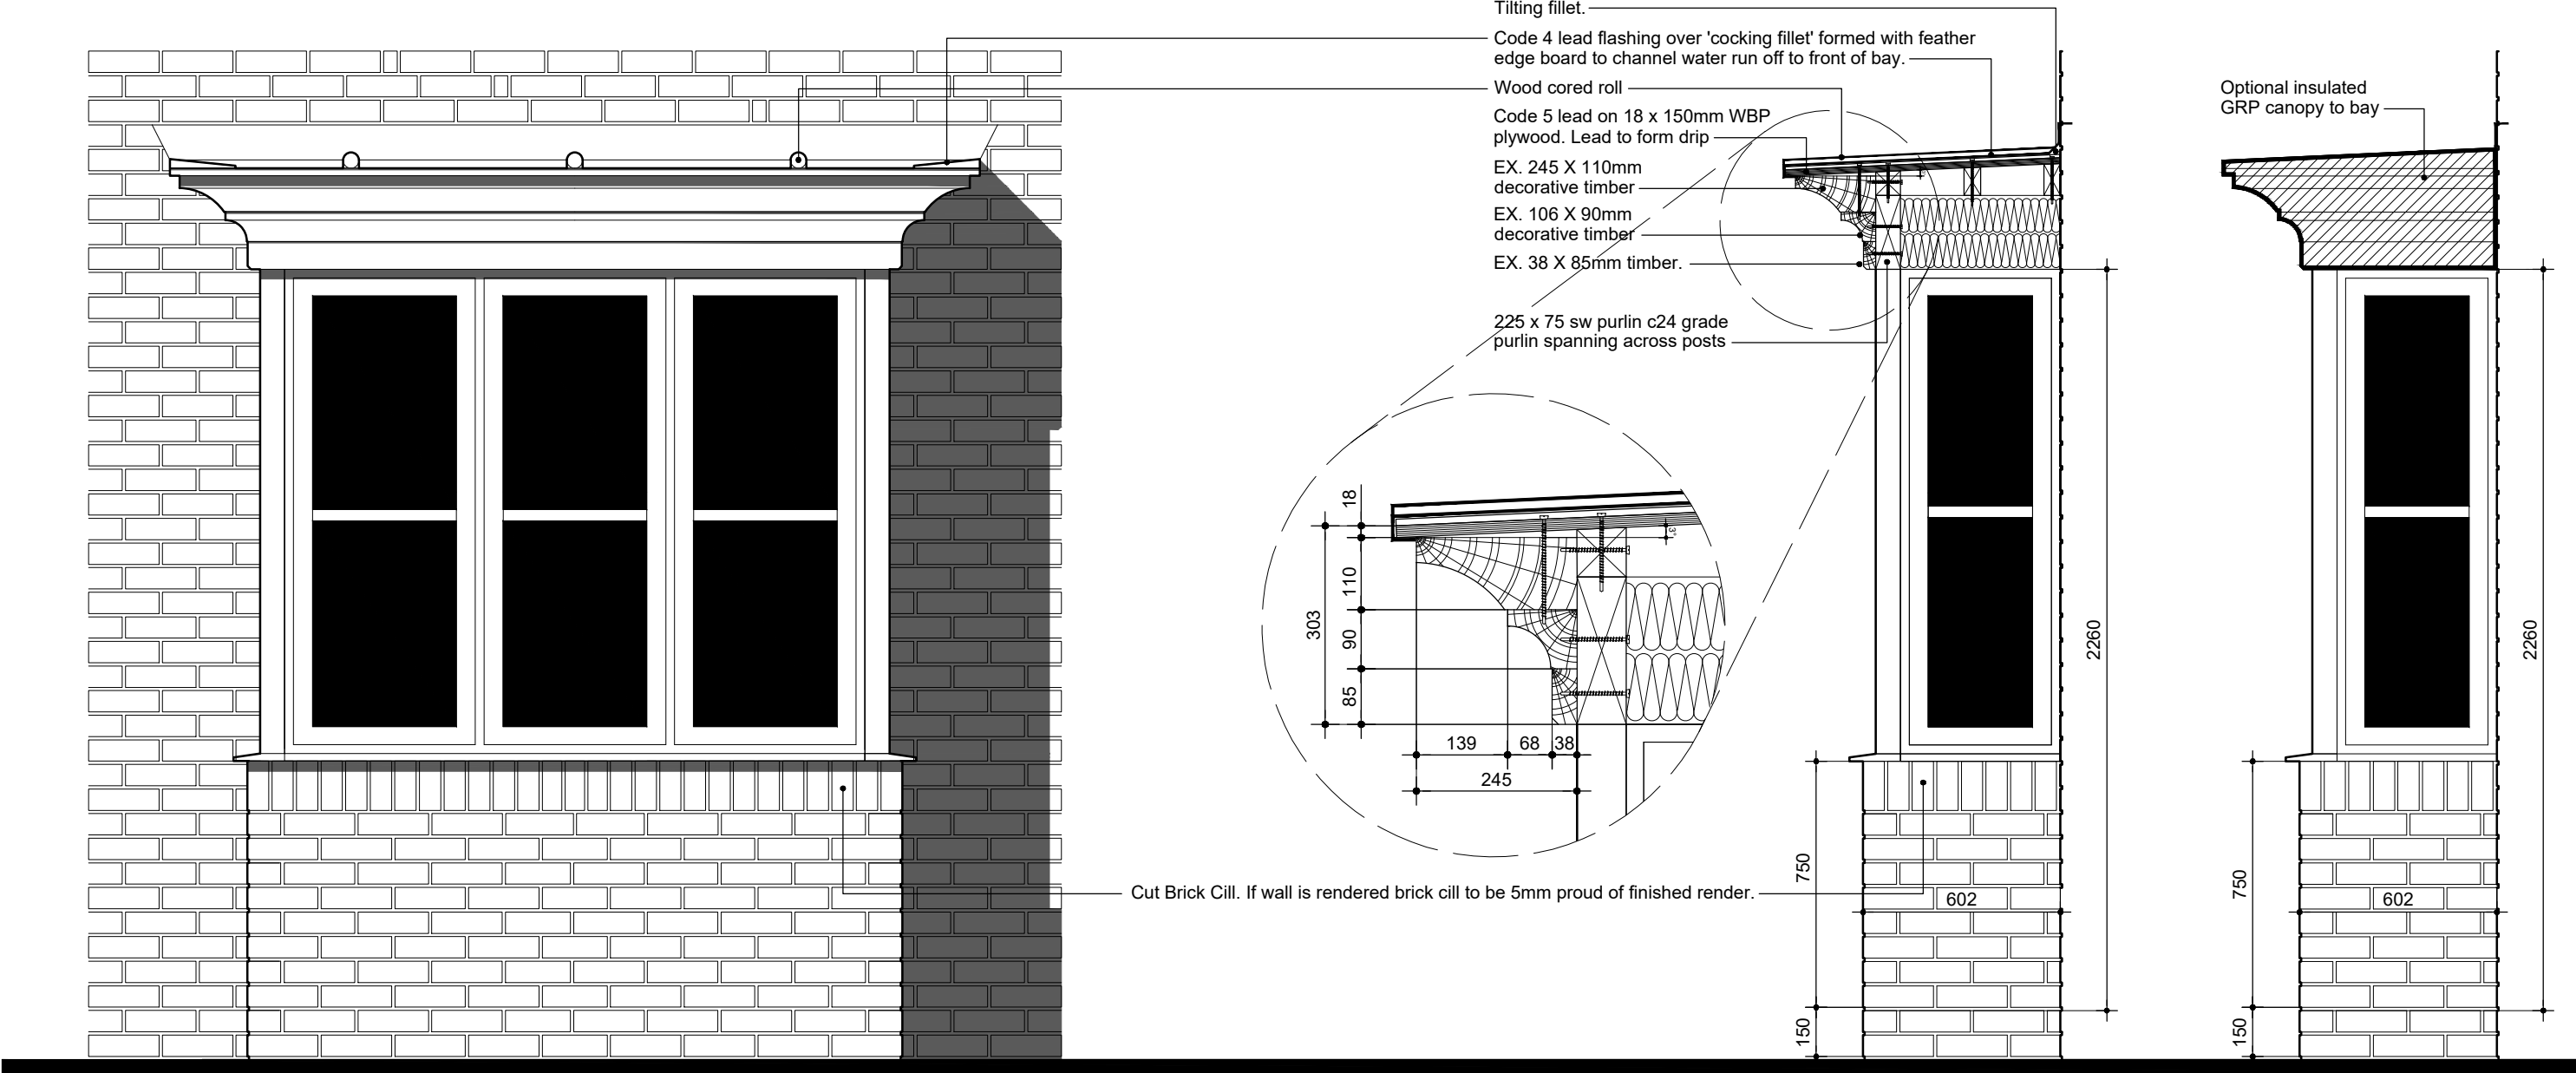

FRONT ELEVATION (Scale 1:20)

SECTION THRU' (Scale 1:20)

SIDE ELEVATION (Scale 1:20)

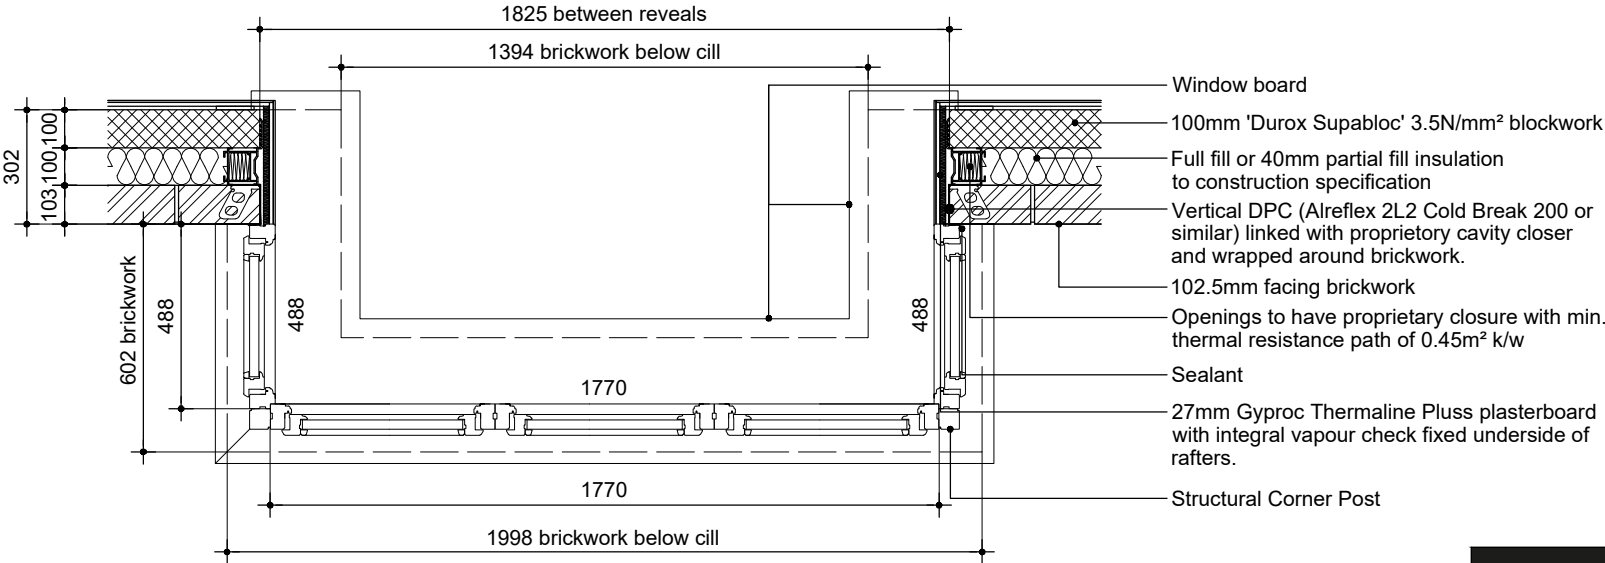

BAY PLAN (Scale 1:20)

Rev C (Sept 2016) - Cut Brick Cill added.
Rev B (Apr 2015) - Feather edge board added to bay to allow water to run off front of bay.



Drawing Title:
Bay Window Detail
Flat Roof (1770mm)

Date. March 2013	Scale. Various @ A3
Dwg No. AE[14]14	Rev. C