


Elevations Scale Bar 1:100

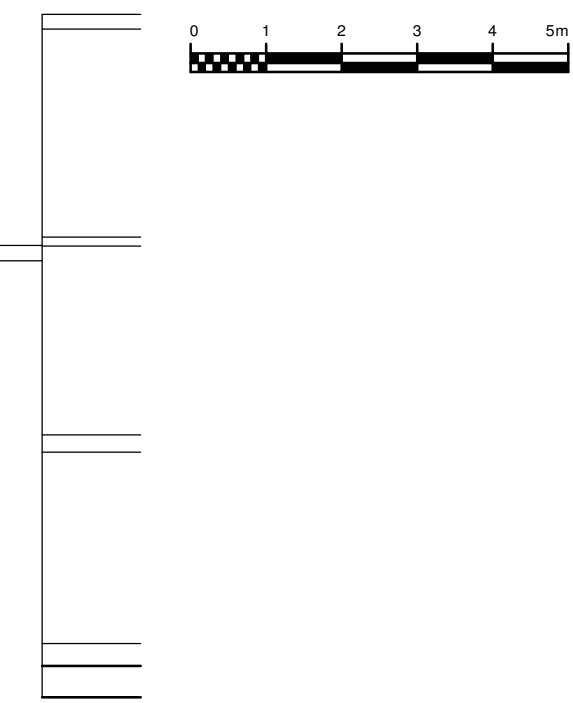


North



West




South

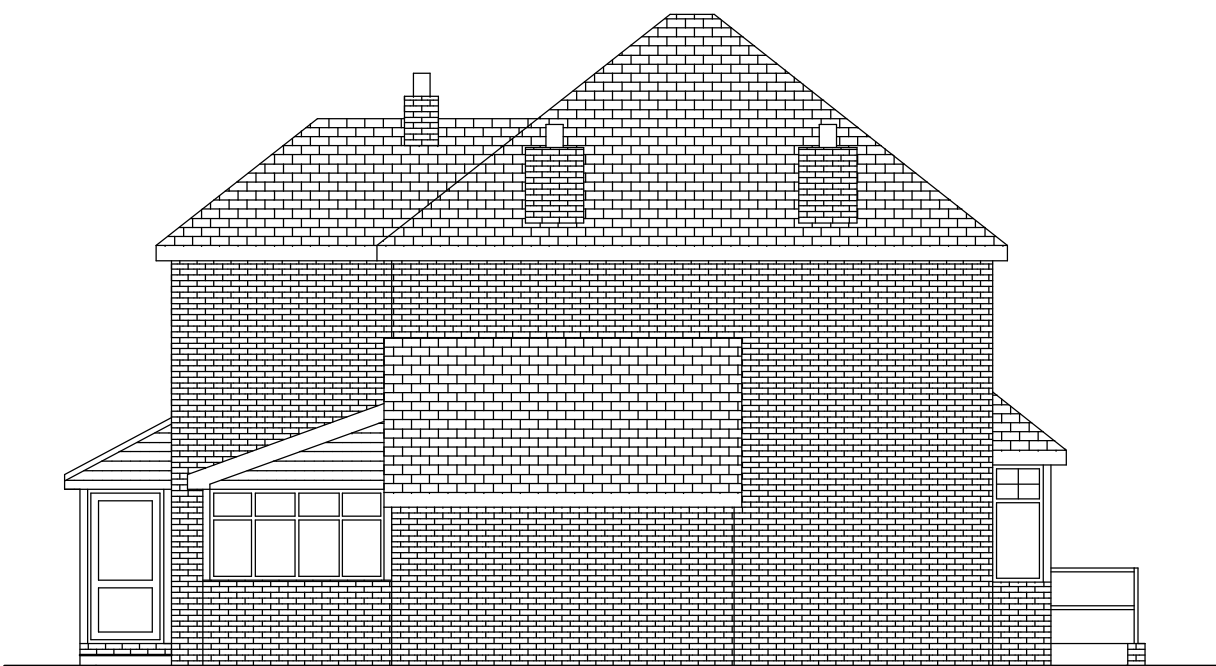


East


Elevations

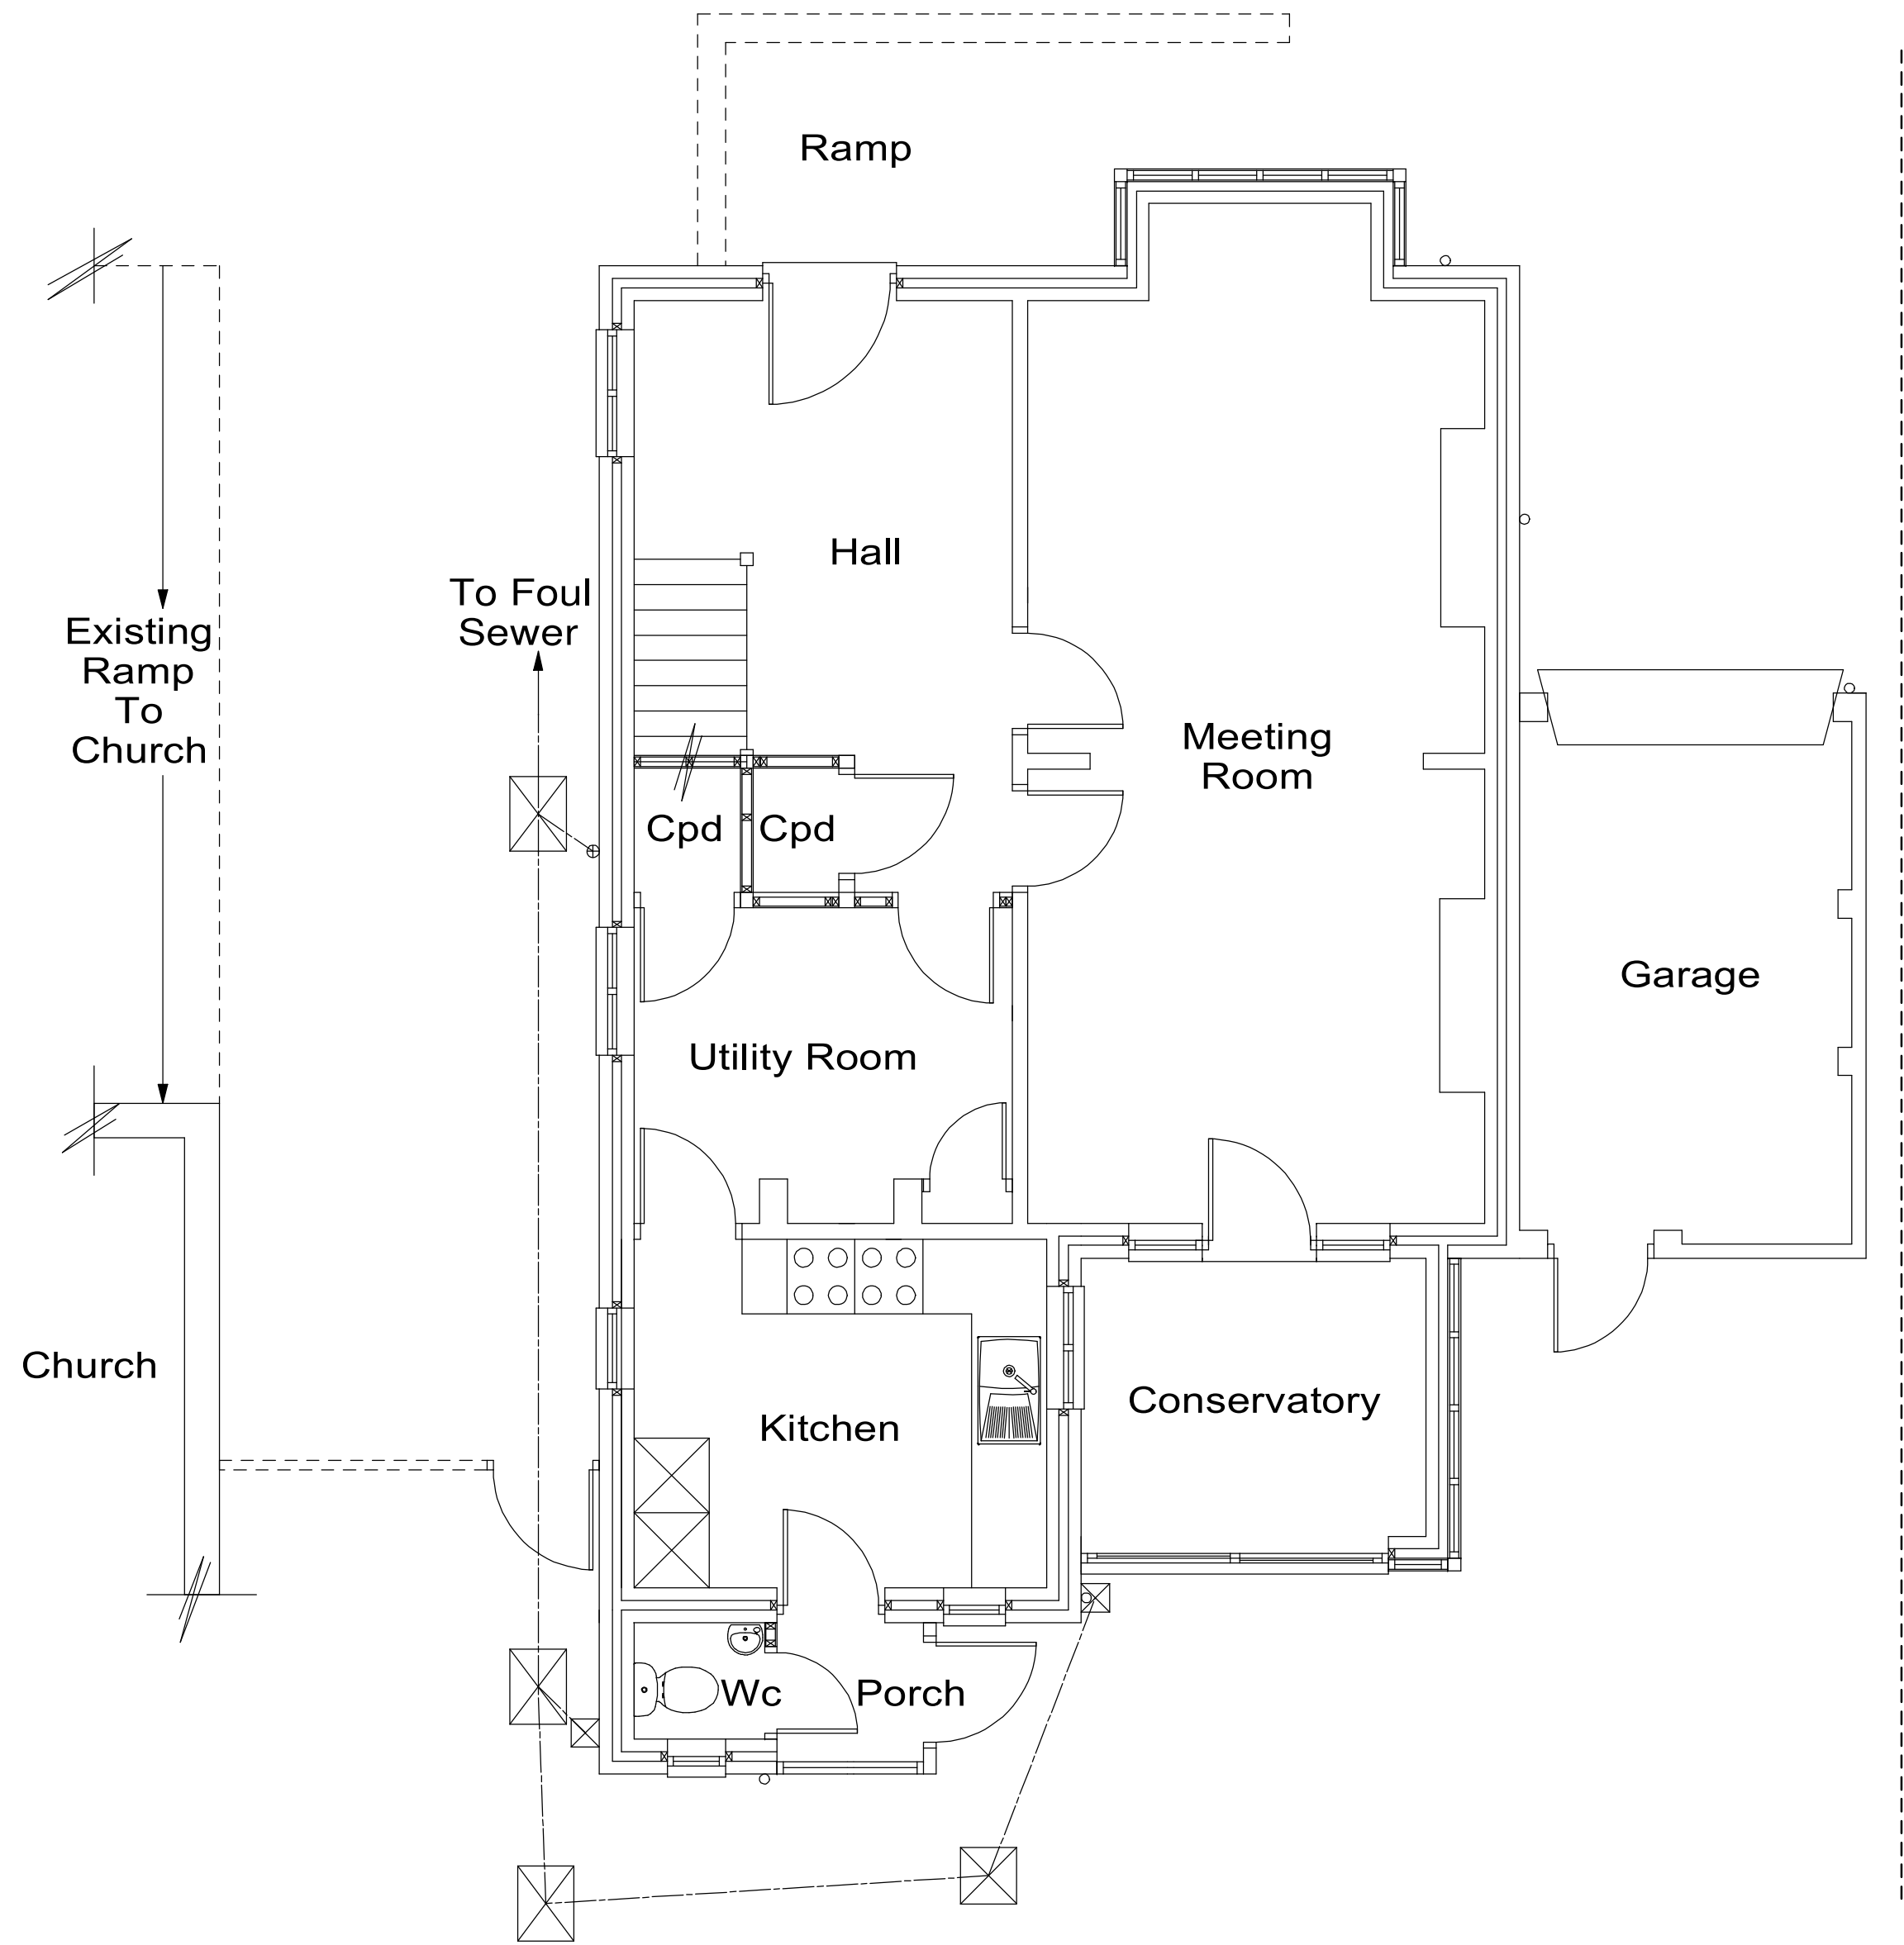

Ground Floor Plan

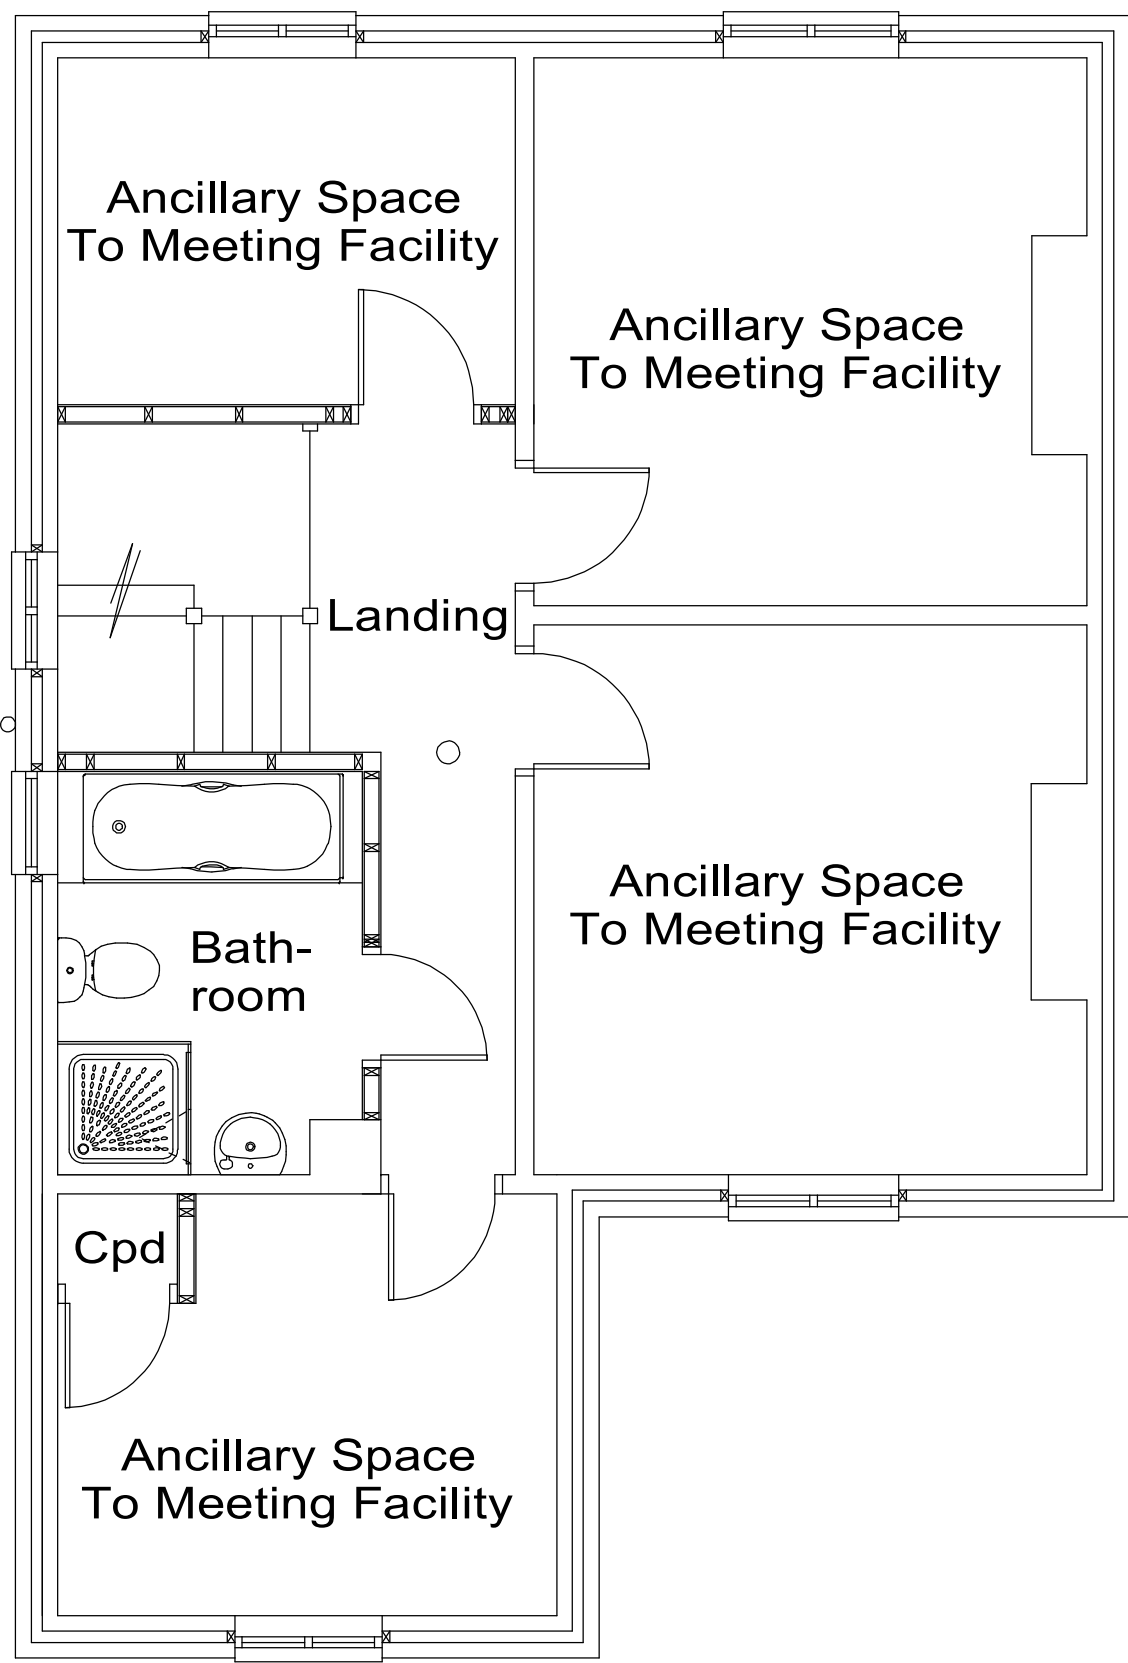

First Floor Plan

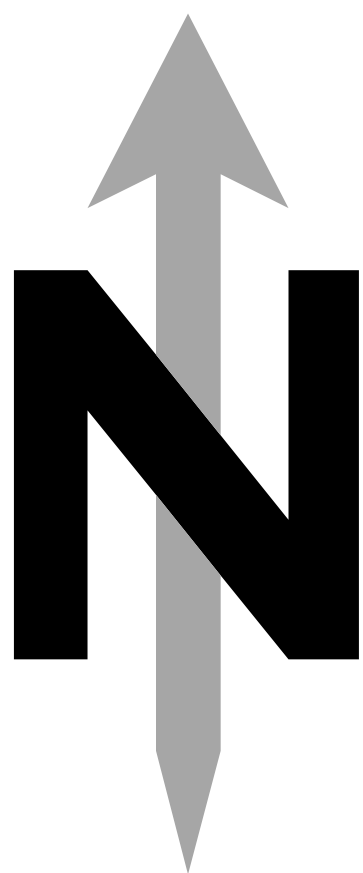

Floor Plans Scale Bar 1:50



|   |
|---|
| Jem Musselwhite C.Build E FCABE, MIET, MlconstM.<br>Chartered Building Engineer & Surveyor.                             |
| 16 Neville Drive, Romsey. SO51 7RP.<br>Tel 07758 746207 - e-mail jem@jem-musselwhite.co.uk<br>www.jem-musselwhite.co.uk |
| 70 Station Road, Netley Abbey, Southampton.                                                                             |
| Change of Use from Use Class F1 Community to C3 Residential.<br>for The Roman Catholic Diocese Of Portsmouth.           |
| As Existing Floor Plans & Elevations.                                                                                   |
| Scales 1:50 & 1:100 @ A1 Sized Paper. Dwg. No. 2026041/001A.                                                            |